

TRAFFIC MANAGEMENT PLAN

SAFETY SIGN SCHEDULE



Danger
Construction site



No unauthorised access



Parents must wear children that this is an unsafe area




10
SPEED LIMIT



All visitors and drivers must report to site foreman



You are now entering a designated area

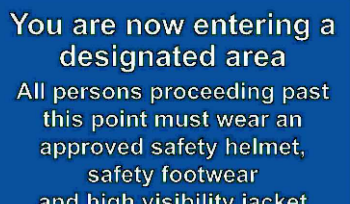

All persons proceeding past this point must wear an approved safety helmet, safety footwear and high visibility jacket



CAUTION
VEHICLES
CROSSING



No unauthorised persons beyond this point



ENTRY FOR CONSTRUCTION TRAFFIC ONLY



ACCESS ROAD NO PARKING



PLANT CROSSING PEDESTRIANS BEWARE!



Site safety starts here



No Hat
No Boots
No Vest
No Job



Site SAFETY



Danger



Under the Health and Safety at Work Act 1974 all persons entering this site must comply with all regulations under this act. All visitors must report to the site office and obtain permission to proceed onto the site or any work area. Safety signs and procedures must be observed and personal protection and safety equipment must be used at all times.



Warning



Look out for overhead cables



Site SAFETY



Construction work in progress. Parents are advised to warn children of the dangers of entering this site



Safety helmets must be worn



Protective footwear must be worn



Unauthorised entry to this site is strictly forbidden


NOTES FOR TRAFFIC MANAGEMENT PLAN:

- ROADS AND WALKWAYS TO HAVE TEMPORARY SAFETY FENCES ERECTED FOR THE SAFETY OF PEDESTRIANS
- WALKWAYS TO AND FROM THE CABINS AND PARKING SPACES TO BE OF FLAG STONES SO WALKWAYS ARE SEEN
- ALL SAFETY SIGNS SHOWN IN THE SCHEDULE TO BE PUT UP ON SITE IN ACCORDANCE TO THE SCHEDULE
- HJK CONSTRUCTION SIGNS TO BE LOCATED ALONG THE BOUNDARY AND FENCE ALONG CAR PARKING LOCATION
- JETWASH STATIONS TO BE LOCATED AROUND BLOCKS TO HELP CONTROL DUST AND EMISSIONS

SITE WASTE MANAGEMENT STRATEGY:

- NON-HAZARDOUS WASTE MATERIALS TO BE DISPOSED OF IN SKIPS PROVIDED ON SITE (LOCATION OF SKIPS TO BE DECIDED ON SITE)
- DEMOLITION AND EXCAVATION WASTE WILL BE DISPOSED OF THROUGH WASTE TIPPING WAGONS.

Company logo advertisements to be located around site on timber safety fences that will be erected along footpaths and entrances etc. locations to be decided on site.

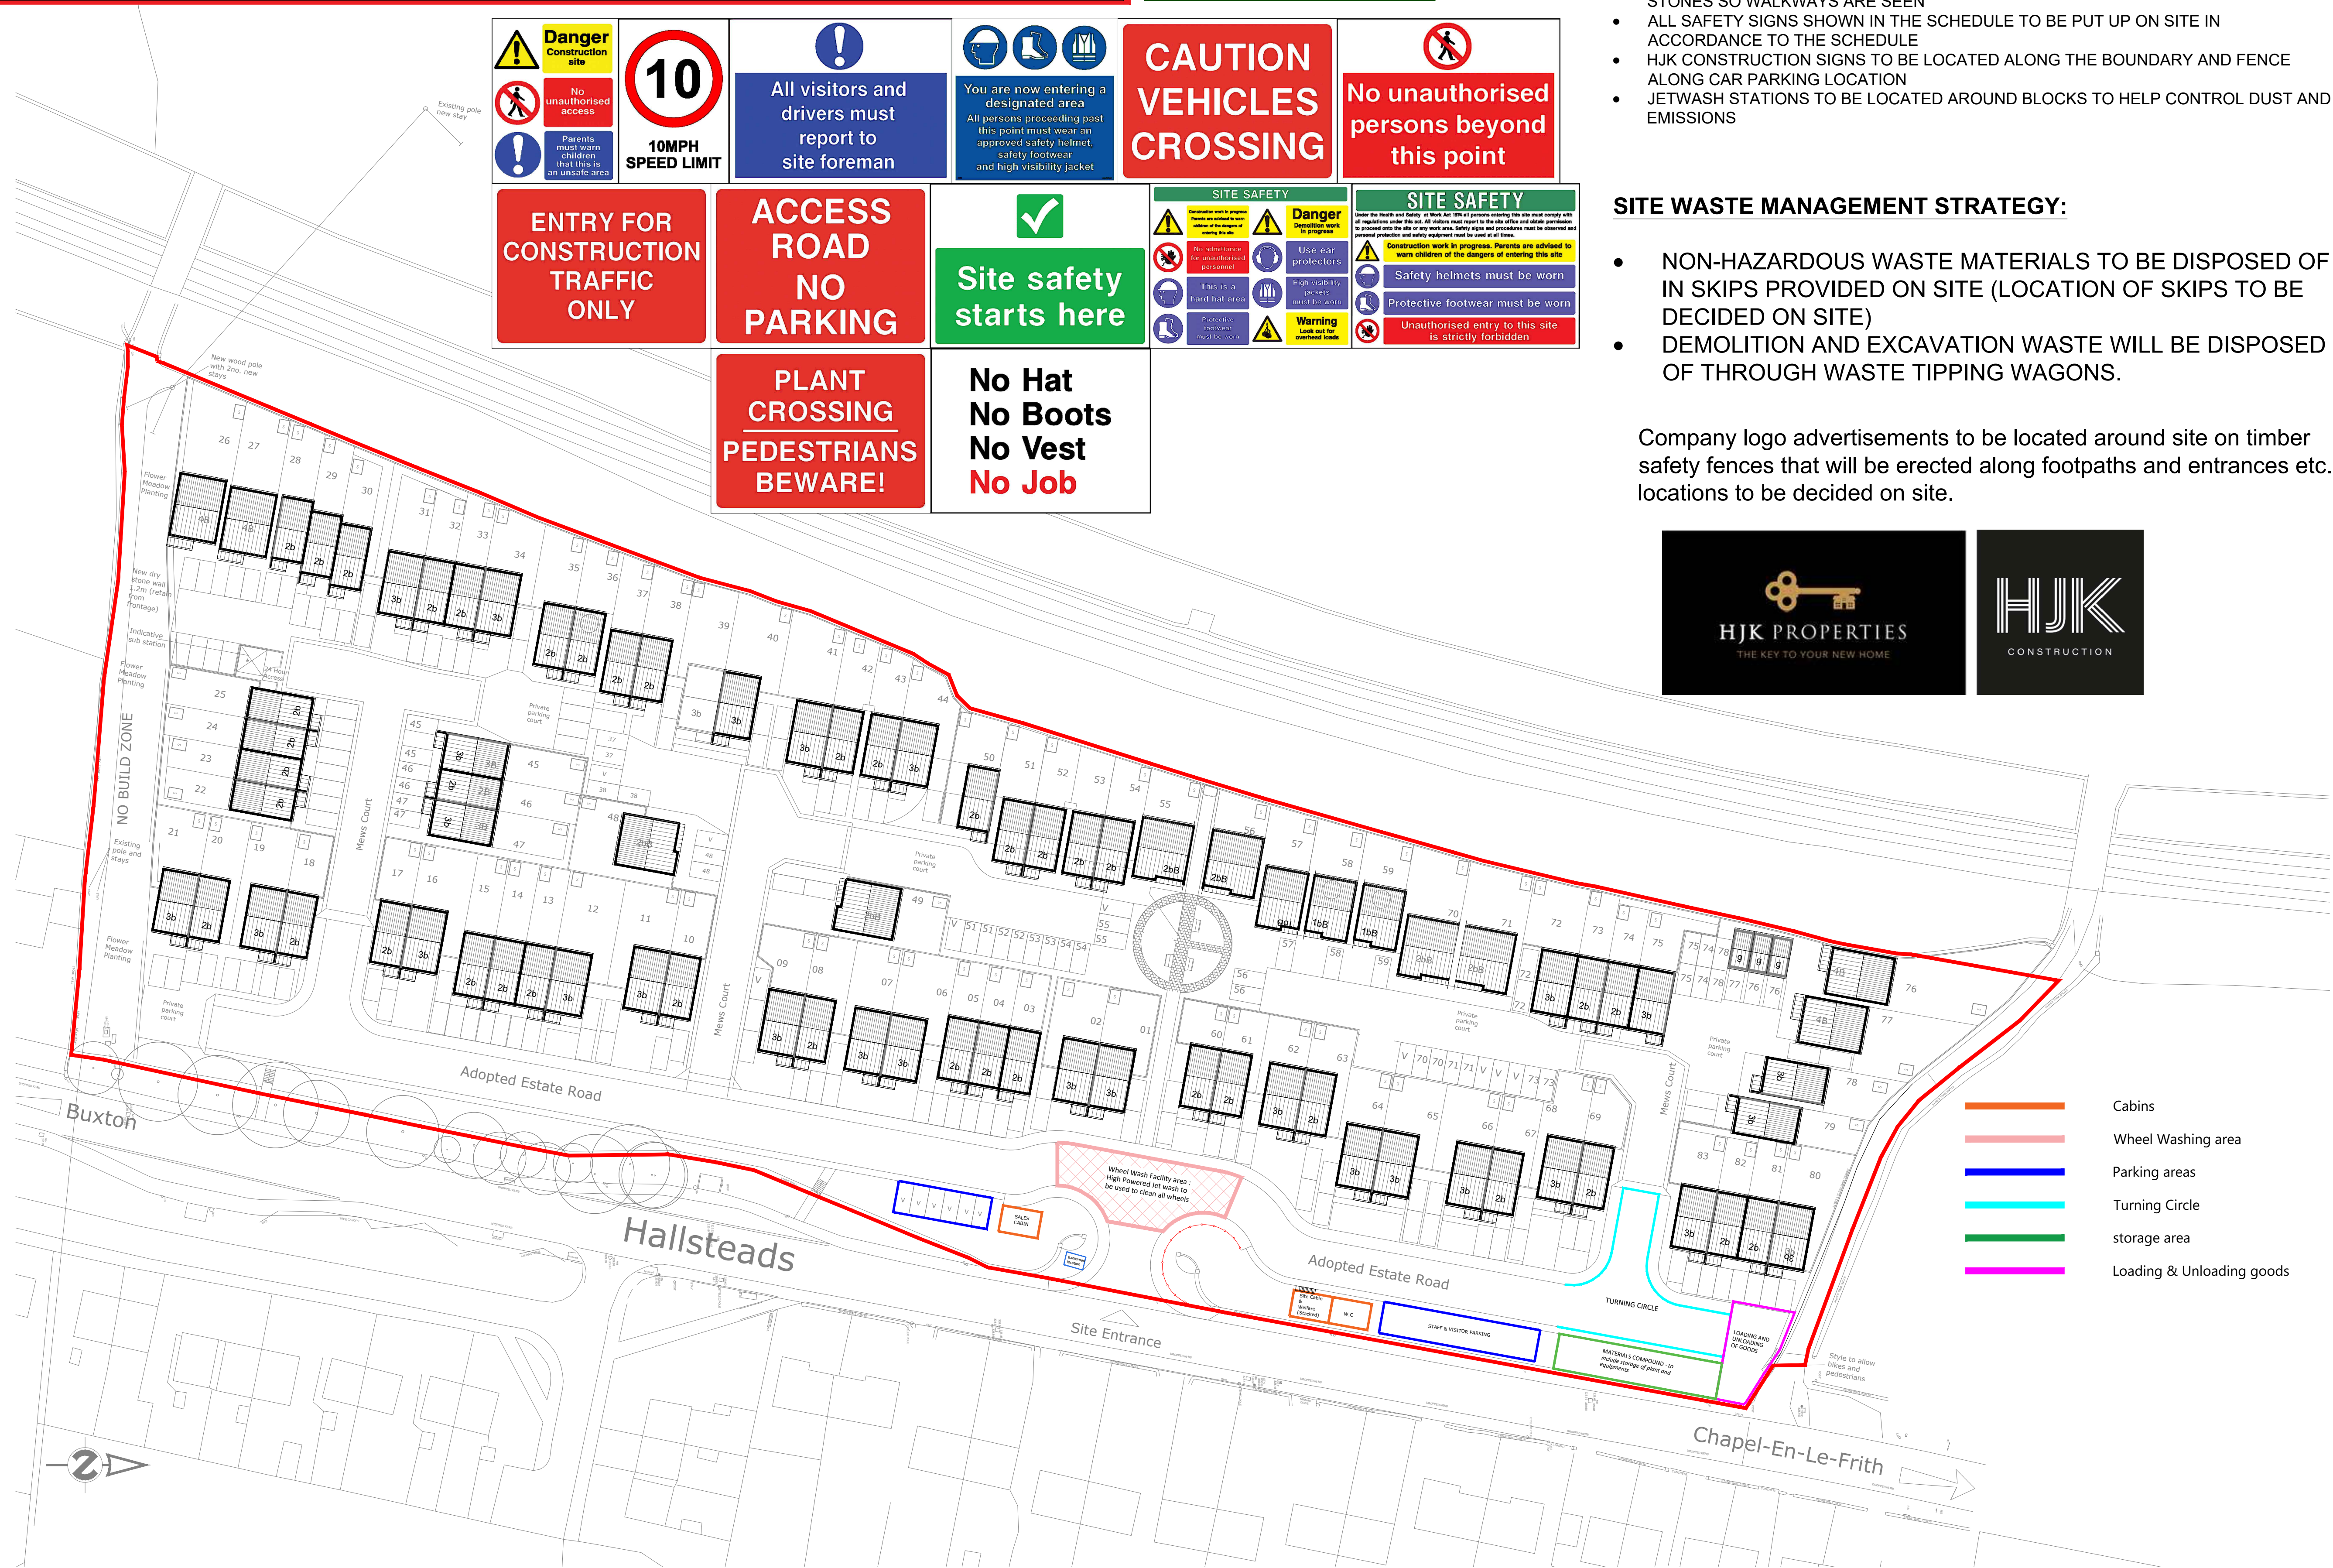

- Cabins
- Wheel Washing area
- Parking areas
- Turning Circle
- storage area
- Loading & Unloading goods

UNLESS STATED OTHERWISE, THE DESIGNS SHOWN ARE SUBJECT TO DETAIL SITE SURVEY AND INVESTIGATIONS AND/OR APPROVAL OF THE RELEVANT VARIOUS LOCAL AUTHORITY OFFICERS, STATUTORY UNDERTAKERS, FIRE OFFICERS AND ENGINEERS. THEY ARE PROJECT AND SITE SPECIFIC.

ALL DIMENSIONS SHOULD BE CHECKED ON SITE.
ANY DRAWING ERRORS OR DISCREPANCIES SHOULD BE REPORTED TO HJK CONSTRUCTION.

THIS DRAWING IS THE COPYRIGHT OF HJK CONSTRUCTION.

DRAWING STATUS			
DRAWN BY :	A.H	DATE :	07/07/22
SCALE :	1:500@A1		
PRELIMINARY	APPROVED	DATE :	
PRESENTATION	APPROVED	DATE :	
TENDER	APPROVED	DATE :	
CONSTRUCTION	APPROVED	DATE :	

REVISION				
Rev	Notes	Date	Drawn	App

NOTES

CLIENT



BELMONT HOUSE
2 DALTON COURT
COMMERCIAL ROAD
DARWEN
BB3 0DG

PROJECT
Proposed Residential Development
Hallsteads, Dove Holes

DRAWING
Traffic Management Plan

PROJECT NO	DRAWING NO	REVISION
HJK - DH - SP	SP-01	C

Site Layout as Proposed - Registered Provider (RP) Provision Rev C