


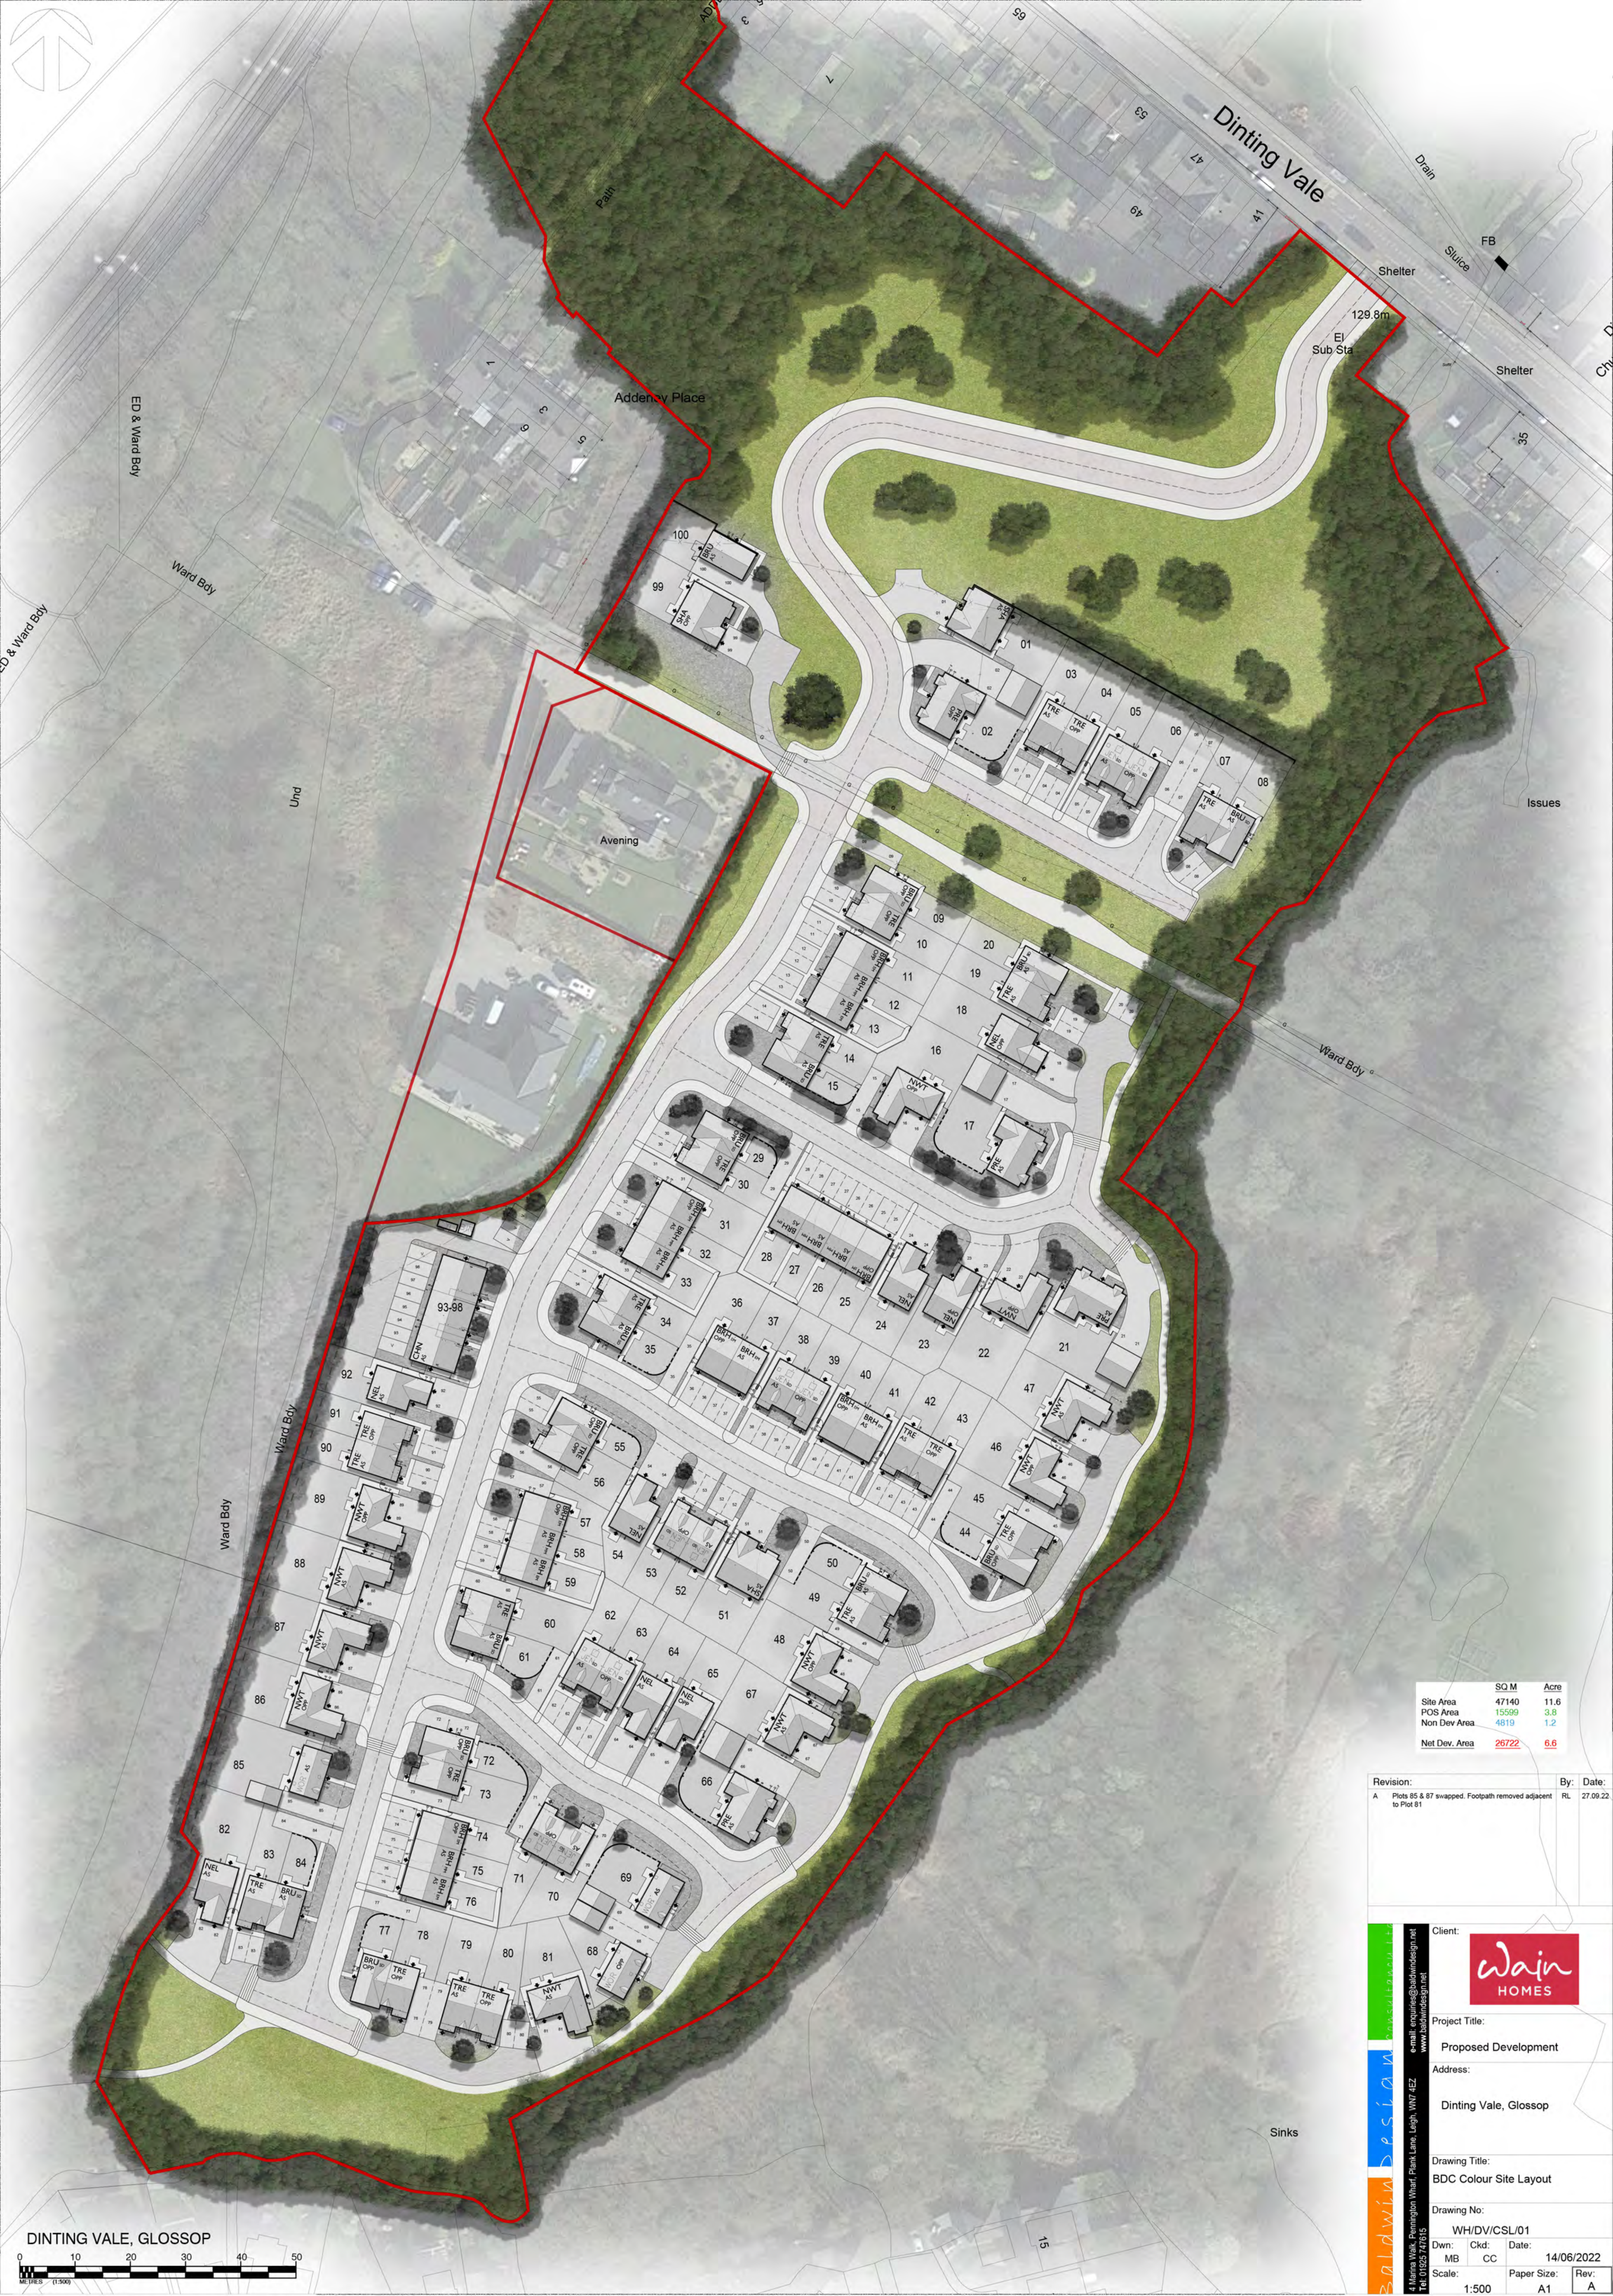

	SQ M	Acre
Site Area	47140	11.6
POS Area	15599	3.8
Non Dev Area	4819	1.2
Net Dev. Area	26722	6.6

Revision:	By:	Date:
A Plots 85 & 87 swapped. Footpath removed adjacent to Plot 81	RL	27.09.22

Client:

Project Title:

Proposed Development

Address:

Dinting Vale, Glossop

Drawing Title:

BDC Colour Site Layout

Drawing No:

WH/DV/CSL/01

Dwn: MB Ckd: CC Date: 14/06/2022

Scale: 1:500 Paper Size: A1 Rev: A

4 Marina Walk, Pennington Wharf, Plank Lane, Leigh, WMT 4EZ
Tel: 01925 747615
e-mail: enquiries@baldwin.design
www.baldwindesign.net

Wain
HOMES