



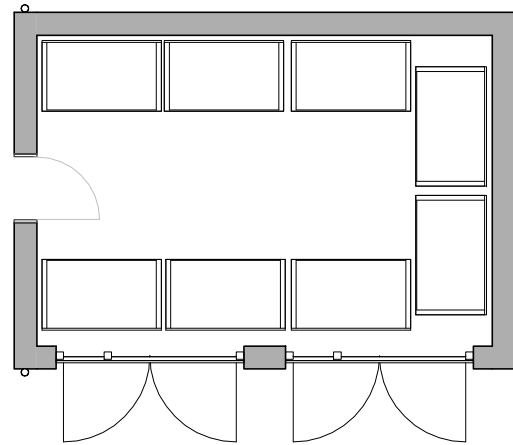

Ground Floor Plan

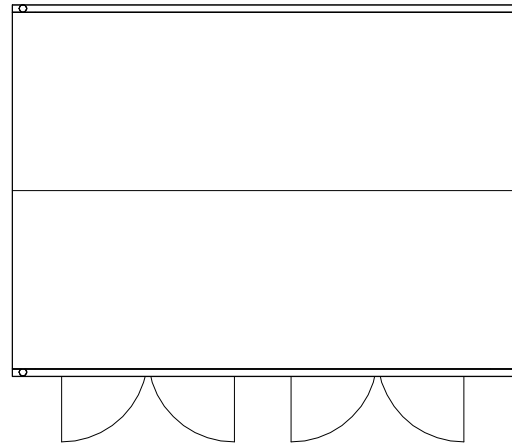


Roof Plan




Surrounding Context Typical Eaves Detail




Front Elevation

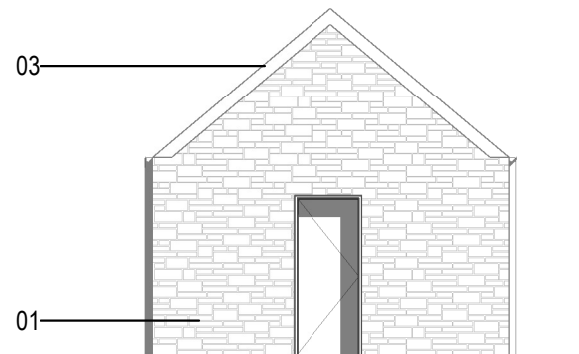

Side Elevation

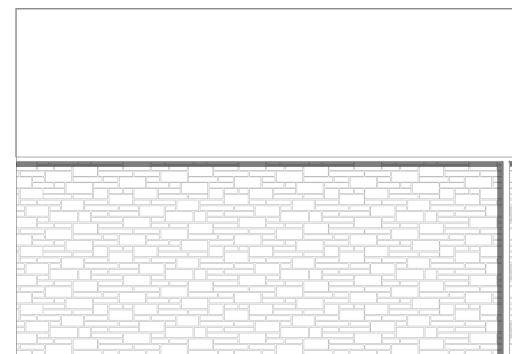

Rear Elevation

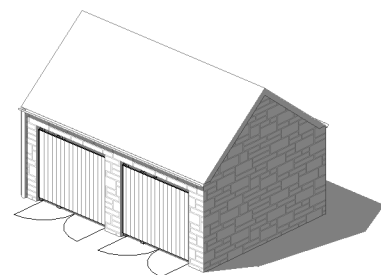

Materials

- 01 Facing Stone - Rough Faced, Random Coursed Stone TBC, pointing / mortar mix using local sand.
- 02 Stonework - Reconstituted Smooth Faced Stone. Colour TBC.
- 03 Roof Slates - Natural Slate
- 04 Lintels / Cills - Reconstituted Smooth Faced Stone. Colour TBC.
- 05 Windows - UPVC Slimline Profile. Grey. RAL Colour TBC.
- 06 Rainwater Goods - Half Round Gutters and Round Downpipes. Material and RAL Colour TBC.
- 07 External Timber Items - Fascias and Bargeboards. Grey. RAL Colour TBC.
- 08 GRP Dormer - Lead effect or Colour to match windows.

Notes

The Contractor is to check all dimensions and conditions on site before commencing.
This drawing remains the copyright of POZZONI Architecture Ltd.

Scale Bars

TO BE USED ONLY AS GUIDANCE

1:100	mm	1000	3000	5000
1:200	mm	5000	8000	
1:500	M	5	15	25
1:1250	M	10	30	50 70

P1	Planning Addendum Issue	JG	30.06.2021
Rev	Description	By	Date

Client

Hollinscross Lane

Job

Hollinscross Lane

Drawing

Bin Store - Proposed Floor Plans + Elevations

BSRef

POZ Ref

5417_1101

Rev

P1

Date

12/11/19

Scale

1 : 100

@ A3

3D CoOrd

2D CoOrd

JG

Approved

ET

Project Status

Planning

Tender

Construction

Design

Contract

As Built

pozzoni

10-12 Emerald Street
London
WC1N 3QA

Woodville House
2 Woodville Road
Altrincham
WA14 2FH

+44 20 7078 0079
architects@pozzoni.co.uk

+44 161 928 7848
www.pozzoni.co.uk

P:\MCAD\5401-5450\5417\PAL\Design\Models\5417-PAL-DG-ZZ-M3-A-0001.rvt

30/06/2021 14:34:59