



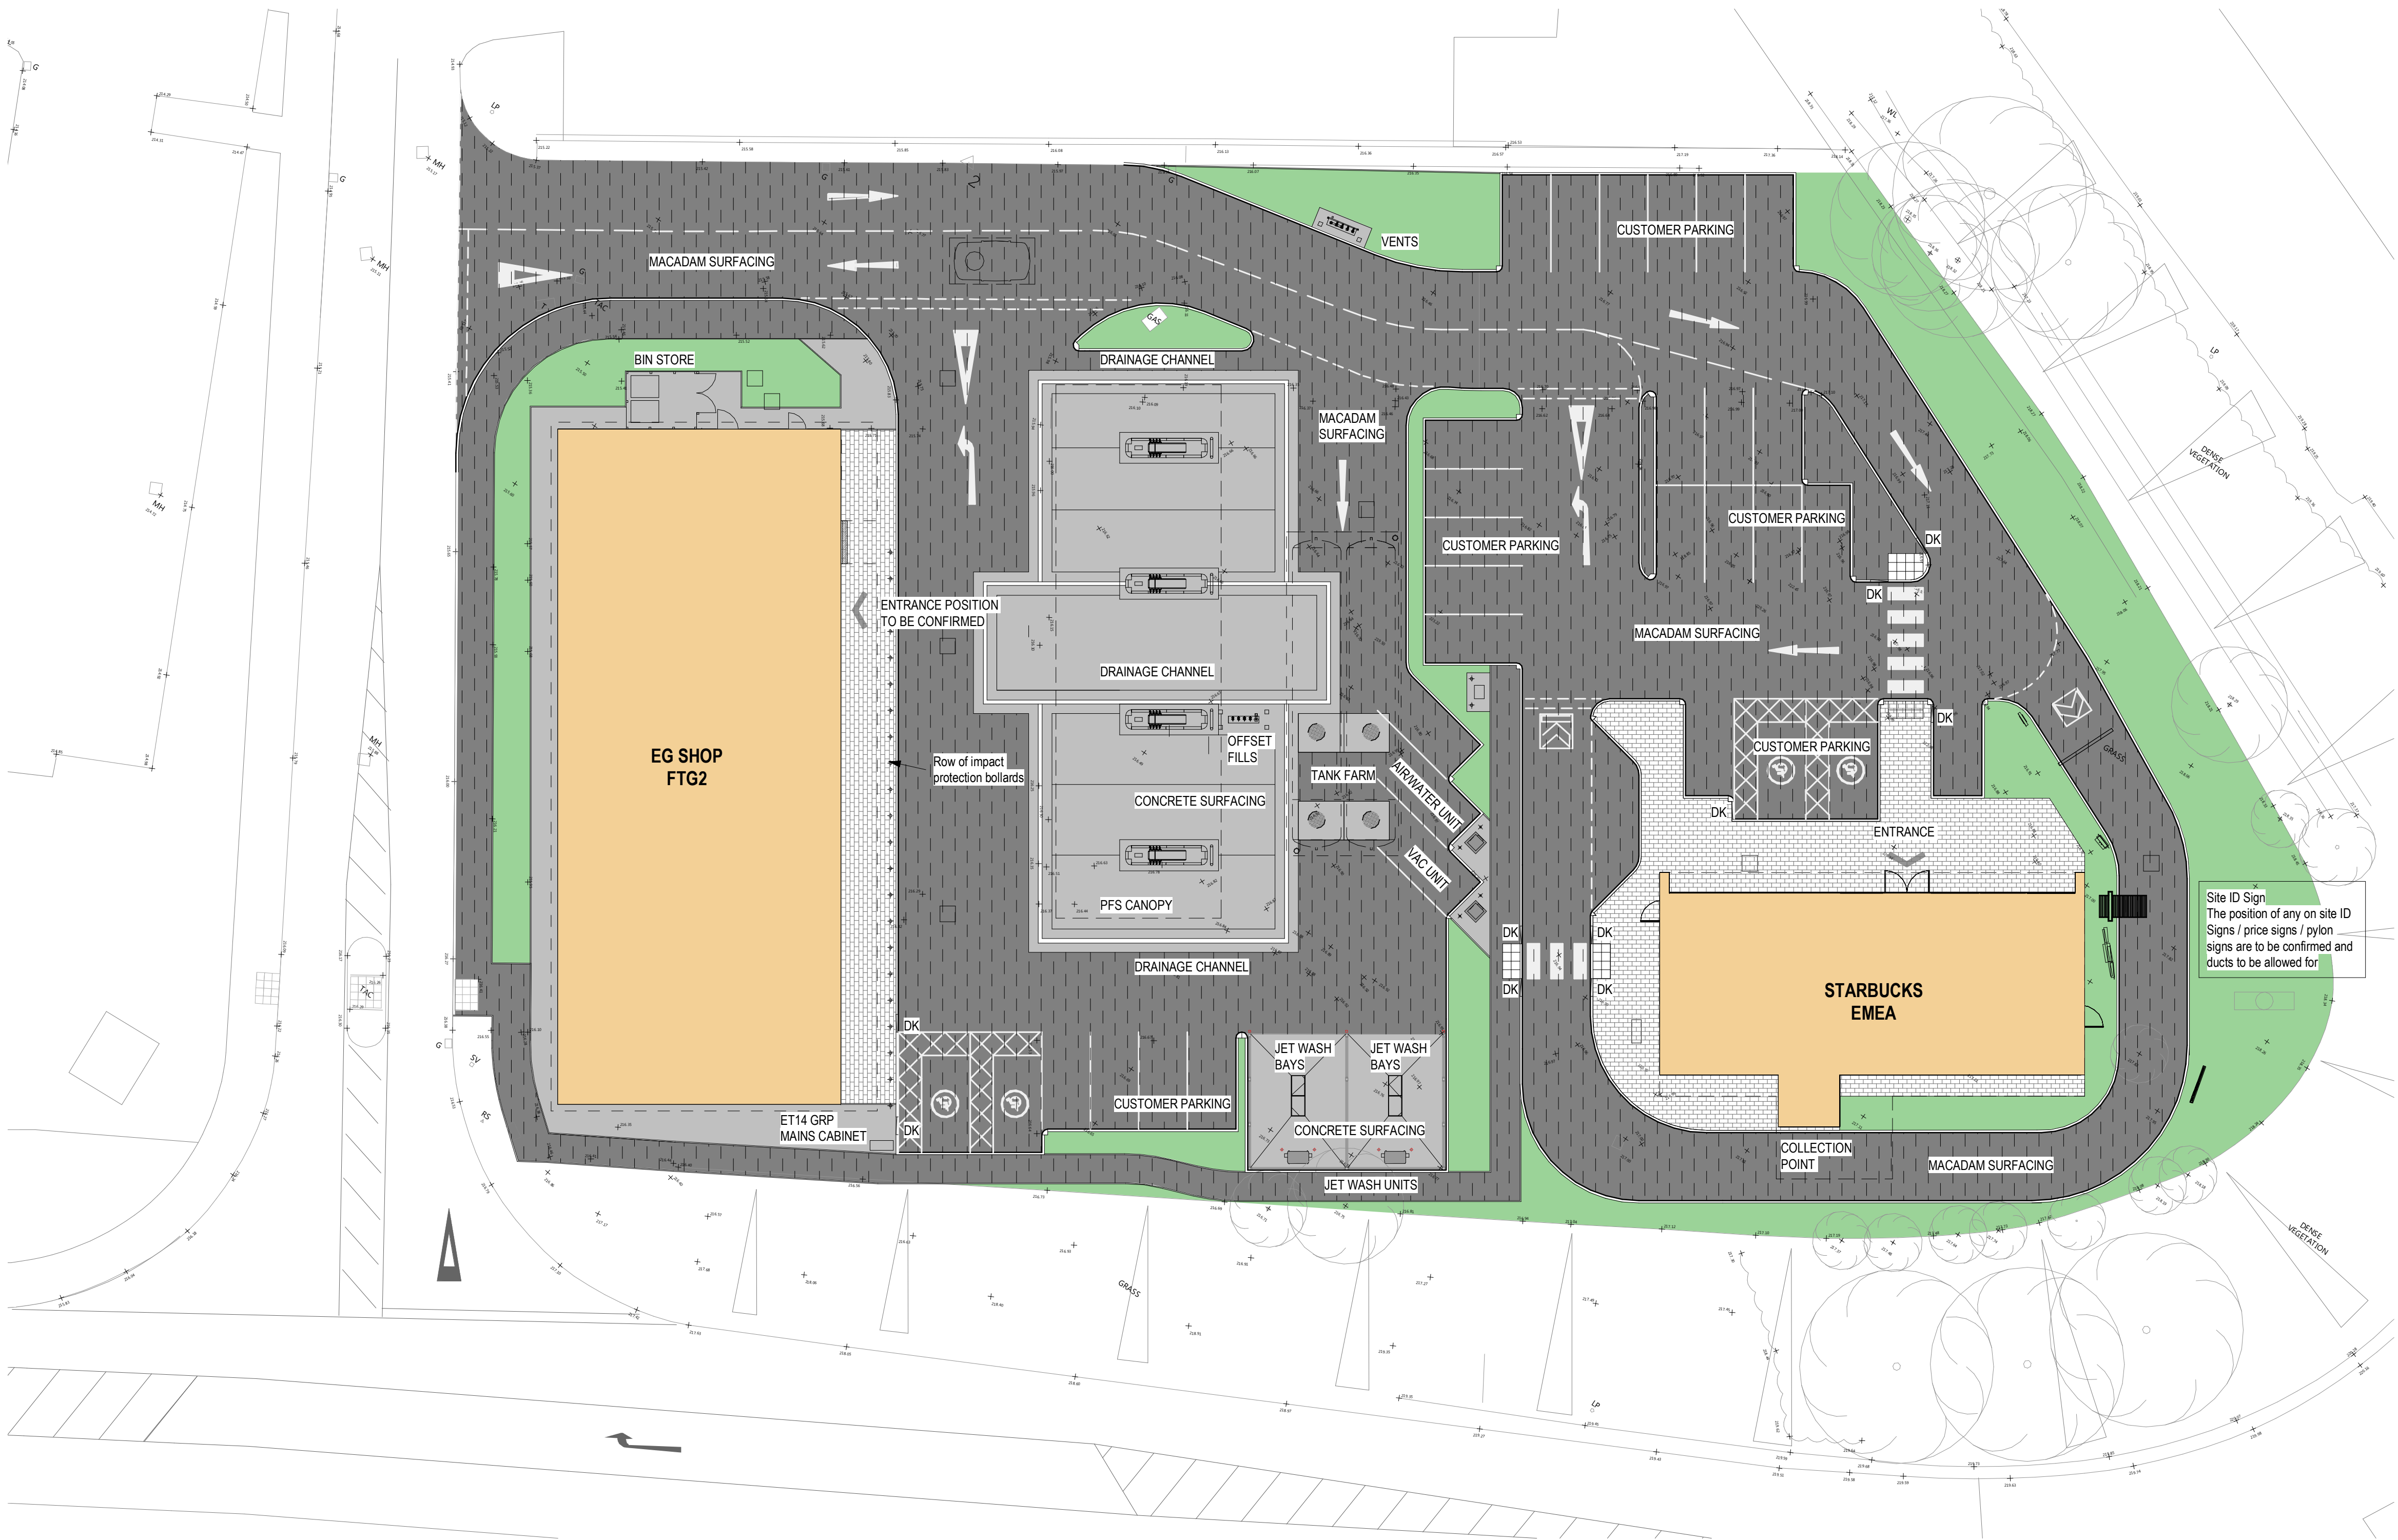

220_06 GA Finishes Layout
1 : 200

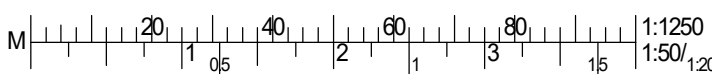

SURFACING LEGEND

ALL SURFACING SPECIFICATION AS ENGINEERS DETAILS

- Concrete surfacing
- Soft landscaping to DEP details and specification
- Macadam to engineer's specification
- Selected and approved paving

LEVELS TO BE COMPLETED UPON RECEIPT OF ENGINEER'S DETAILS

NOTES

All dimensions to be verified on site, and the Architect informed of any discrepancy. All drawings and specifications should be read in conjunction with the Health and Safety Plan; all conflicts should be reported to the Principal Designer.
This drawing is the copyright of C+A Design Limited. ©
DO NOT CONSTRUCT FROM THIS DRAWING

Construction staff and operatives must ensure the principle contractor has provided thorough and accurate information on all health and safety aspects relating to the designs identified on this drawing include the review of:
• Designers/contractors risk assessments
• Method statement
• Permit to work
• Construction phase health and safety plan
The designers note that the following health and safety risk relating to this drawing have not been eliminated during the design process:

ref	residual risk
	This drawing includes information provided by independent surveyors and / or consultants, to whom all queries shall be made. C&A Design can accept no liability for its content or accuracy. Drawings to be read in conjunction with: - NBS Specification. Any anomalies and/or discrepancies to be raised to C&A as soon as reasonably practicable

A	Construction Issue	22/10/21	JF	MRJ
	revision	date	by	chk

CLIENT

C+A Design

C+A Design Ltd. 2b - 3b Hathesage Business Park, Heather Lane, Hathesage, S32 1DP
Tel: 01433 652220 Web: www.cad-td.co.uk

DRAWING ISSUE

☐ Preliminary ☐ Costing ☒ Construction
☐ Planning ☐ Tender ☐ Record

date	scale @ A1	drawn by	checked by
22/10/21	As indicated	JF	ATS

Fickle Mermaid Mixed Development
Foresters Way, Chapel-en-le-Frith

GA Finishes Layout

role	originator	volume	levels	type	suitability
A	CA	S1	00	DR	A
project number	drawing number	revision			
20111CF	220_06	A			

file reference: C:\local\Projects\ga\finishes\220_06 GA Finishes Layout.dwg

file reference: C:\local\Projects\ga\finishes\220_06 GA Finishes Layout.dwg