
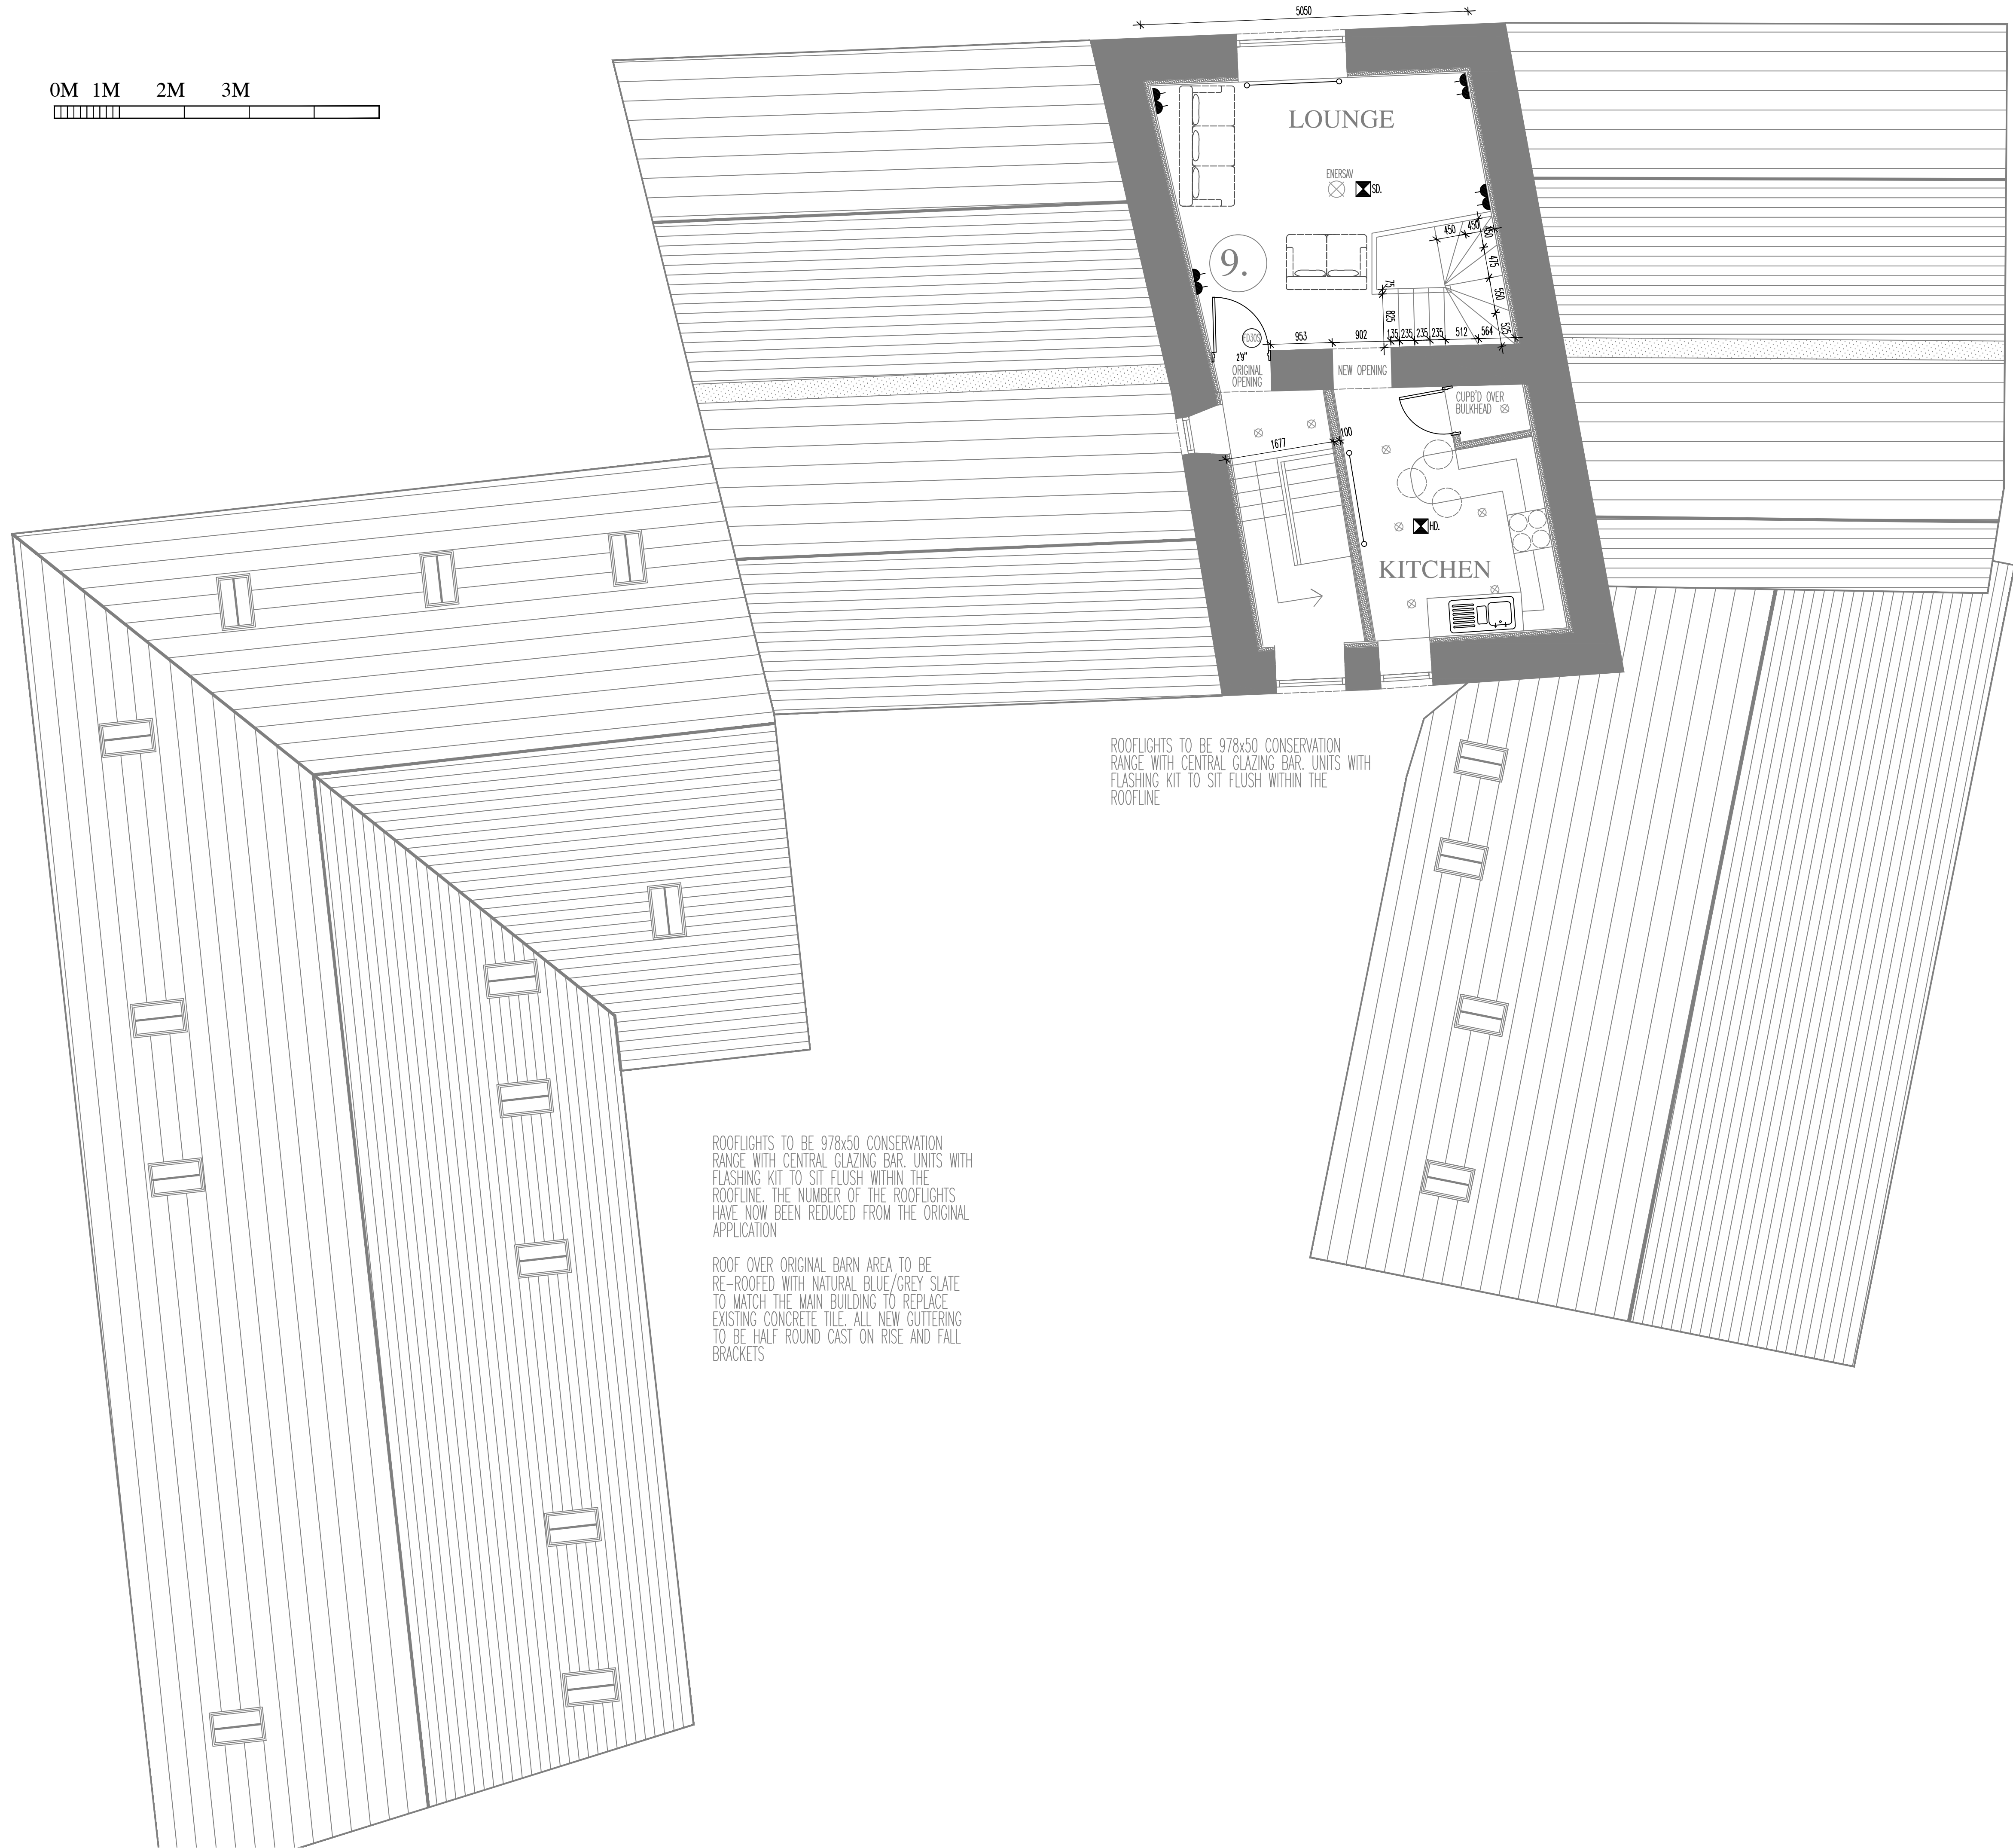


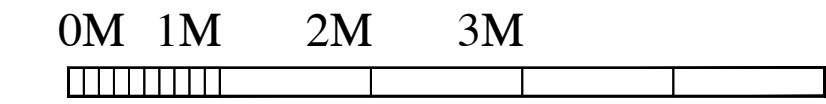

ROOFLIGHTS TO BE 978x50 CONSERVATION RANGE WITH CENTRAL GLAZING BAR. UNITS WITH FLASHING KIT TO SIT FLUSH WITHIN THE ROOFLINE

ROOFLIGHTS TO BE 978x50 CONSERVATION RANGE WITH CENTRAL GLAZING BAR. UNITS WITH FLASHING KIT TO SIT FLUSH WITHIN THE ROOFLINE. THE NUMBER OF THE ROOFLIGHTS HAVE NOW BEEN REDUCED FROM THE ORIGINAL APPLICATION

ROOF OVER ORIGINAL BARN AREA TO BE RE-ROOFED WITH NATURAL BLUE/GREY SLATE TO MATCH THE MAIN BUILDING TO REPLACE EXISTING CONCRETE TILE. ALL NEW GUTTERING TO BE HALF ROUND CAST ON RISE AND FALL BRACKETS

PROPOSED 04B

PROPOSED THIRD FLOOR/ROOF 1:50 FORMER WHITE LION

REVISIONS:
THE FORMER WHITE LION
HOLKER ROAD
BUXTON

SCALE: 1:50
DATE: MARCH'17/DRAWN: AJS

CHECKED: AJS

©THIS DRAWING AND THE BUILDING WORKS DEPICTED ARE THE COPYRIGHT OF AJS ARCHITECTURE AND MAY NOT BE REPRODUCED OR AMENDED EXCEPT BY WRITTEN PERMISSION. NO LIABILITY WILL BE ACCEPTED FOR AMENDMENTS MADE BY OTHER PERSONS.

A.J.S ARCHITECTURE



32 carr road,
buxton,
derbyshire,
sk17 6wf.
h: 01298 26062
m: 07794 400237

DRAWING No: PROPOSED 04B

B REGS COMPLIANT