



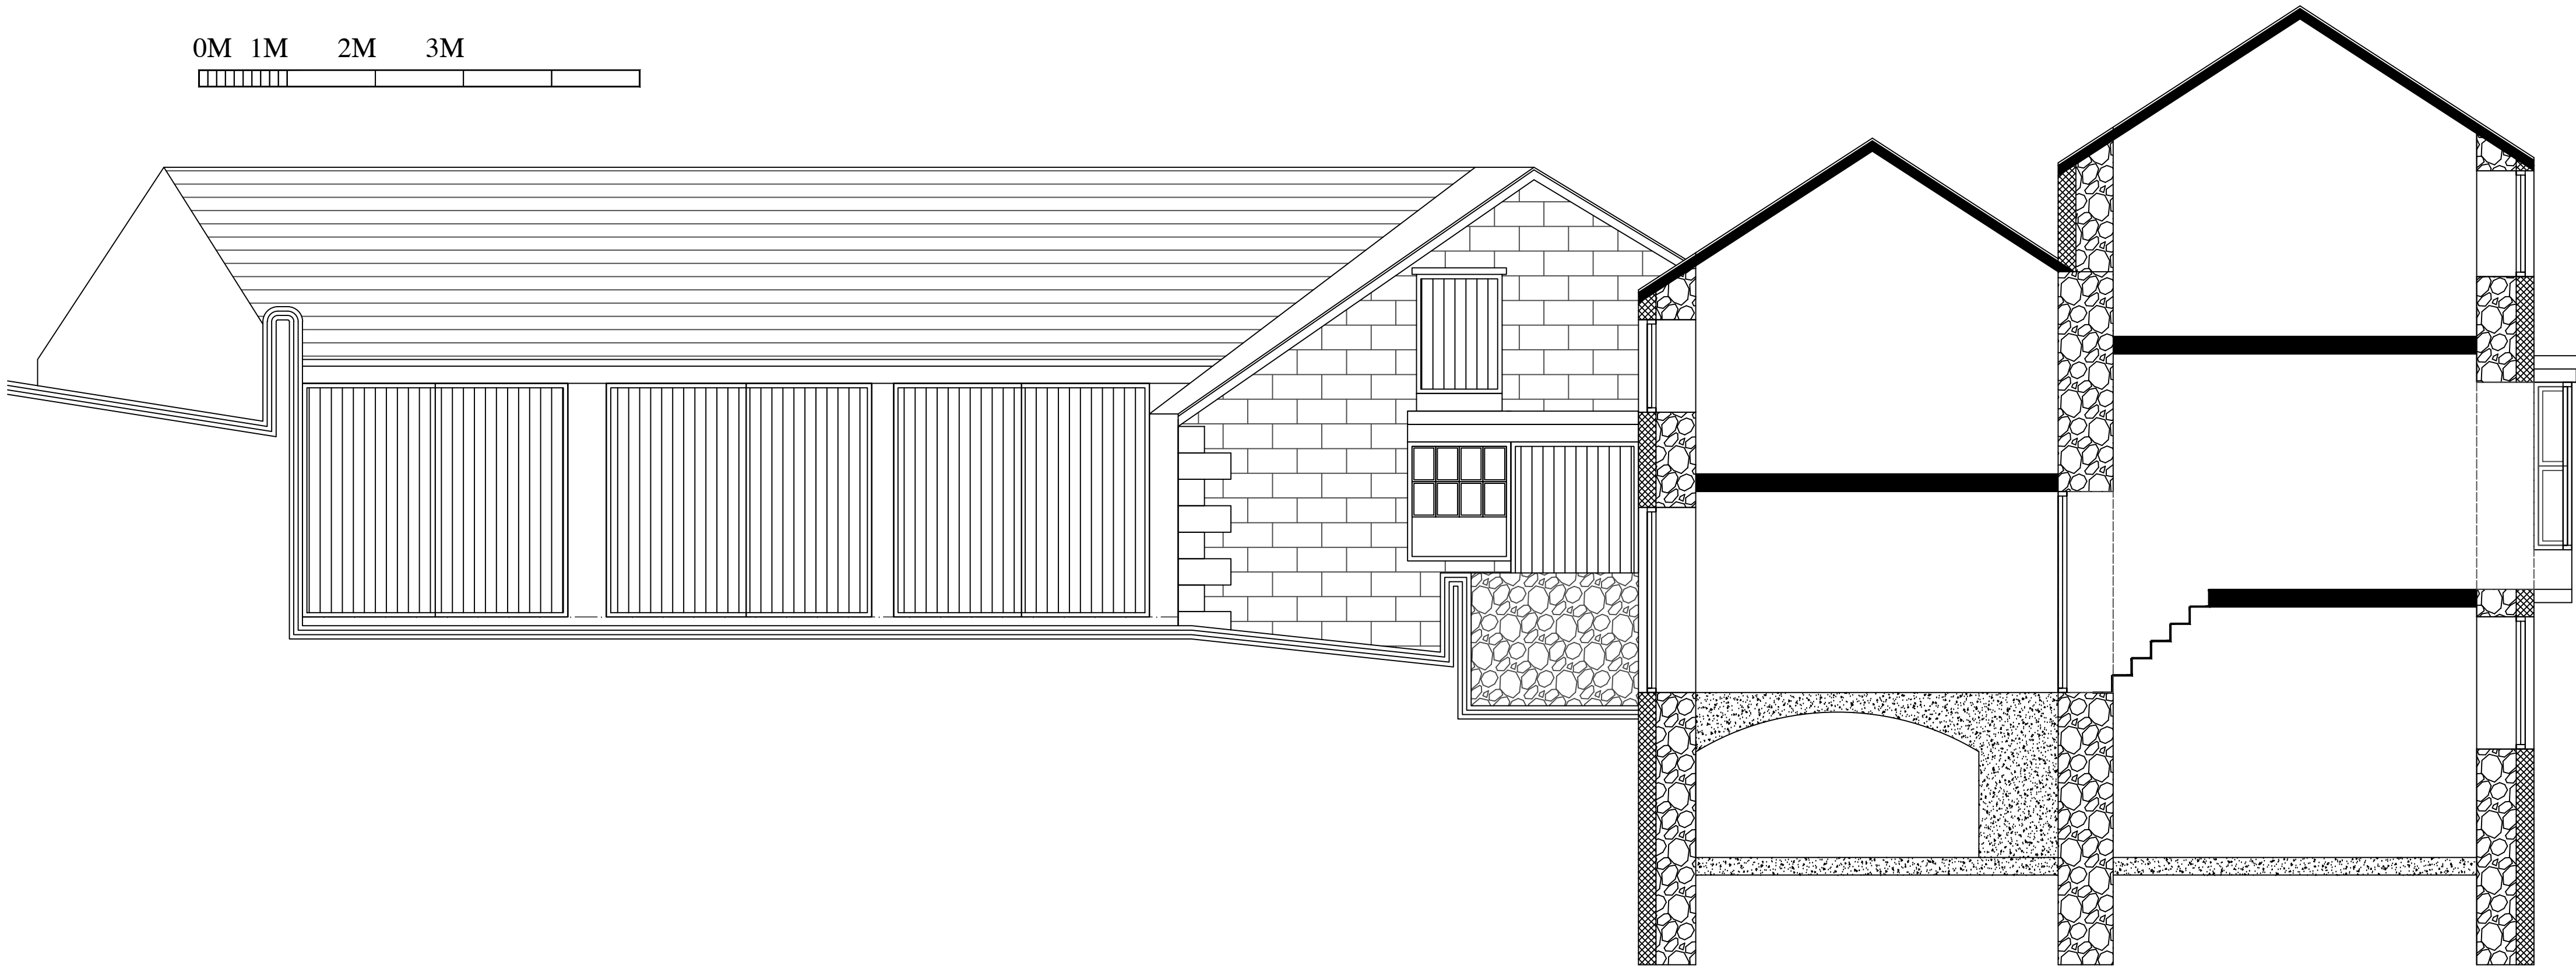

SECTIONAL BARN ELEVATION AS EXISTING 1:50
SECTIONAL SIDE ELEVATION AS EXISTING 1:50

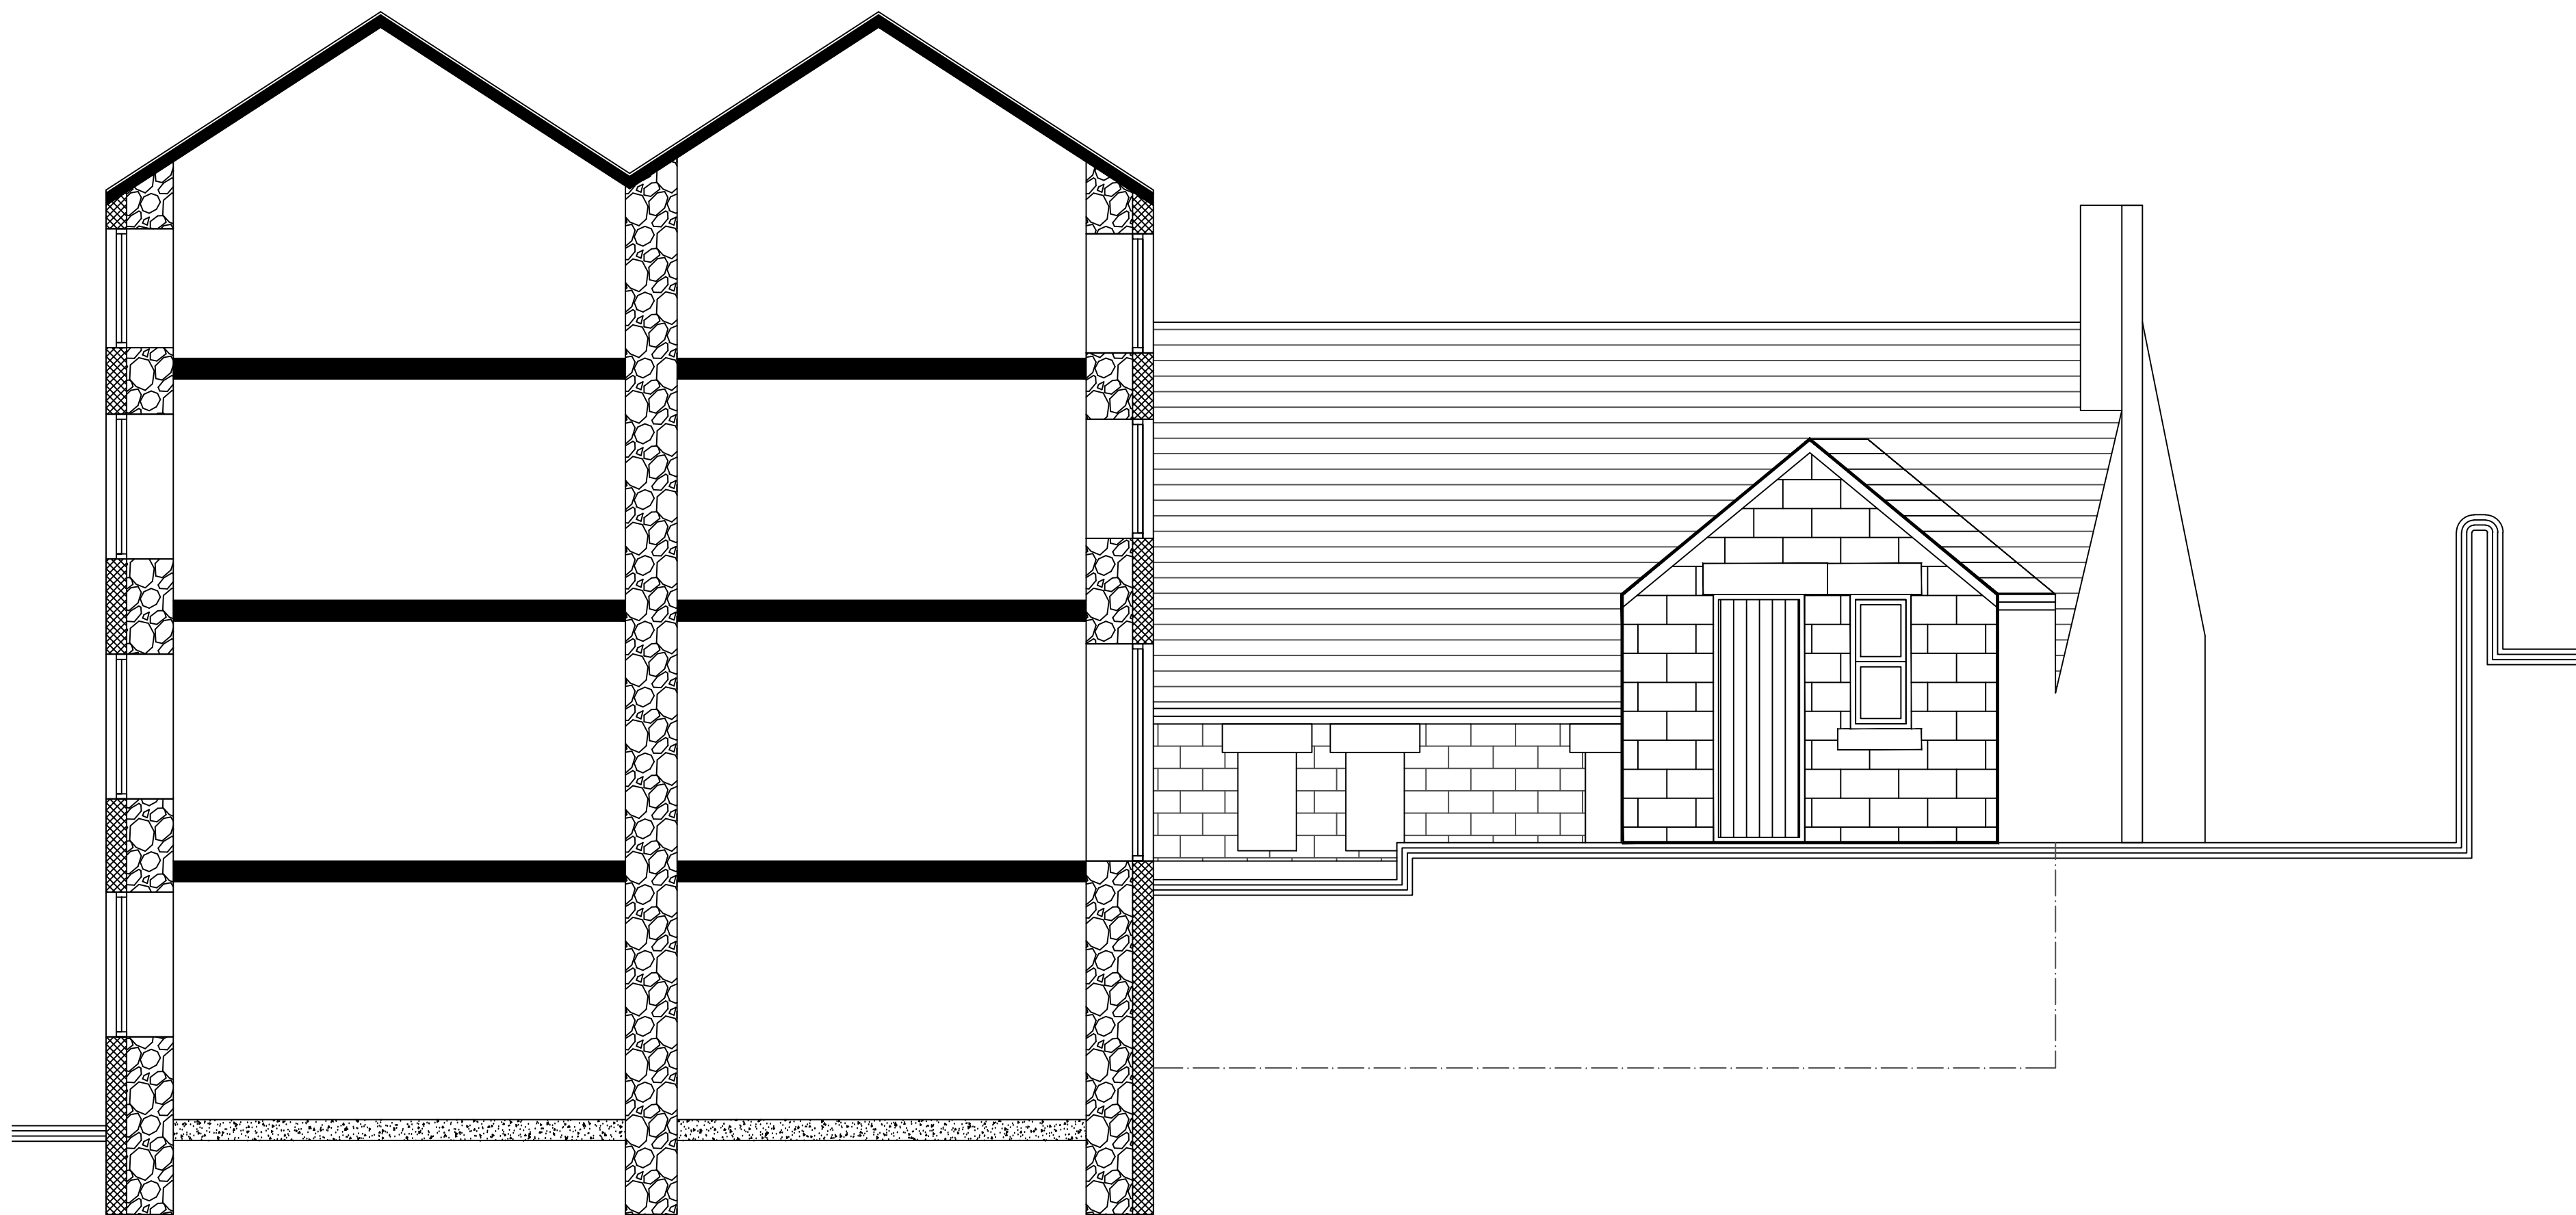

FORMER WHITE LION

REVISIONS:
THE FORMER WHITE LION
HOLKER ROAD
BUXTON
SCALE: 1:50
DATE: MARCH'17/DRAWN: AJS
CHECKED: AJS

A.J.S ARCHITECTURE



32 carr road,
buxton,
derbyshire,
sk17 6wf.
h: 01298 26062
m: 07794 400237