



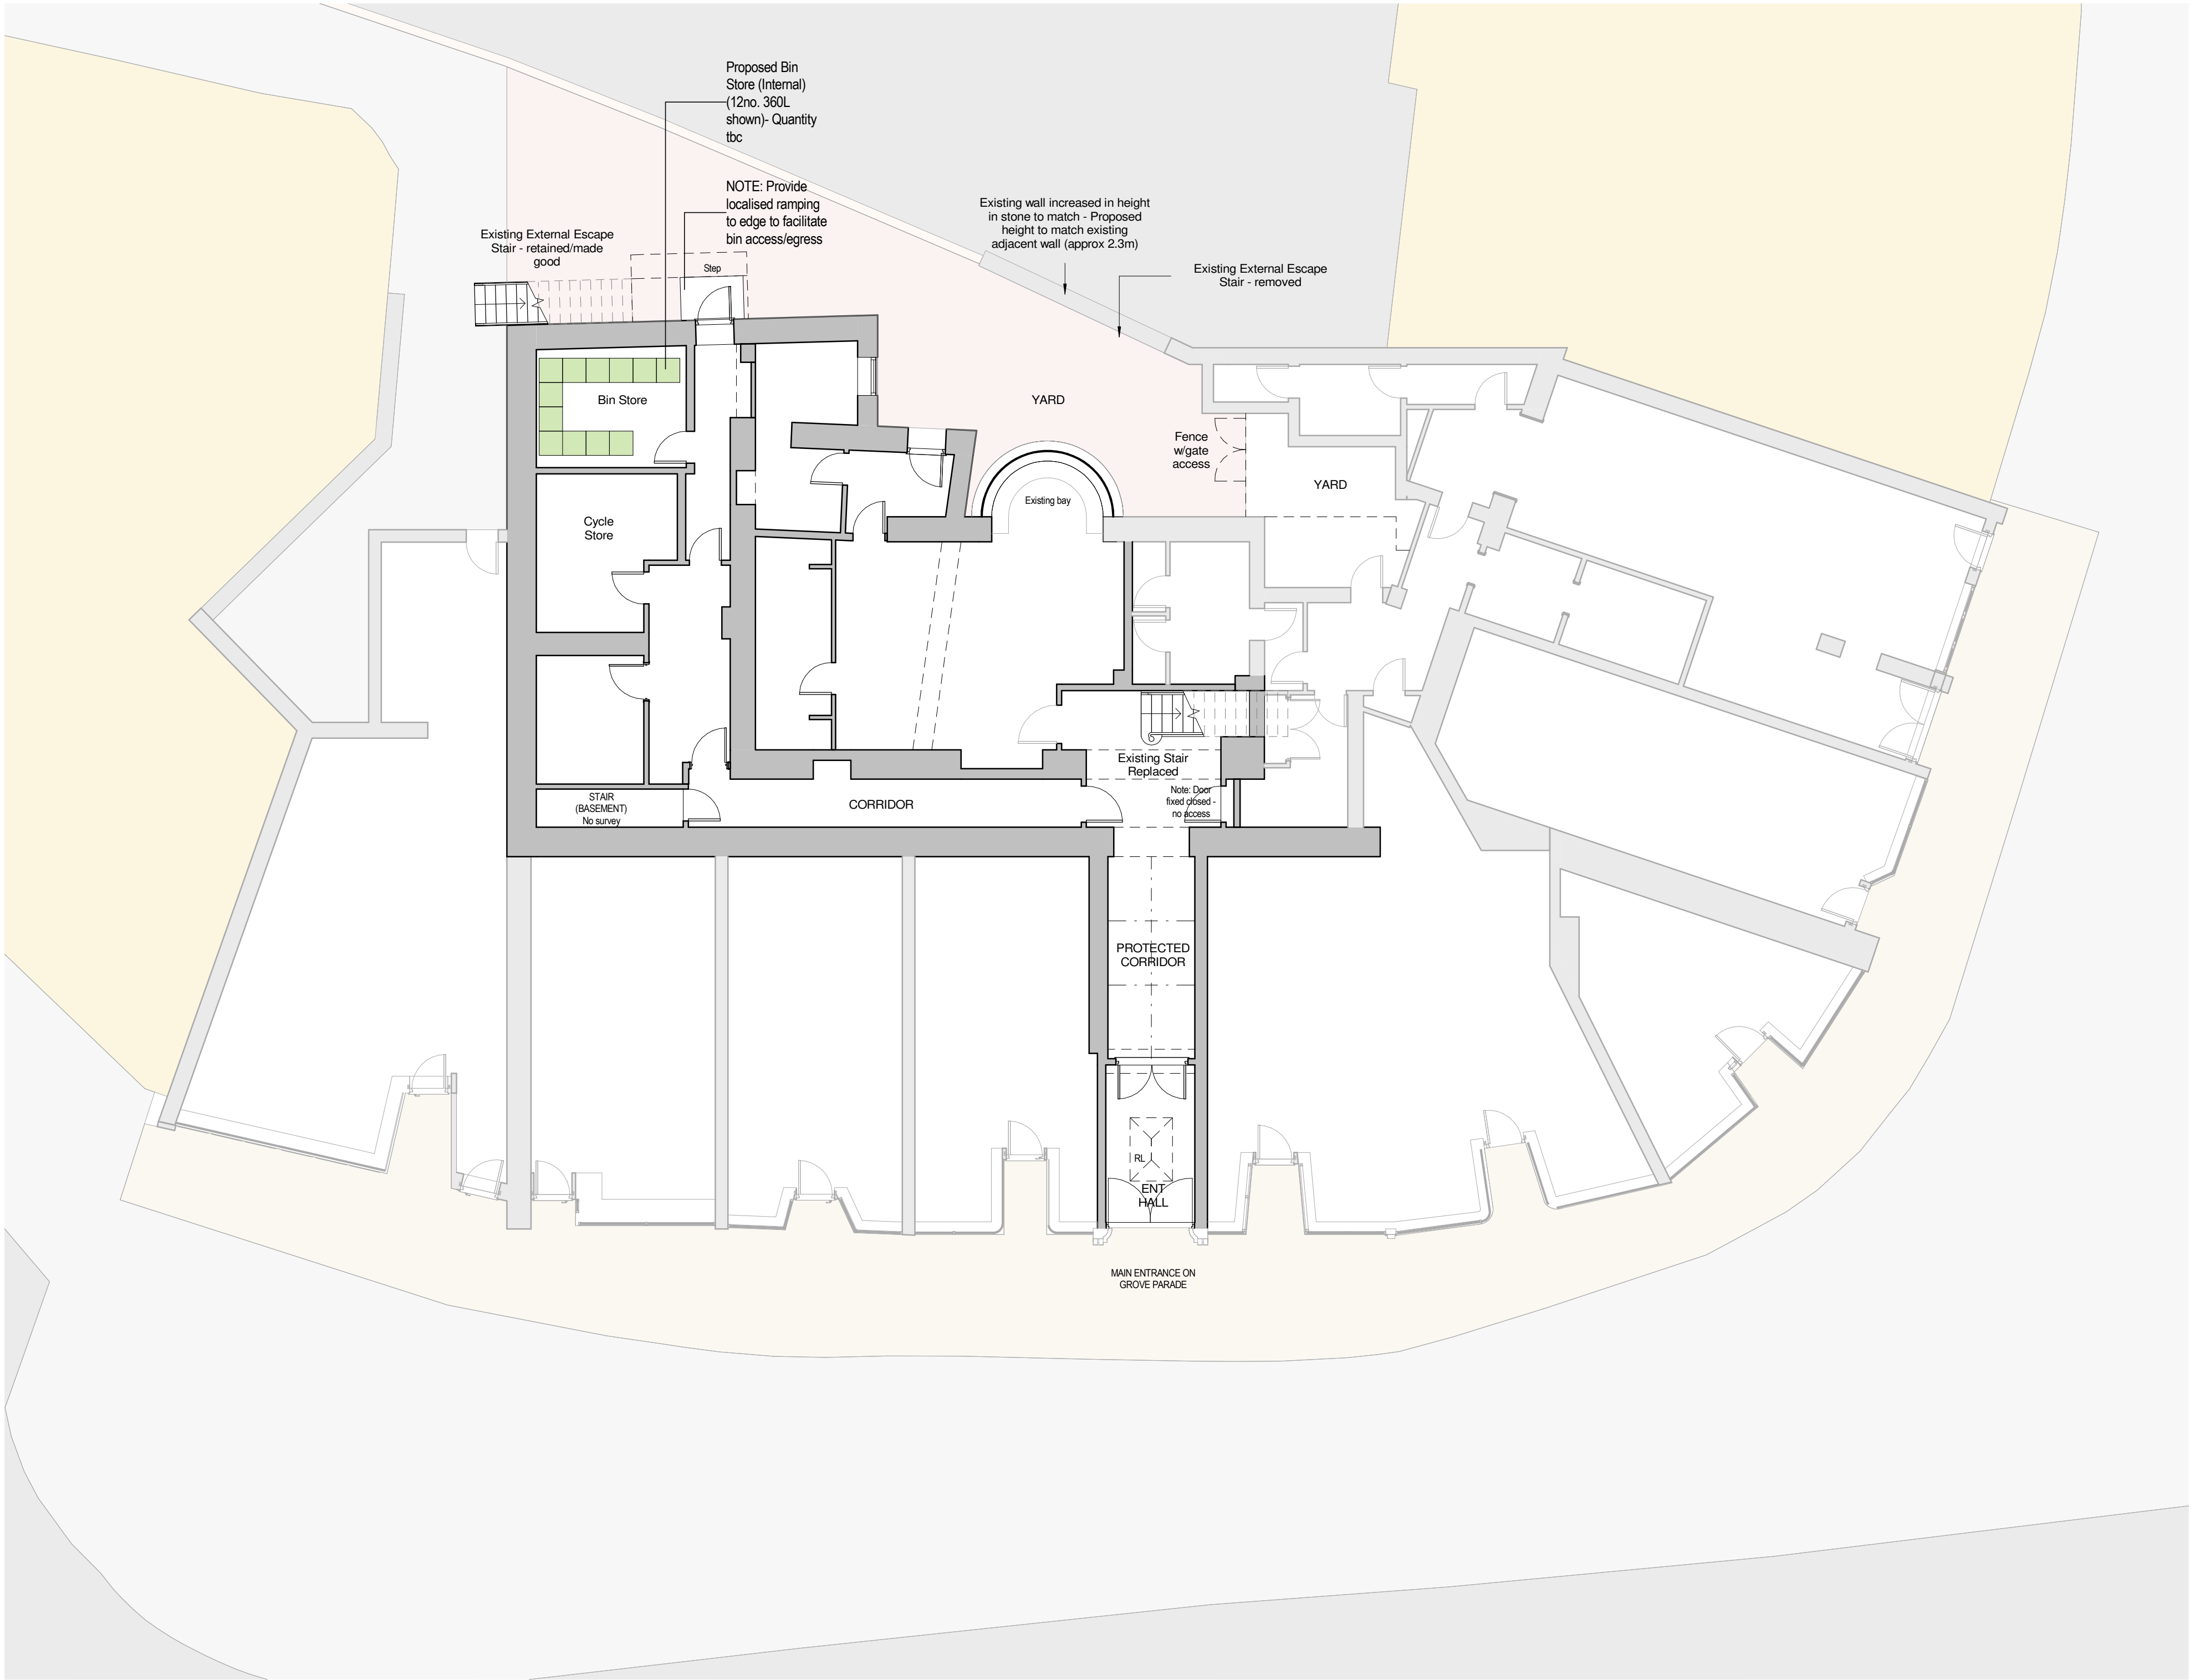

Ground Floor GA - Proposed
Scale: 1 : 100

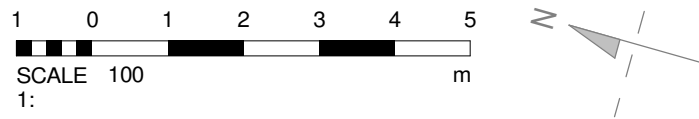

Notes

All dimensions are to be checked on site prior to construction, manufacture of any components and ordering of materials and equipment.

Any discrepancies are to be reported to the architect for clarification.

All materials and workmanship to be in accordance with the current British Standards and codes of practice.

Area Schedule GIA			
Name	Number	Area	
Unit 3 GIA	3	61.8 m ²	Unit 20 Total GIA = 38.6m ²
Unit 4 GIA	4	67.1 m ²	
Unit 5 GIA	5	62.6 m ²	
Unit 6 GIA	6	61.3 m ²	
Unit 7 GIA	7	61.0 m ²	
Unit 8 GIA	8	53.2 m ²	
Unit 9 GIA	9	61.8 m ²	
Unit 10 GIA	10	65.4 m ²	
Unit 11 GIA	11	71.5 m ²	
Unit 12 GIA	12	56.8 m ²	
Unit 13 GIA	13	61.8 m ²	
Unit 14 GIA	14	53.1 m ²	
Unit 15 GIA	15	52.4 m ²	
Unit 16 GIA	16	62.0 m ²	
Unit 17 GIA	17	53.6 m ²	
Unit 18 GIA	18	35.8 m ²	
Unit 19 GIA	19	55.8 m ²	
Unit 20 Lower Floor GIA	20	23.1 m ²	
Unit 20 Upper Floor GIA	20	15.5 m ²	

UNIT 1 & 2 OMITTED -
18 Apartments total

	09.03.23	SHD	Updated to remove Apartments 1 & 2
C	09.08.22	SHD	Planning Issue
	19.07.22	SHD	Updated Issue
A	14.01.22	SHD	Preliminary Issue
Rev	Date	Drawn By	Comments
Client			
Owner			
Project			
Grove Hotel, Buxton			
Drawing			
Proposed Ground Floor GA			
Revision		Purpose	
D		Planning	
Drawing Number			
P001			
Job No.		Scale	Date
SHD/BX-GH-01		1 : 100 @ A1	August 2022
Suitability		Suitability	
-		-	
Drawn By			
SHD			

