


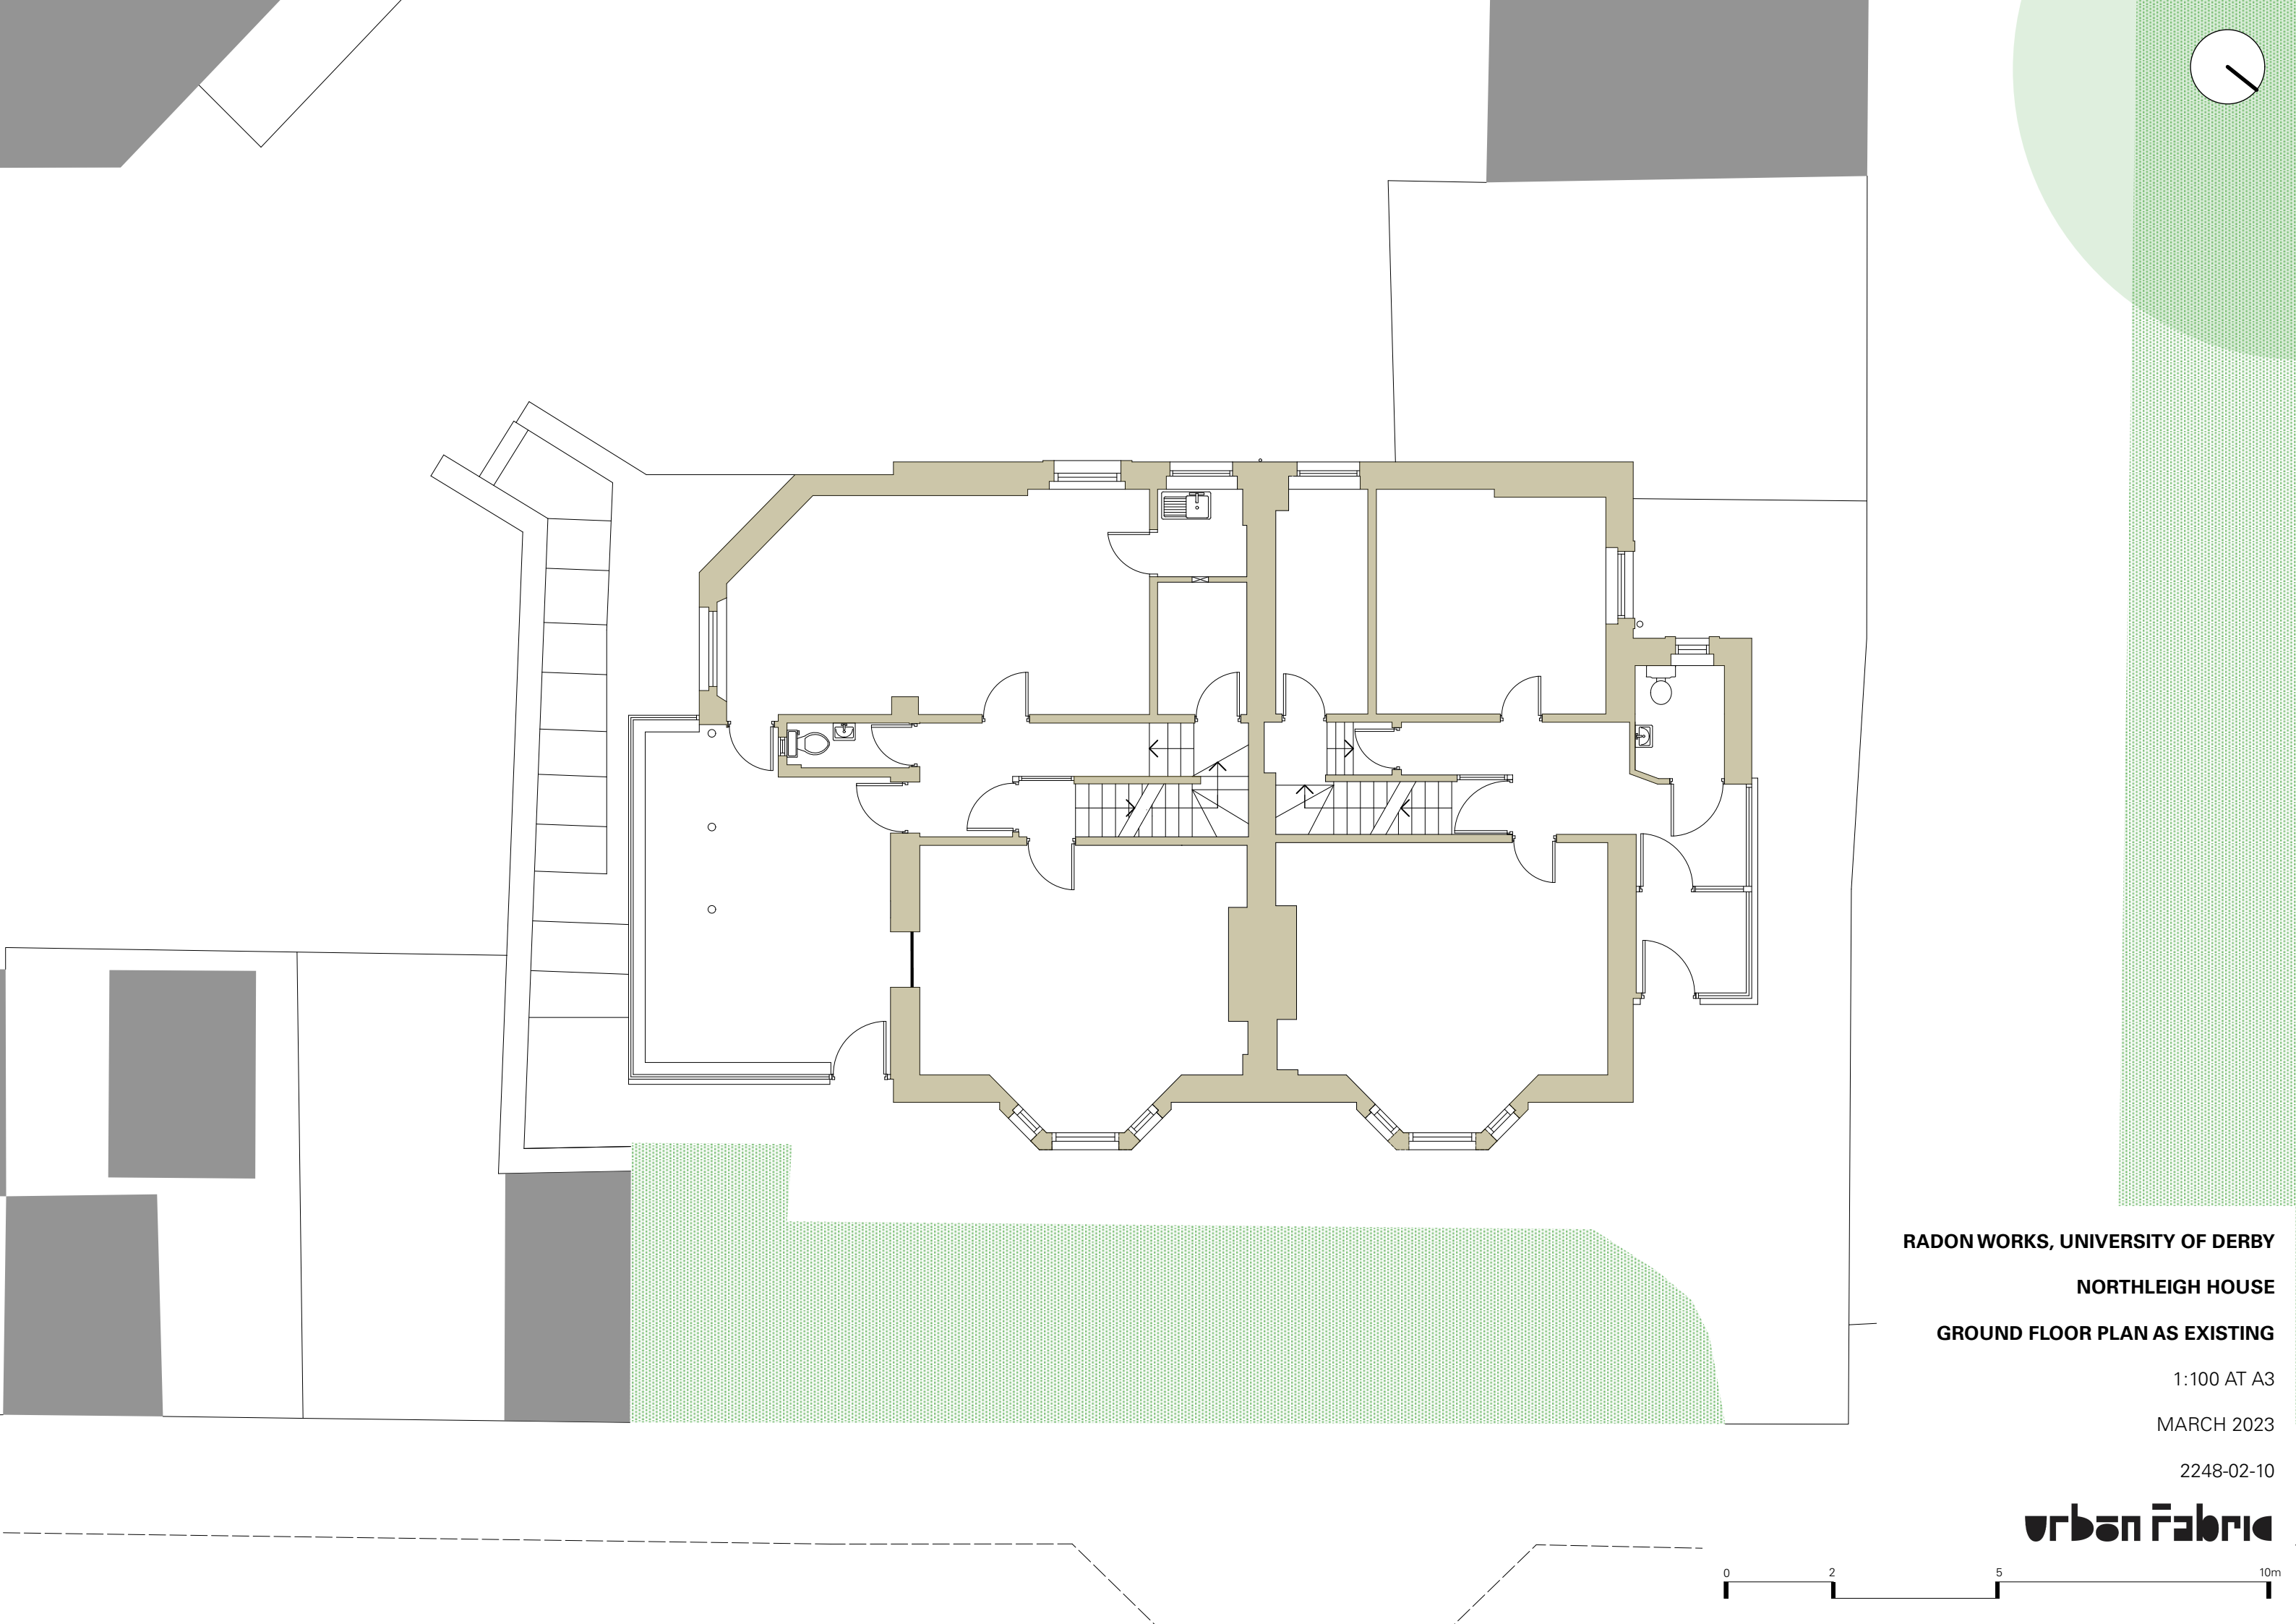

RADON WORKS, UNIVERSITY OF DERBY
NORTHLEIGH HOUSE
GROUND FLOOR PLAN AS EXISTING

1:100 AT A3

MARCH 2023

2248-02-10

urban fabric

