


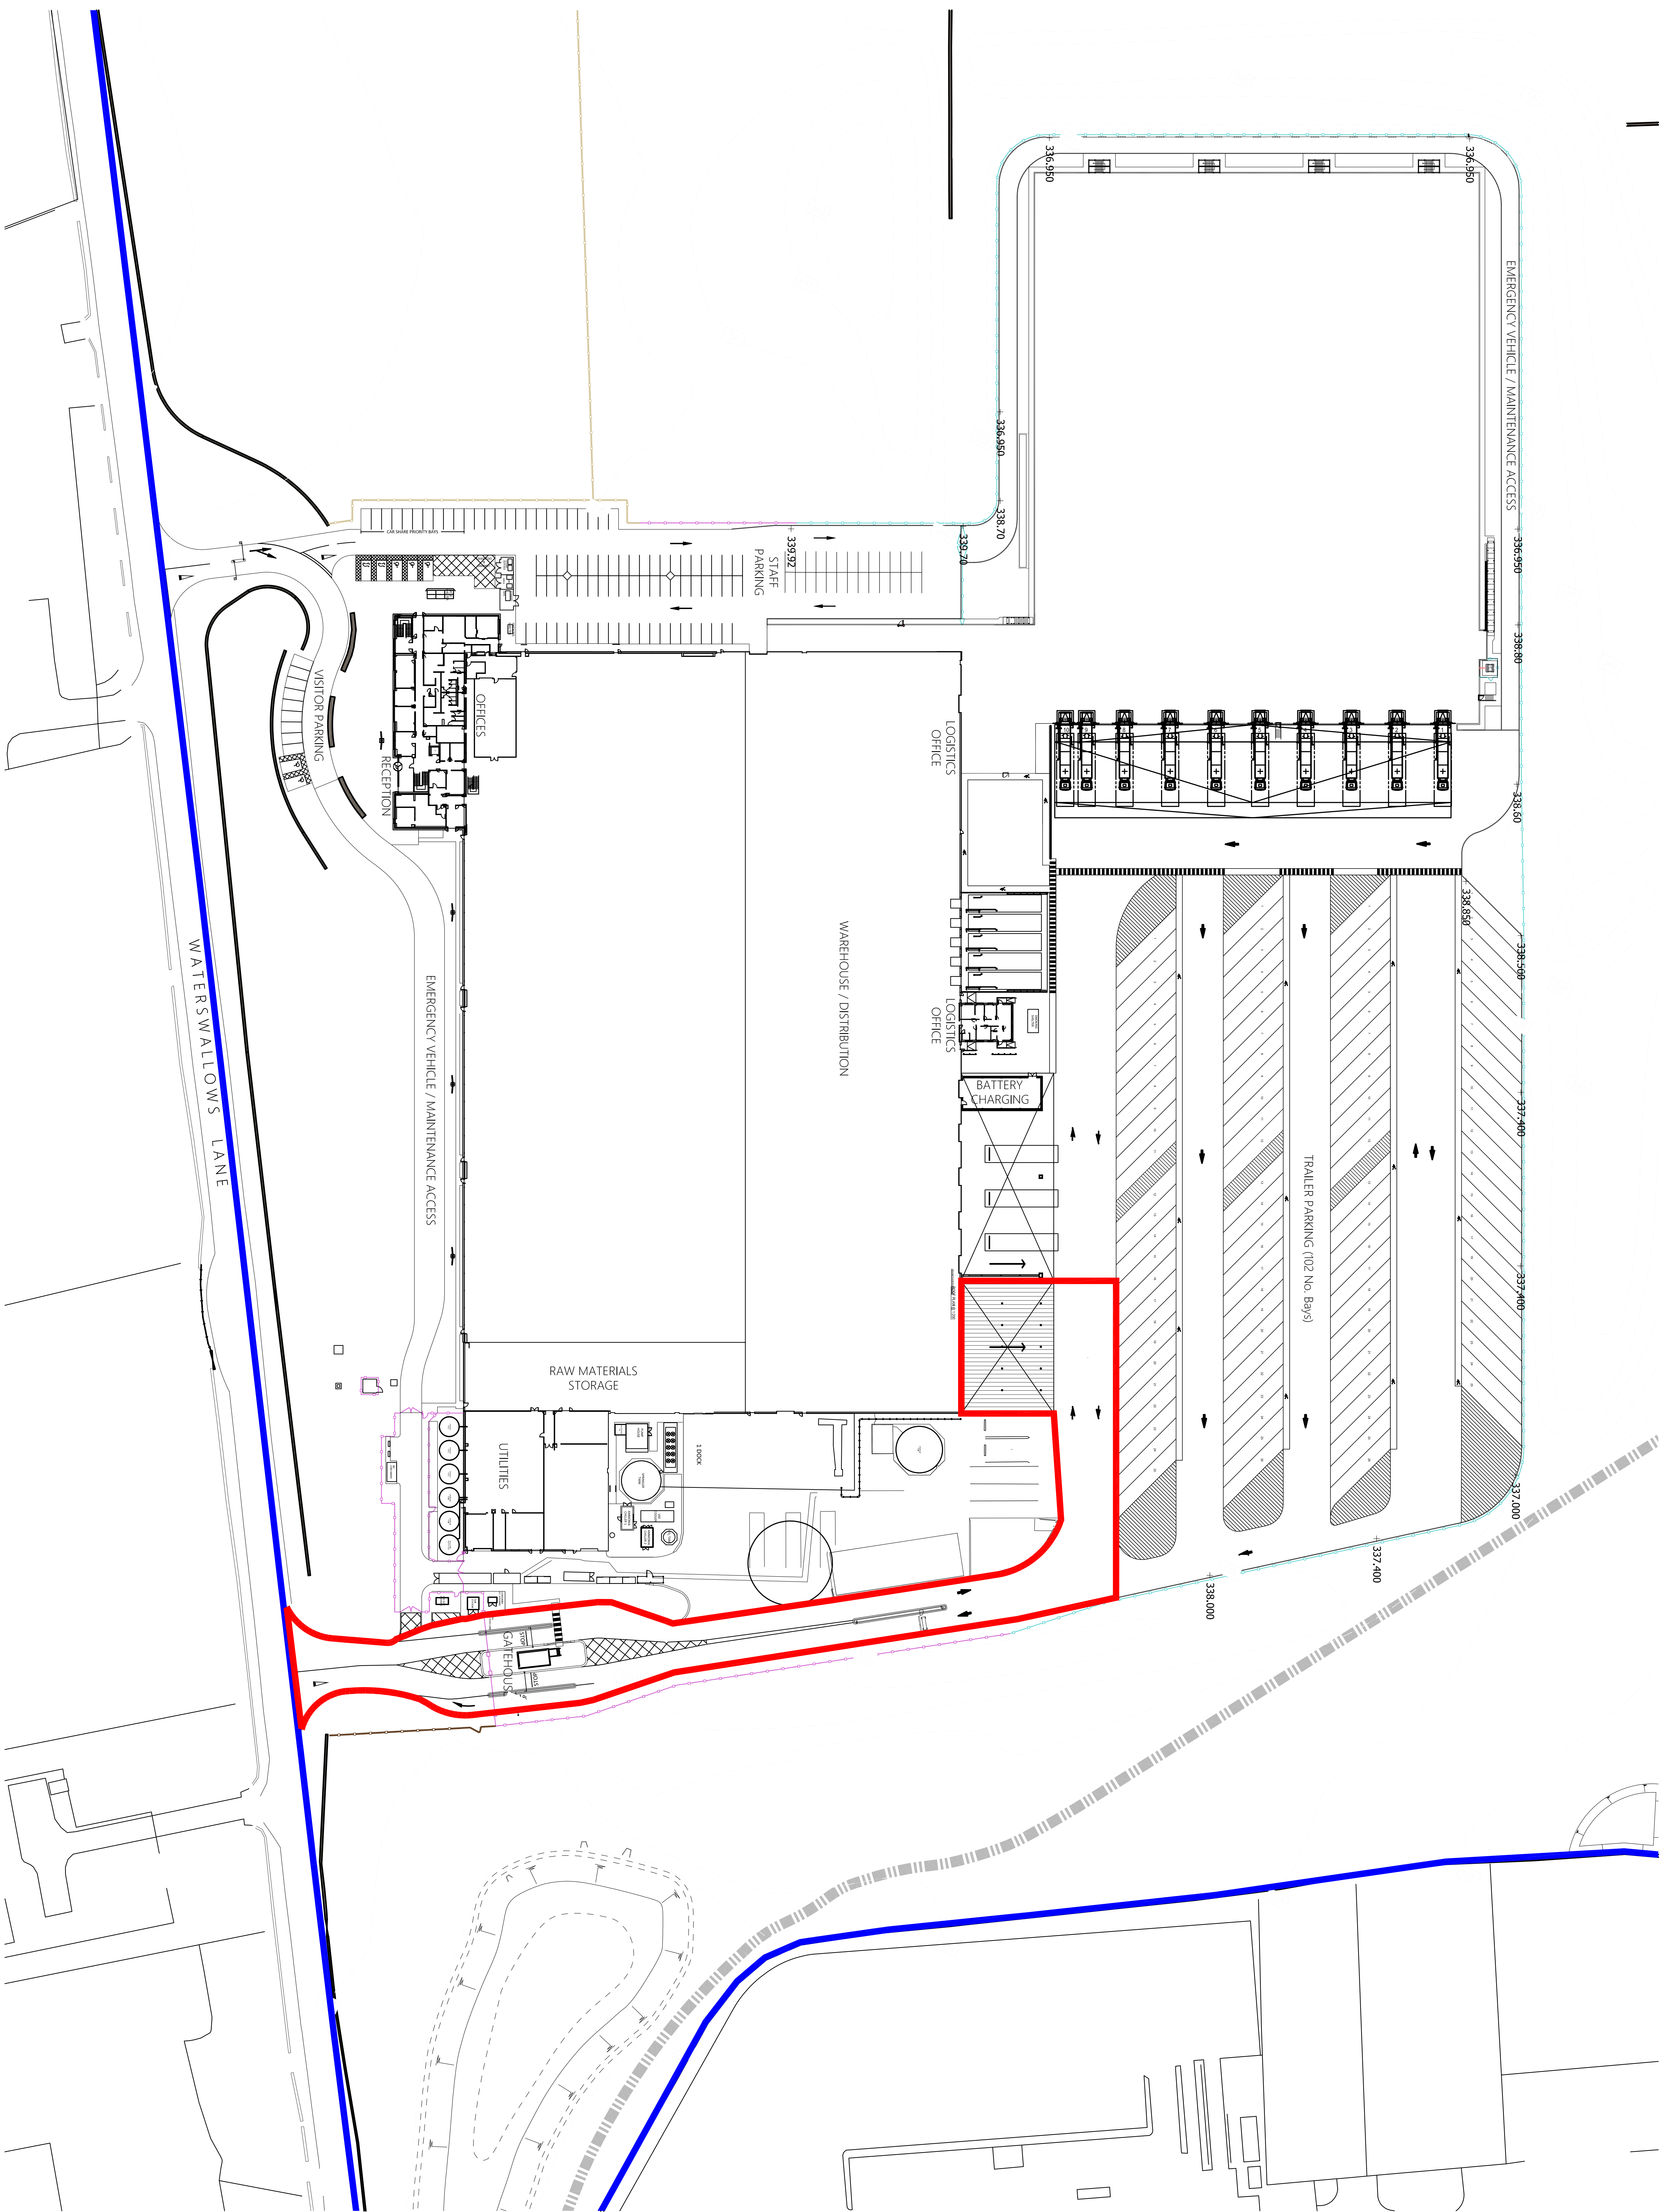

Name: Description		Scale	By	Check
Purpose: REVISIONS				
PLANNING				
Client: Nestle Waters				
Project: Strapping Canopy				
Drawing title: PROPOSED BLOCK PLAN				
Scale @ A0: 1:500				
Date: 16-03-23				
dm: TOC dmk GT				
1069-305				