



Schedule						
Symbol	Label	Quantity	Catalog Number	Description	Lumens Per LampWattage	
	A1	4	FTS.3.LA094.AY	Column Mounted @ 6m	8606	66
	B1	2	FTS.3.LA094.FW	Column Mounted @ 6m	8383	66
	B2	8	FTS.3.LA094.FW	Column Mounted @ 6m	8383	132

Statistics					
Description	Symbol	Avg	Min	Min/Avg	
Loading Area	+	24 lux	12 lux	0.50	
Road	+	17 lux	7 lux	0.41	
Spill Calc	+	0 lux	0 lux	N/A	
Vertical 4m at the Retail Units Access Road	+	3 lux	1 lux	0.33	
Vertical at the Aldi Facade	+	4 lux	0 lux	0.00	
Vertical up to 4m at the Retail Units	+	3 lux	0 lux	0.00	
Vertical up to 4m at the Retail Units	+	2 lux	1 lux	0.50	
Vertical up to 4m at the Retail Units	+	5 lux	2 lux	0.40	
Vertical up to 5m at the South Houses	+	1 lux	0 lux	0.00	
Vertical up to 5m at the West Houses	+	0 lux	0 lux	N/A	
Vertical up to 5m at the West Houses	+	3 lux	0 lux	0.00	
Car Park	+	21 lux	7 lux	0.33	

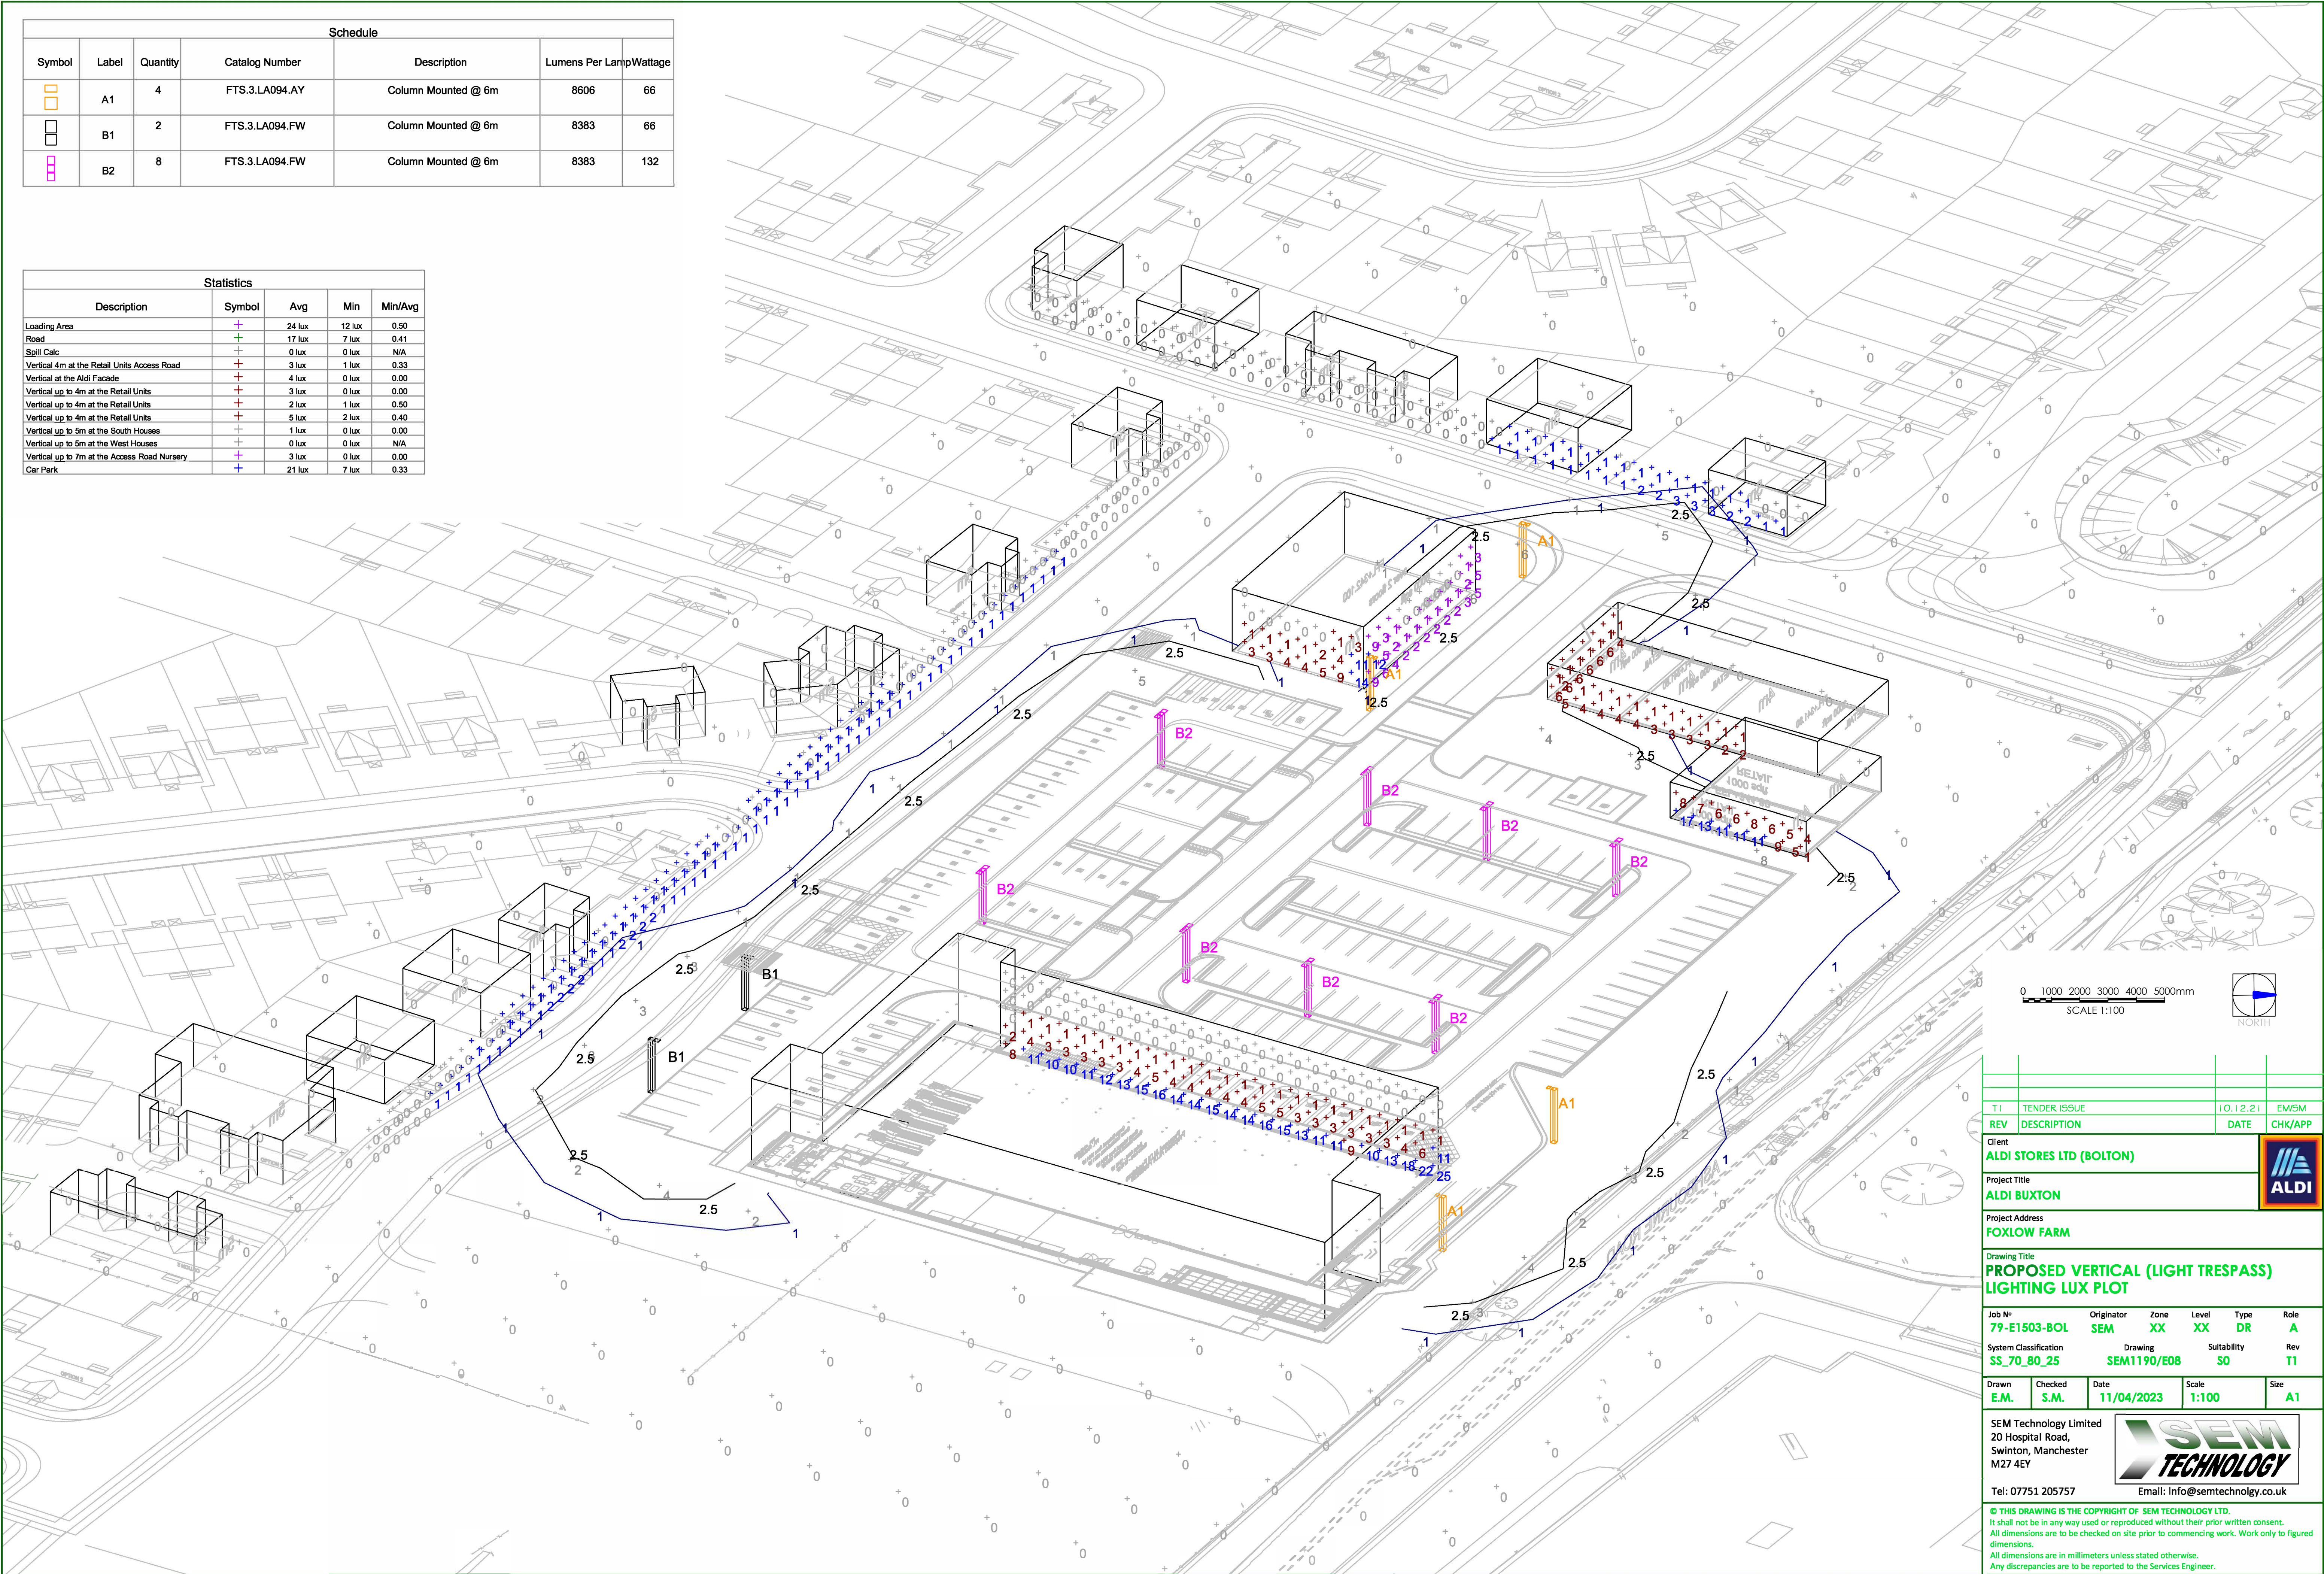

0 1000 2000 3000 4000 5000mm
SCALE 1:100

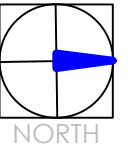

T1	TENDER ISSUE	10.12.21	EW/SM
REV	DESCRIPTION	DATE	CHK/APP

Client:
ALDI STORES LTD (BOLTON)

Project Title:
ALDI BUXTON

Project Address:
FOXLOW FARM

Drawing Title:
PROPOSED VERTICAL (LIGHT TRESPASS) LIGHTING LUX PLOT

Job No	Originator	Zone	Level	Type	Role
79-E1503-BOL	SEM	XX	XX	DR	A
System Classification	Drawing	Suitability	Rev		
SS_70_80_25	SEM1190/E08	SO	T1		

Drawn	Checked	Date	Scale	Size
E.M.	S.M.	11/04/2023	1:100	A1

SEM Technology Limited
20 Hospital Road,
Swinton, Manchester
M27 4EY

Tel: 07751 205757
Email: info@semtechnology.co.uk

SEM TECHNOLOGY

© THIS DRAWING IS THE COPYRIGHT OF SEM TECHNOLOGY LTD.
It shall not be in any way used or reproduced without their prior written consent.
All dimensions are to be checked on site prior to commencing work. Work only to figured dimensions.
All dimensions are in millimeters unless stated otherwise.
Any discrepancies are to be reported to the Services Engineer.