



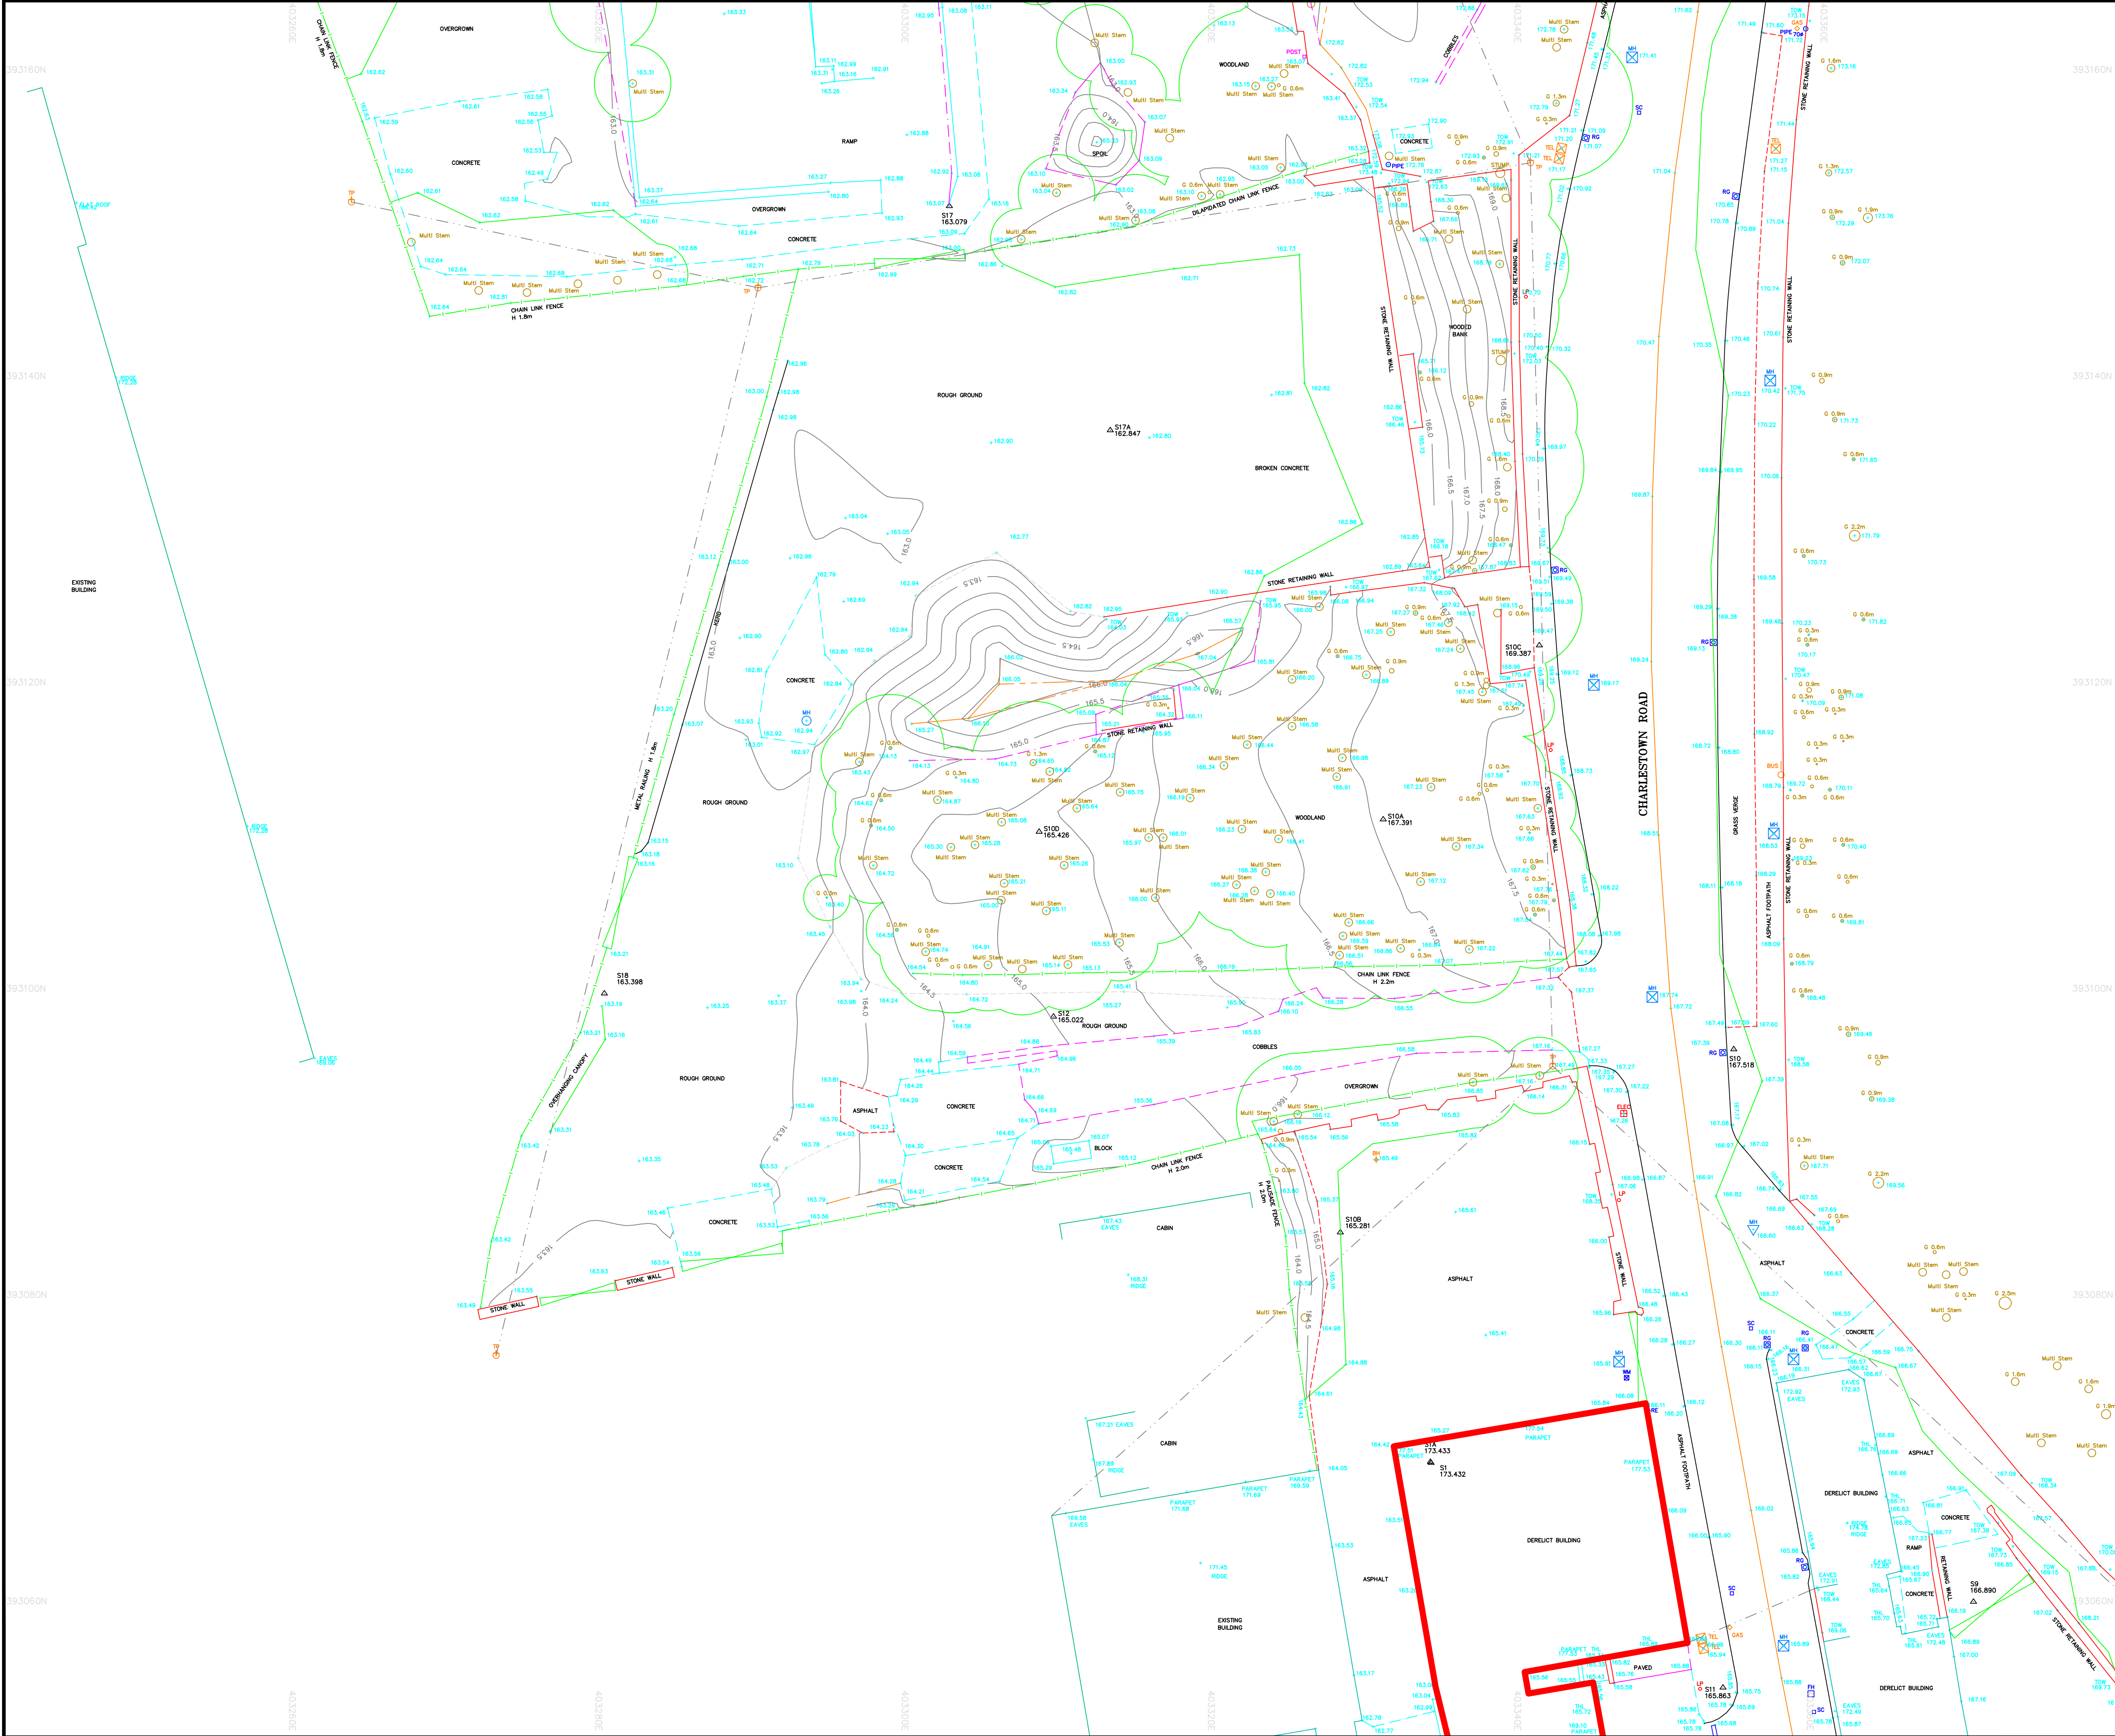

Notes

This drawing and the information contained therein is issued in confidence and is the copyright of Met Surveys Limited.
Disclosure of this information to Third Parties and unauthorised copying or replication of this data without approval is forbidden.



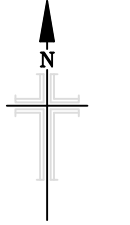

Direction of North

Grid - OS National Grid.
Using the OS GPS Network and applying OSTN02 transformation and then removing the scale factor for true distances.

Datum - OS Level Datum.
Using the OS GPS Network and applying OSGM02 National Geoid Model to obtain local area corrections.

LAYOUT KEY

(1) (2) (3) (4) (5) (6) (7) (8)

KEY

AIR VALVE	AV	KERB OUTLET	KO
BENCH MARK	BM	LAMP POST	LP
BIN	BN	MANHOLE (CIRCULAR)	MH
BOLLARD	BO	MANHOLE (RECTANGULAR)	MH
BORE HOLE	BH	MANHOLE (TRIANGULAR)	MH
BRITISH TELECOM COVER	BT	MARKER POST	MRR
BUS STOP	BUS	ROAD GULLY	RG
CABLE TV COVER	CATV	RODDING EYE	RE
CABLE TV SUPPLY	CA	SIGN POST	SIGN
COLUMN	COL	TELECOM COVER	TEL
EARTHING POINT	ER	TELEGRAPH POLE	TP
ELECTRICITY COVER	ELEC	THRESHOLD LEVEL	THL
ELECTRICITY POLE	EP	TRAFFIC LIGHT	TL
FIRE HYDRANT	FH	TRIAL PIT	PIT
GAS VALVE	GAS	WASH OUT	WO
GATE	G	WATER METER	WM
INSPECTION COVER (CIRCULAR)	IC	WATER STOP COCK	SC
INSPECTION COVER (RECTANGULAR)	IC	WATER STOP VALVE	SV
TOP OF WALL LEVEL	TOW		

TREE BOLE SIZES MEASURED TO APPROXIMATELY 0.1m@

-	---/---/---	--	--	--
Rev	Date	Drawn	Description	Check



Met Surveys Ltd
Southgate House
Pontefract Road
Stourton, Leeds
West Yorkshire
LS10 1SW

T: +44 [0] 113 200 8900
F: +44 [0] 113 200 8901

E: admin@met surveys.com
W: www.met surveys.com

Client

AITCHISON RAFFETY


Site

CHARLESTOWN ROAD
GLOSSOP

Title

TOPOGRAPHICAL SURVEY
2D

Surveyed	APB, GR, SB, FK, CC	Drawn	APB
Chk.	DA	Date	01/07/10
Scale	[A1 Sheet] DWG Ref (Layout No)	Status	
1/200	12732-100_2DT (3)	FINAL	
Job No	12732-100	Rev	0

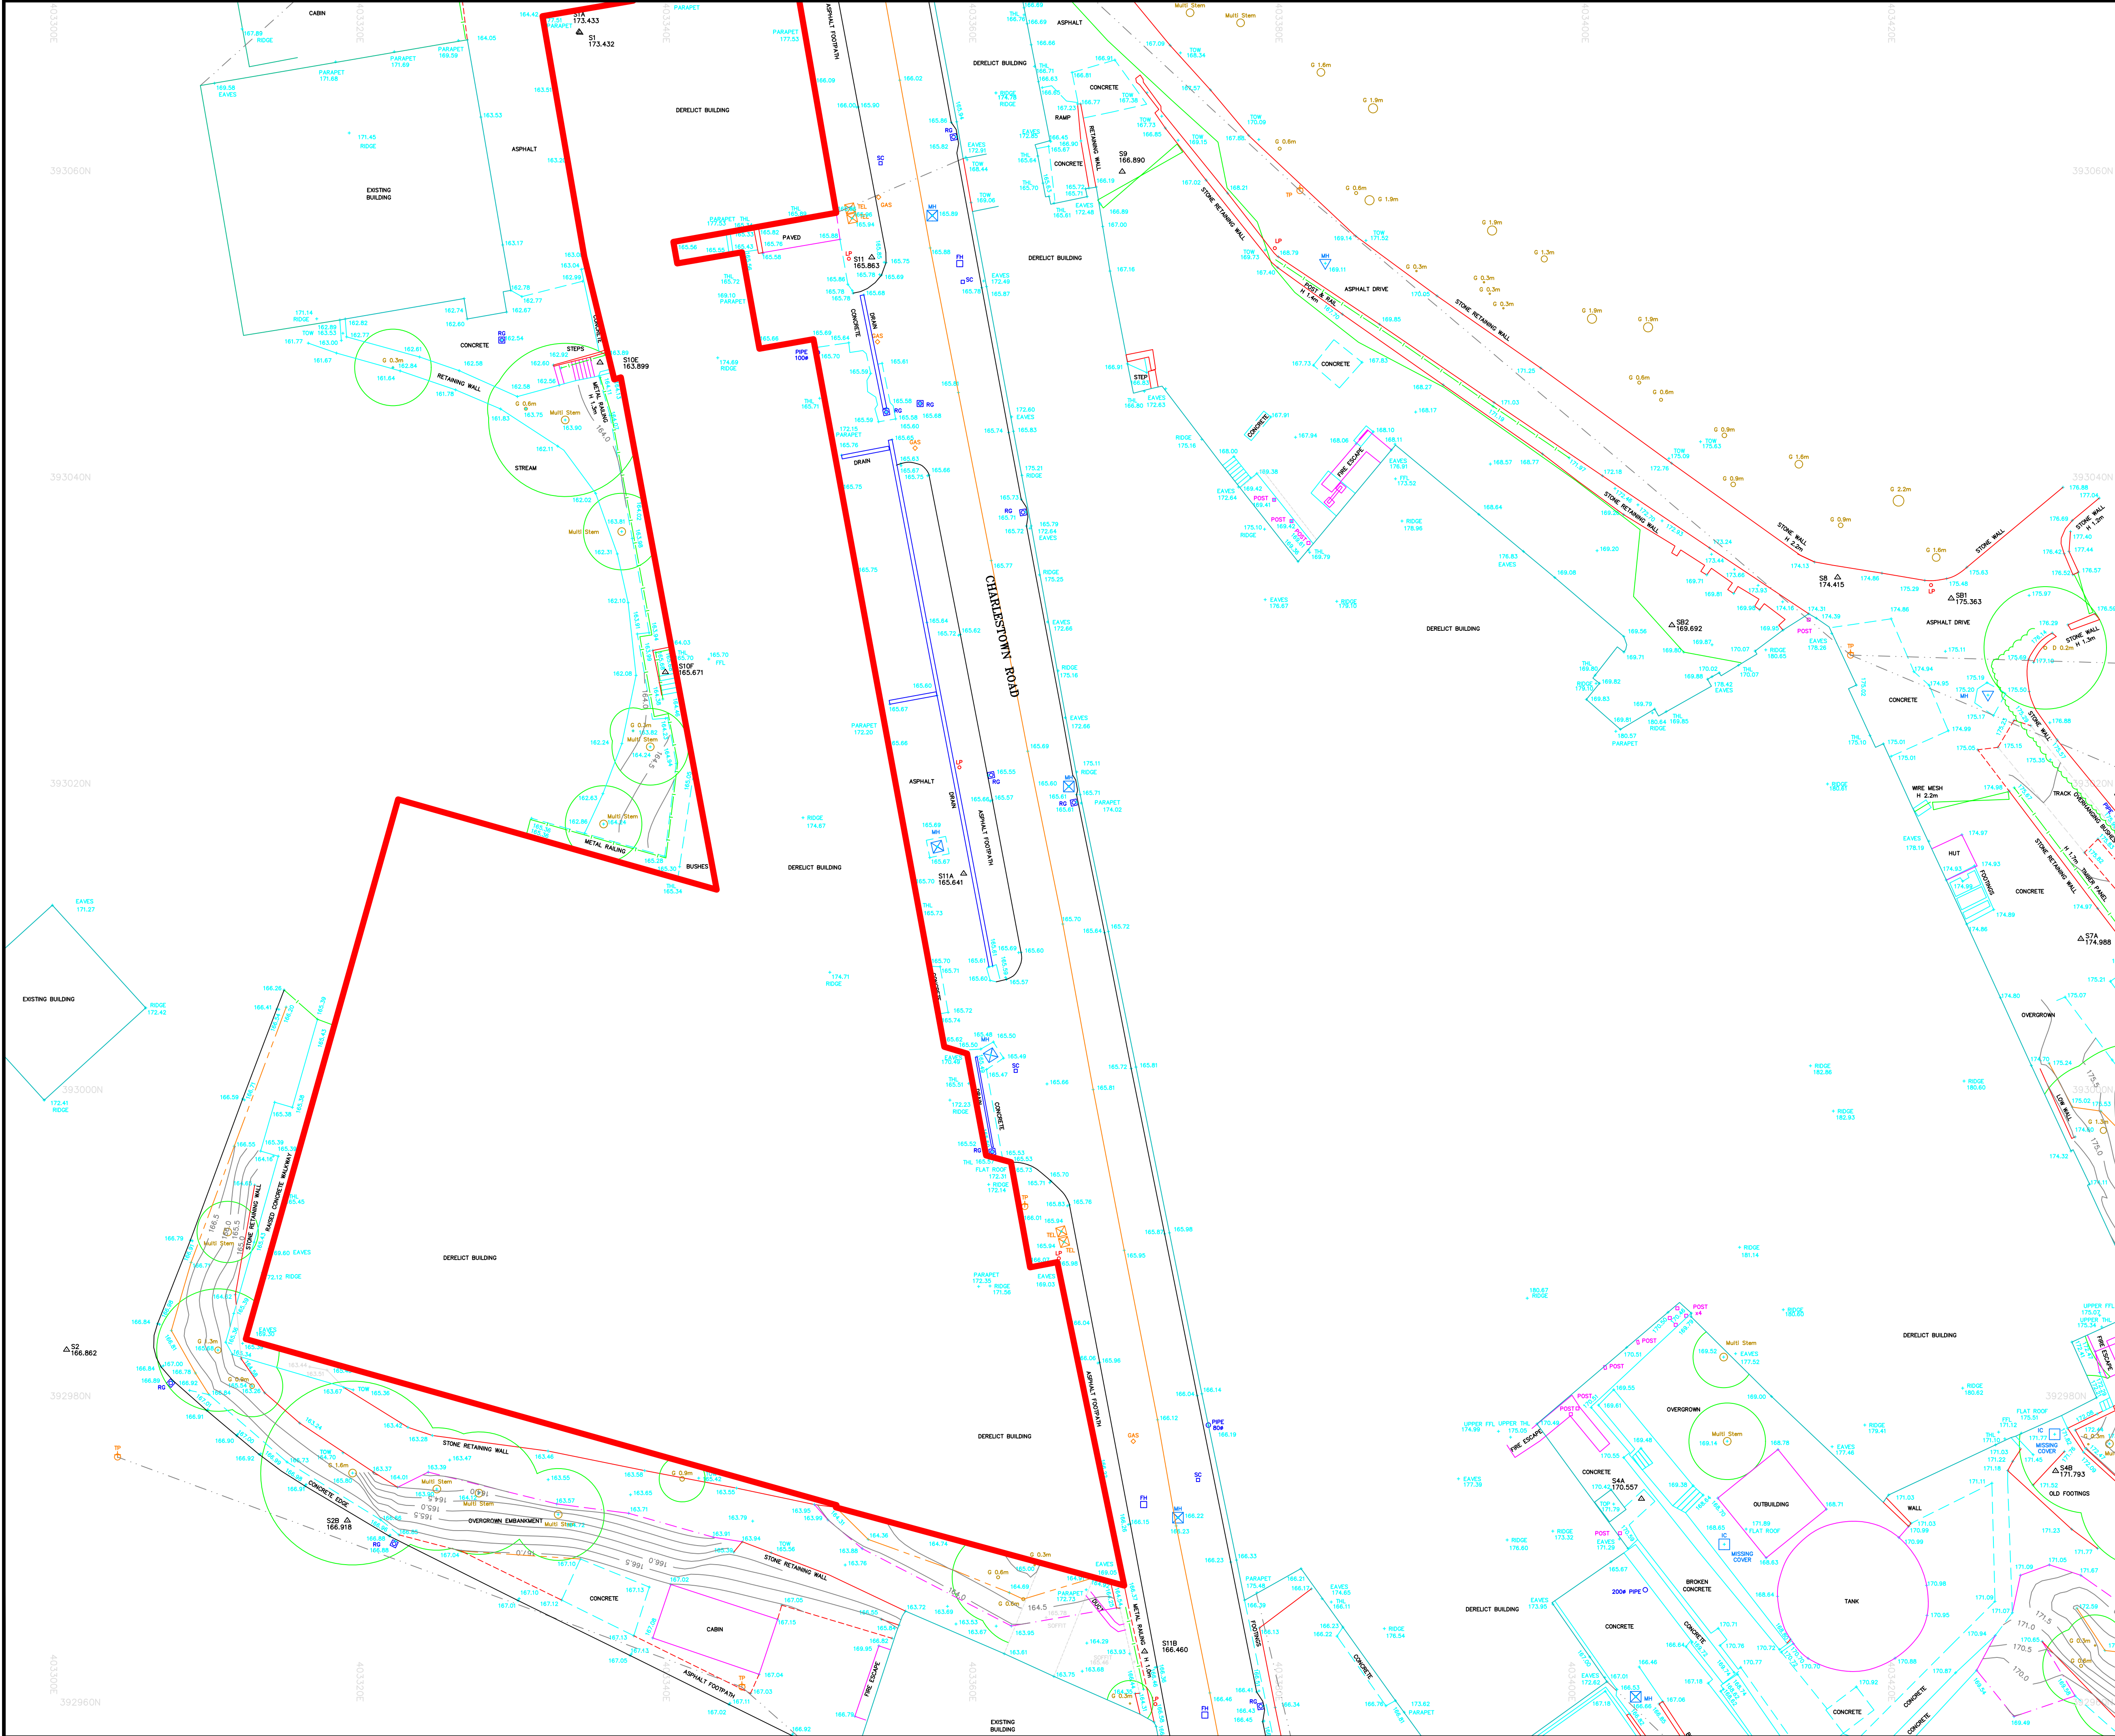

Notes

This drawing and the information contained therein is issued in confidence and is the copyright of Met Surveys Limited. Disclosure of this information to Third Parties and unauthorised copying or replication of this data without approval is forbidden.




Direction of North

Grid - OS National Grid.
Using the OS GPS Network and applying OSTN02 transformation and then removing the scale factor for true distances.

Datum - OS Level Datum.
Using the OS GPS Network and applying OSGM02 National Geoid Model to obtain local area corrections.

LAYOUT KEY

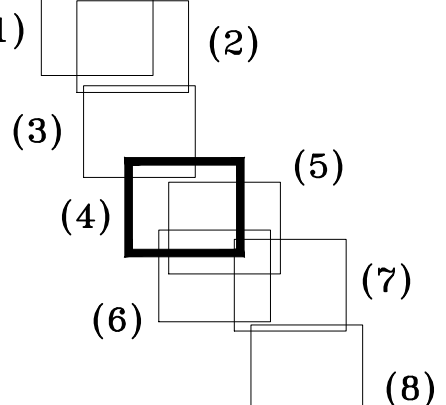

KEY

AIR VALVE	AV	KERB OUTLET	KO
BENCH MARK	BM	LAMP POST	LP
BIN	BN	MANHOLE (CIRCULAR)	MH
BOLLARD	BOL	MANHOLE (RECTANGULAR)	MH
BORE HOLE	BH	MANHOLE (TRIANGULAR)	MH
BRITISH TELECOM COVER	BT	MARKER POST	MRR
BUS STOP	BUS	ROAD GULLY	RG
CABLE TV COVER	CATV	RODDING EYE	RE
CABLE TV SUPPLY	CA	SIGN POST	SIGN
COLUMN	COL	TELECOM COVER	TEL
EARTHING POINT	ER	TELEGRAPH POLE	TP
ELECTRICITY COVER	ELEC	THRESHOLD LEVEL	THL
ELECTRICITY POLE	EP	TRAFFIC LIGHT	TL
FIRE HYDRANT	FH	TRIAL PIT	PIT
GAS VALVE	GAS	WASH OUT	WO
GATE	G	WATER METER	WM
INSPECTION COVER (CIRCULAR)	IC	WATER STOP COOK	SC
INSPECTION COVER (RECTANGULAR)	IC	WATER STOP VALVE	SV
TOP OF WALL LEVEL	TOW 10.76		

TREE BOLE SIZES MEASURED TO APPROXIMATELY 0.1mφ

-	---/---/---	--	--	--
Rev	Date	Drawn	Description	Check



Met Surveys Ltd
Southgate House
Pontefract Road
Stourton, Leeds
West Yorkshire
LS10 1SW

T: +44 [0] 113 200 8900
F: +44 [0] 113 200 8901
E: admin@metsurveys.com
W: www.metsurveys.com

Client

AITCHISON RAFFETY

Site

CHARLESTOWN ROAD
GLOSSOP

Title

TOPOGRAPHICAL SURVEY
2D

Surveyed

APB, GR, SB, FK, CC

Drawn

APB

Chk.

DA

Date

01/07/10

Scale

[A1 Sheet] DWG Ref (Layout No)
1/200 12732-100_2DT (4)

Status


FINAL

Job No

12732-100

Rev

Ø

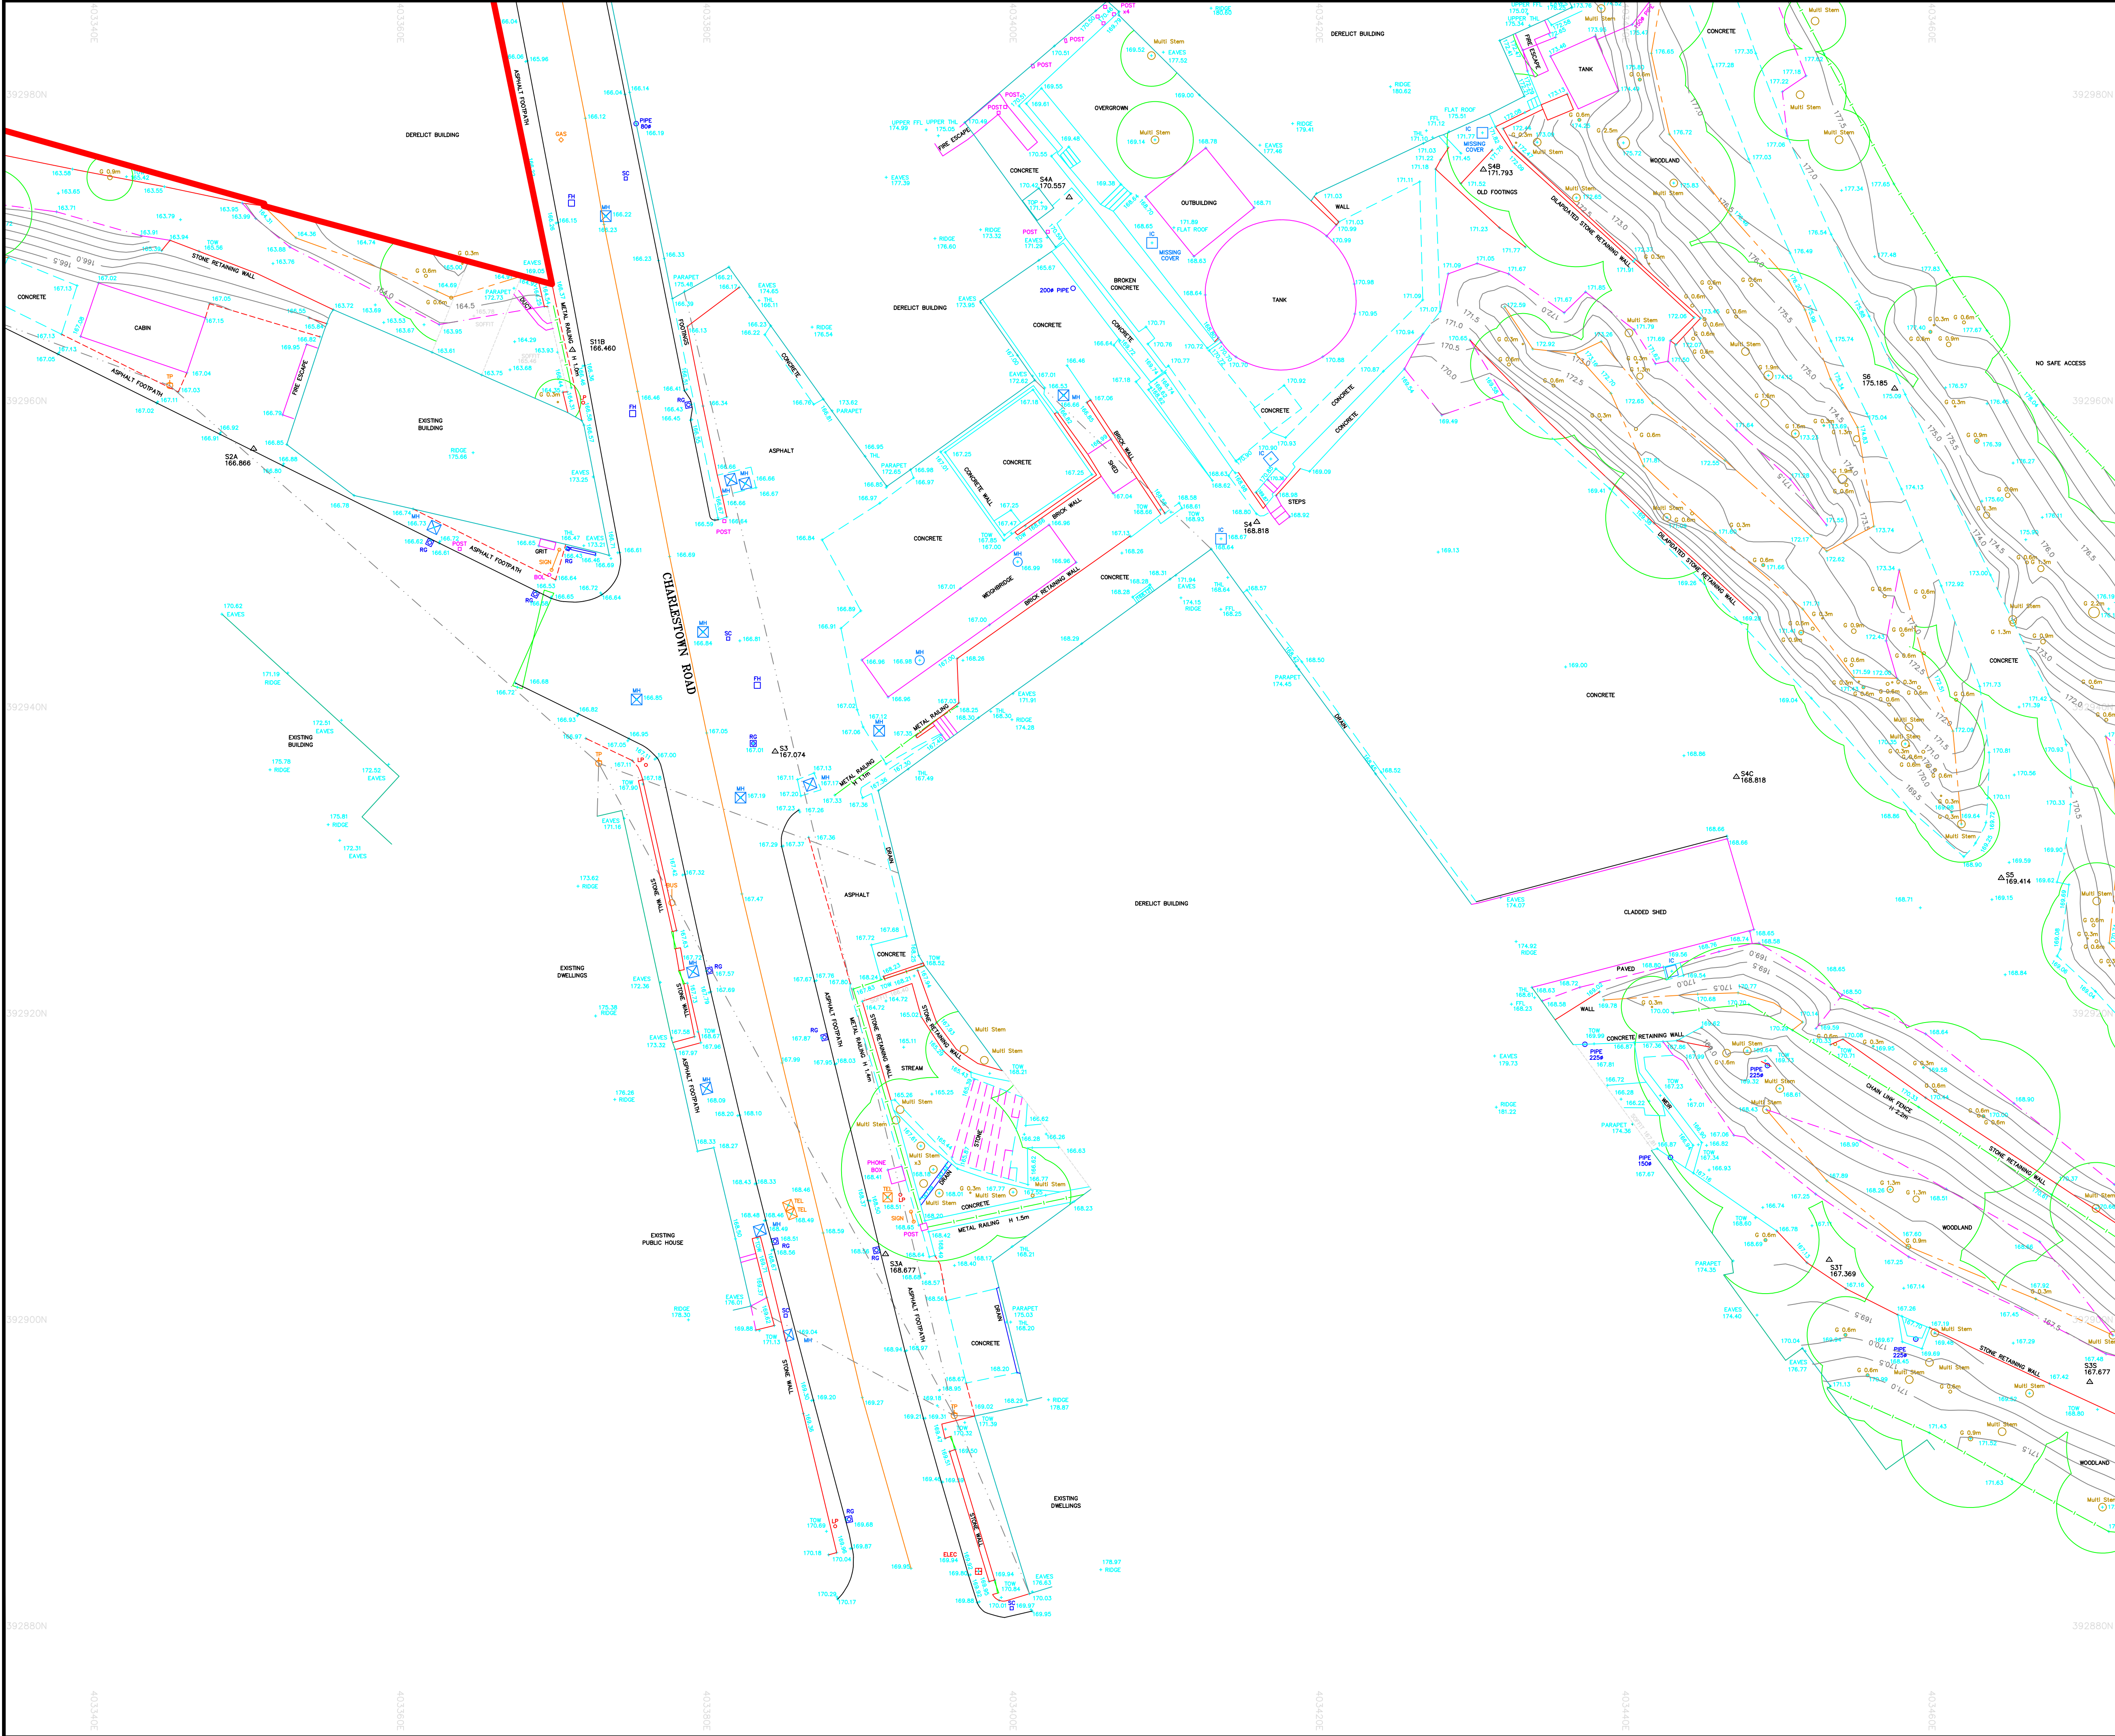

Notes

This drawing and the information contained therein is issued in confidence and is the copyright of Met Surveys Limited.

Disclosure of this information to Third Parties and unauthorised copying or replication of this data without approval is forbidden.



Grid - OS National Grid.

Using the OS GPS Network and applying OSTN02 transformation and then removing the scale factor for true distances.

Datum - OS Level Datum.

Using the OS GPS Network and applying OSGM02 National Geoid Model to obtain local area corrections.

LAYOUT KEY

(1)

(2)

(3)

(4)

(5)

(6)

(7)

(8)

KEY

AIR VALVE	AV	KERB OUTLET	KO
BENCH MARK	BM	LAMP POST	LP
BIN	BN	MANHOLE (CIRCULAR)	MH
BOLLARD	BO	MANHOLE (RECTANGULAR)	MH
BORE HOLE	BH	MANHOLE (TRIANGULAR)	MH
BRITISH TELECOM COVER	BT	MARKER POST	MRR
BUS STOP	BUS	ROAD GULLY	RG
CABLE TV COVER	CATV	RODDING EYE	RE
CABLE TV SUPPLY	CA	SIGN POST	SIGN
COLUMN	COL	TELECOM COVER	TEL
EARTHING POINT	ER	TELEGRAPH POLE	TP
ELECTRICITY COVER	ELEC	THRESHOLD LEVEL	THL
ELECTRICITY POLE	EP	TRAFFIC LIGHT	TL
FIRE HYDRANT	FH	TRIAL PIT	PIT
GAS VALVE	GA	WASH OUT	WO
GATE	GT	WATER METER	WM
INSPECTION COVER (CIRCULAR)	IC	WATER STOP COOK	SC
INSPECTION COVER (RECTANGULAR)	IC	WATER STOP VALVE	SV
TOP OF WALL LEVEL	TOW		

TOW 10.76

TREE BOLE SIZES MEASURED TO APPROXIMATELY 0.1m²

-	---/---/----	--	--	--
Rev	Date	Drawn	Description	Check



Met SURVEYS

Met Surveys Ltd
Southgate House
Pontefract Road
Stourton, Leeds
West Yorkshire
LS10 1SW

T: +44 [0] 113 200 8900
F: +44 [0] 113 200 8901

E: admin@met surveys.com
W: www.met surveys.com

Client

AITCHISON RAFFETY


Site

CHARLESTOWN ROAD
GLOSSOP

Title

TOPOGRAPHICAL SURVEY
2D

Surveyed	APB, GR, SB, FK, CC	Drawn	APB
Chk.	DA	Date	01/07/10
Scale	[A1 Sheet] 1/200	DWG Ref (Layout No)	Status 12732-100_2DT (6) FINAL
Job No	12732-100	Rev	0

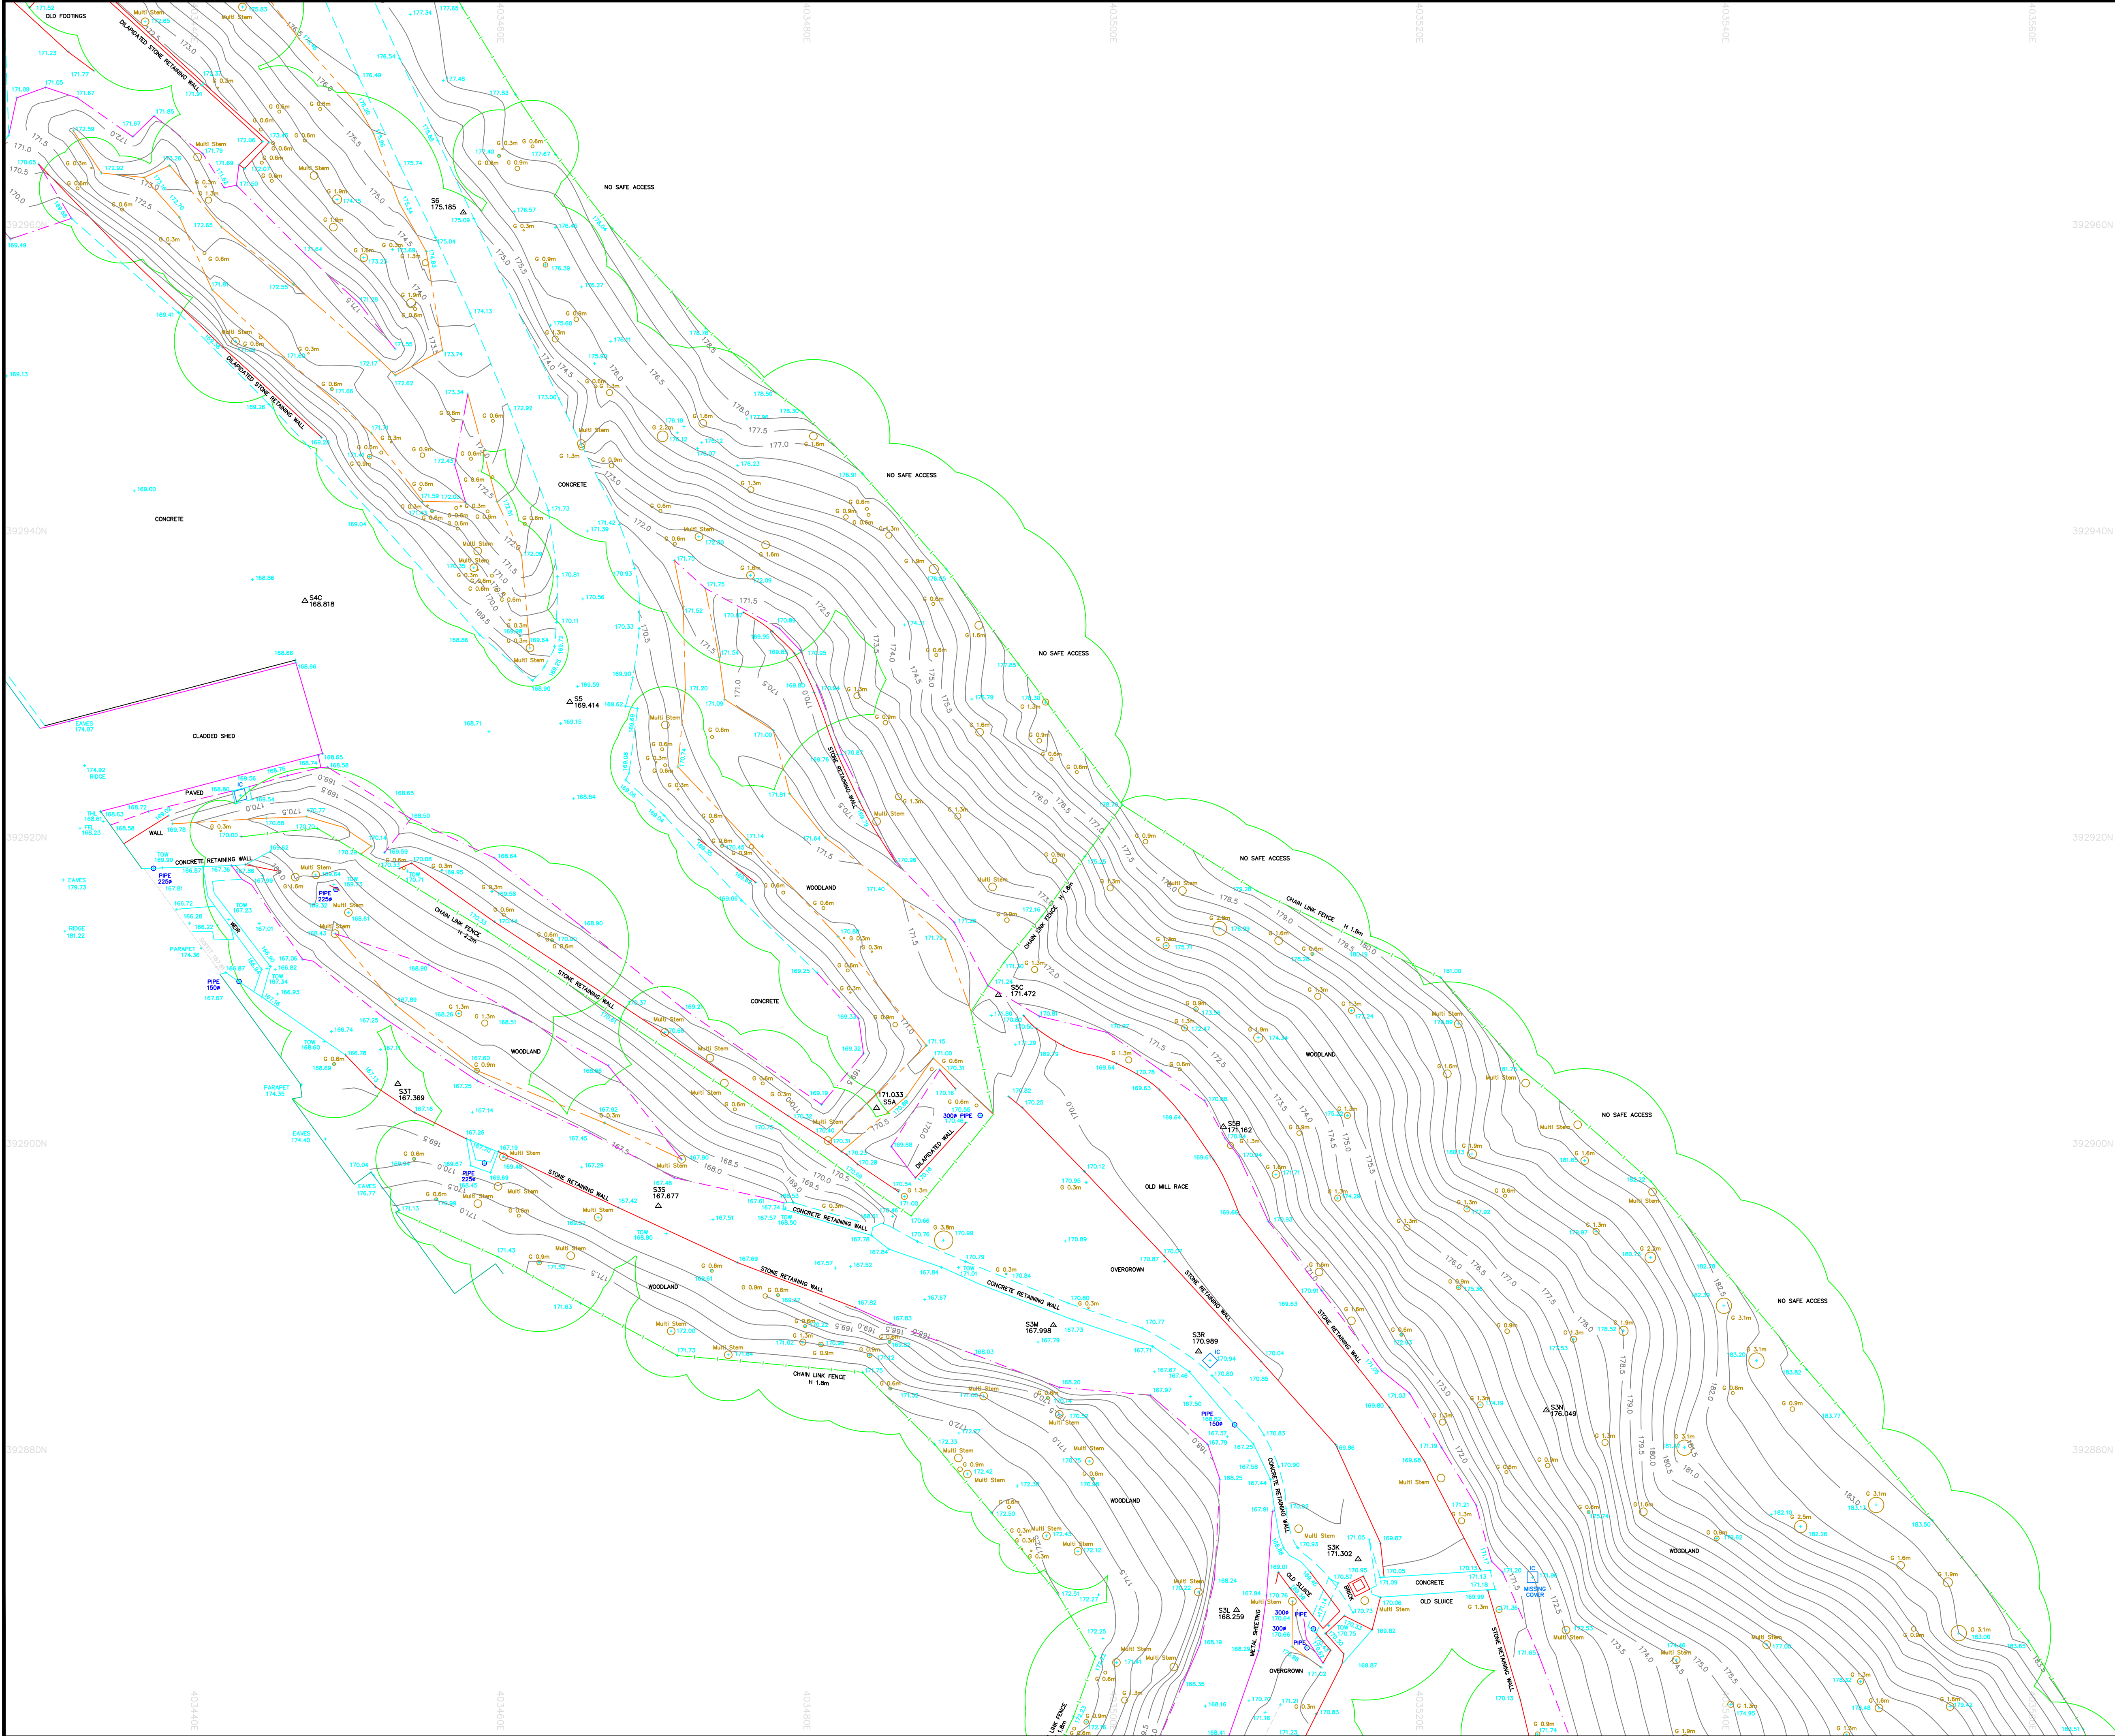

Notes

This drawing and the information contained therein is issued in confidence and is the copyright of Met Surveys Limited.
Disclosure of this information to Third Parties and unauthorised copying or replication of this data without approval is forbidden.



Direction of North

Grid

- OS National Grid.
Using the OS GPS Network and applying OSTN02 transformation and then removing the scale factor for true distances.

Datum

- OS Level Datum.
Using the OS GPS Network and applying OSGM02 National Geoid Model to obtain local area corrections.

LAYOUT KEY

(1)

(2)

(3)

(4)

(5)

(6)

(7)

(8)

KEY

AIR VALVE	AV	KERB OUTLET	KO
BENCH MARK	BM	LAMP POST	LP
BIN	BN	MANHOLE (CIRCULAR)	MH
BOLLARD	BOL	MANHOLE (RECTANGULAR)	MHR
BORE HOLE	BH	MANHOLE (TRIANGULAR)	MHT
BRITISH TELECOM COVER	BT	MARKER POST	MMP
BUS STOP	BUS	ROAD GULLY	RG
CABLE TV COVER	CATV	RODDING EYE	RE
CABLE TV SUPPLY	CA	SIGN POST	SIGN
COLUMN	COL	TELECOM COVER	TEL
EARTHING POINT	ER	TELEGRAPH POLE	TP
ELECTRICITY COVER	ELEC	THRESHOLD LEVEL	THL
ELECTRICITY POLE	EP	TRAFFIC LIGHT	TL
FIRE HYDRANT	FH	TRIAL PIT	PIT
GAS VALVE	GAS	WASH OUT	WO
GATE	G	WATER METER	WM
INSPECTION COVER (CIRCULAR)	IC	WATER STOP COCK	SC
INSPECTION COVER (RECTANGULAR)	IC	WATER STOP VALVE	SV
TOP OF WALL LEVEL	TOW		

TREE BOLE SIZES MEASURED TO APPROXIMATELY 0.1mø

-	---/---/---	--	--	--
Rev	Date	Drawn	Description	Check



Met Surveys Ltd
Southgate House
Pontefract Road
Stourton, Leeds
West Yorkshire
LS10 1SW

T: +44 [0] 113 200 8900
F: +44 [0] 113 200 8901

E: admin@met surveys.com
W: www.met surveys.com

Client

AITCHISON RAFFETY

Site

CHARLESTOWN ROAD
GLOSSOP

Title

TOPOGRAPHICAL SURVEY
2D

Surveyed	APB, GR, SB, FK, CC	Drawn	APB
Chk.	DA	Date	01/07/10
Scale	[A1 Sheet] 1/200	DWG Ref (Layout No) 12732-100_2DT (7)	Status FINAL
Job No	12732-100		Rev Ø