



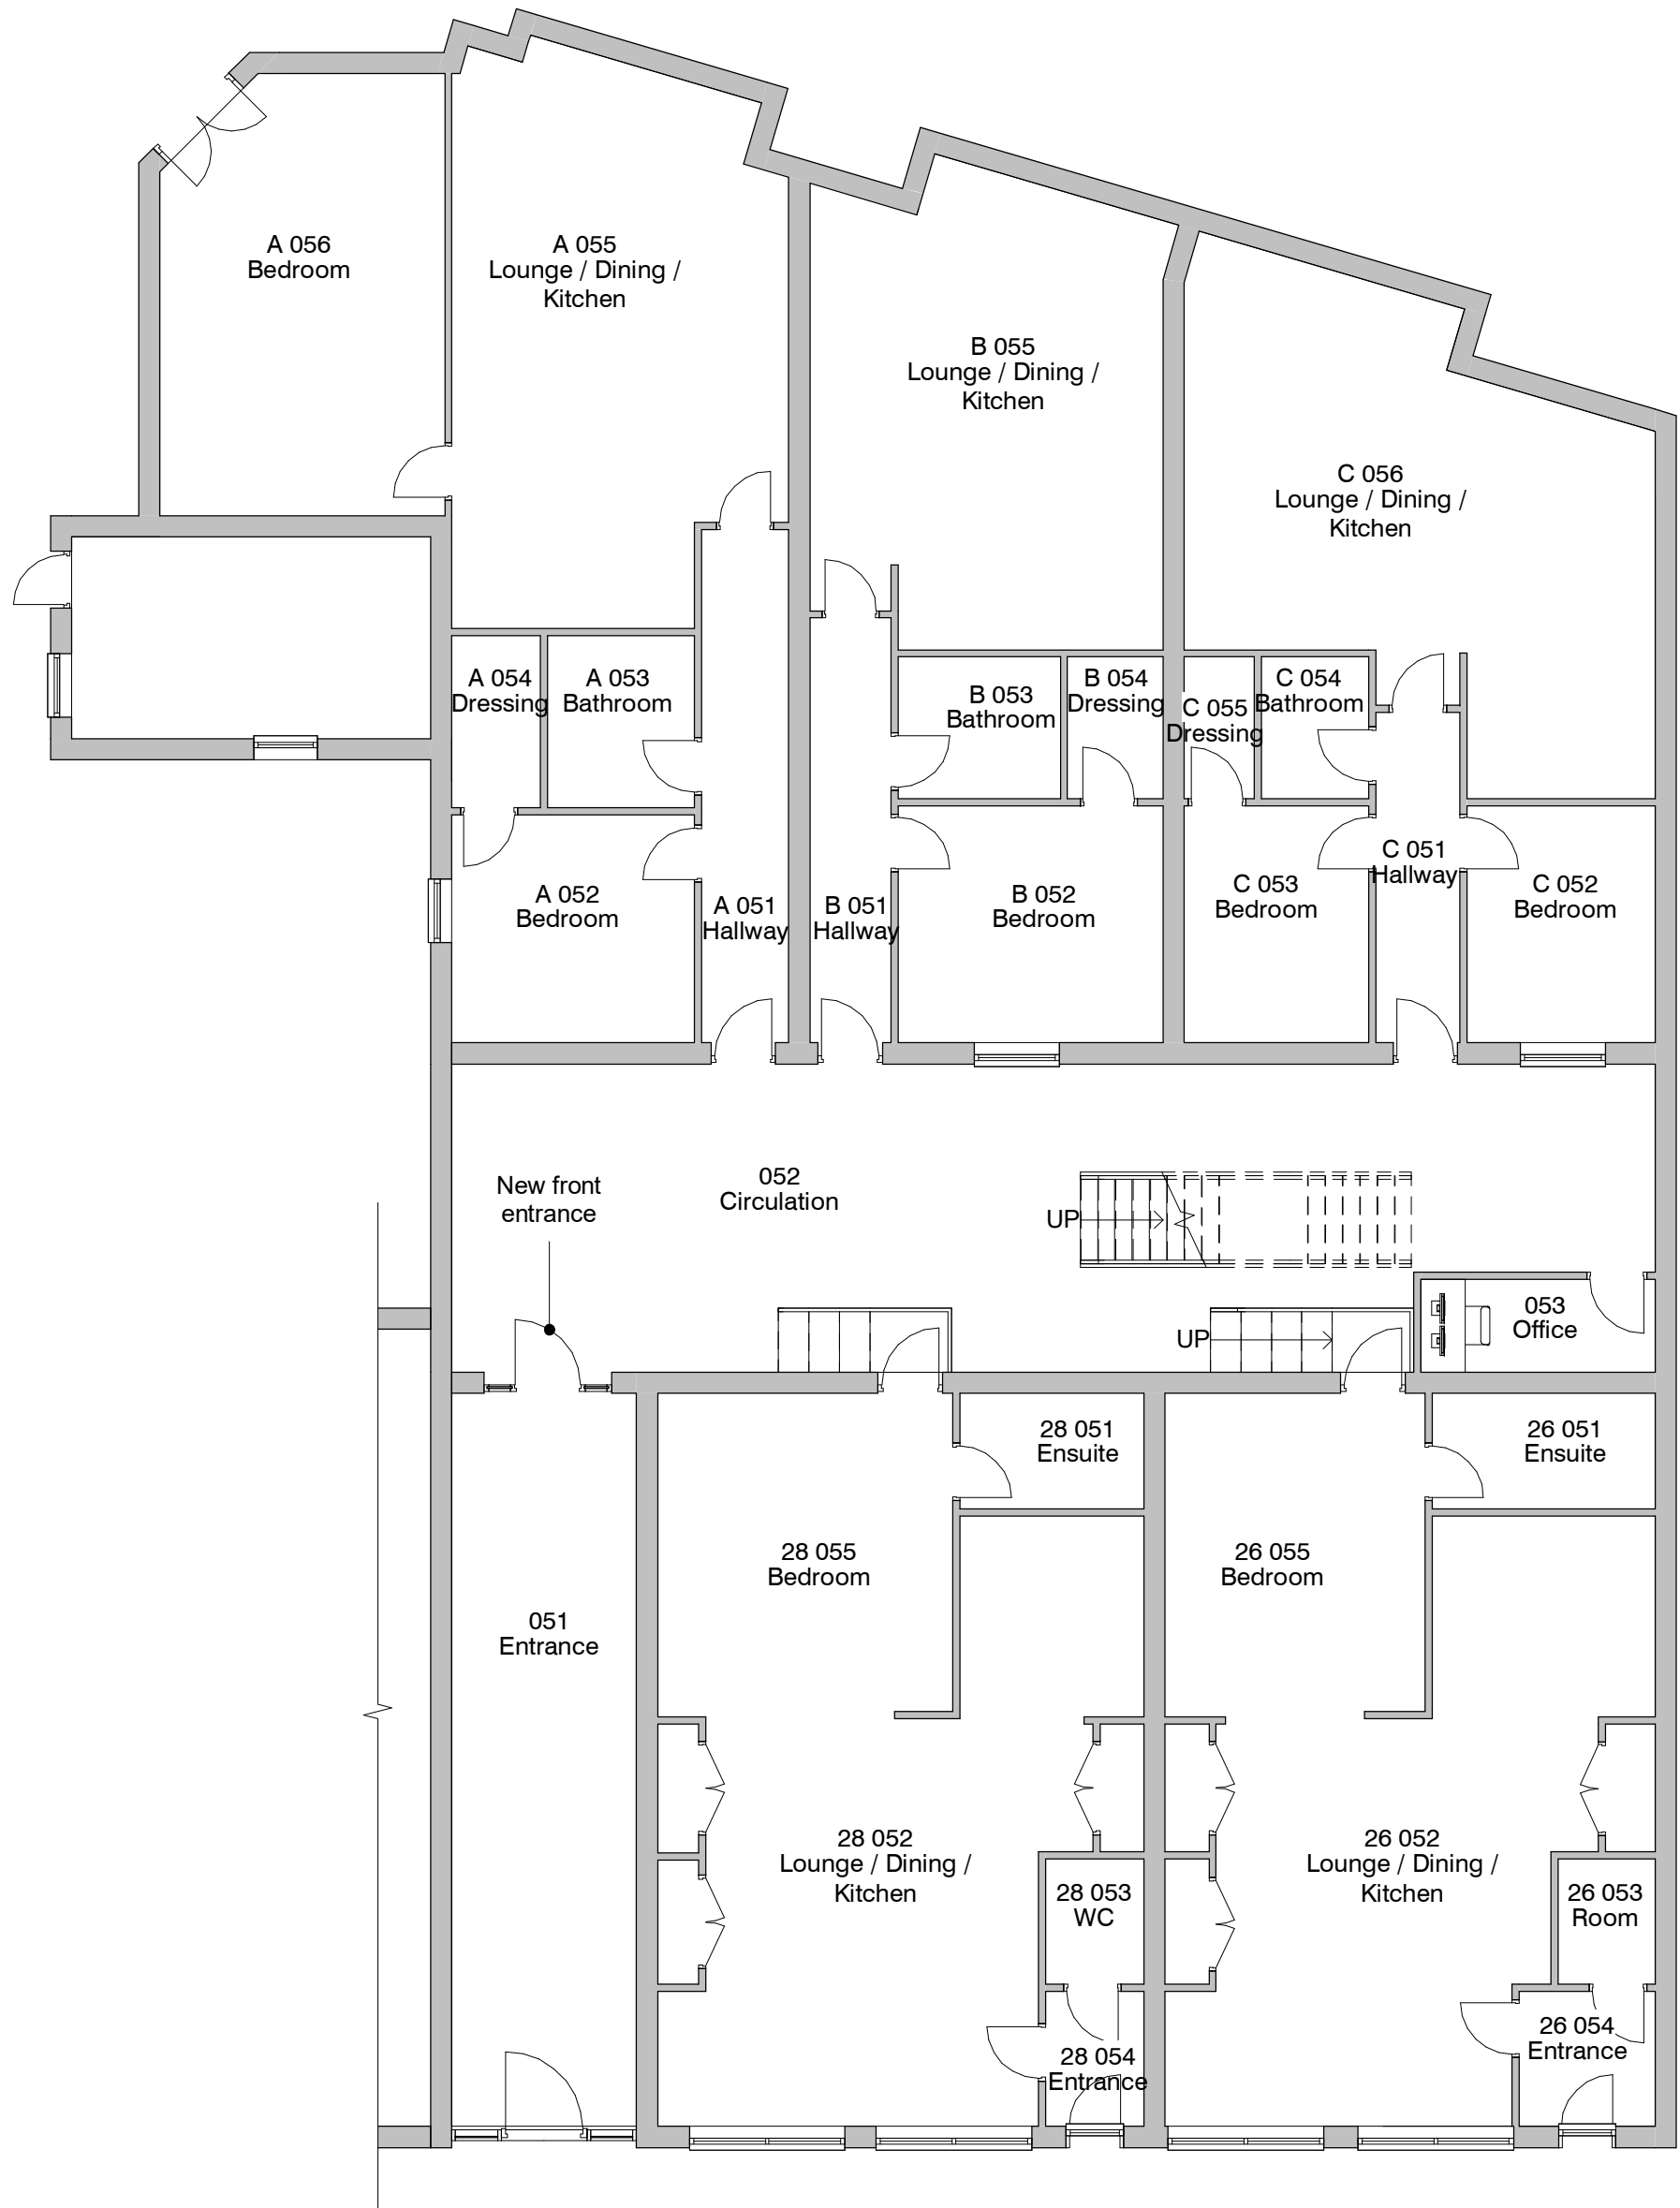


1. Level 0 - GA Proposed

1 : 100

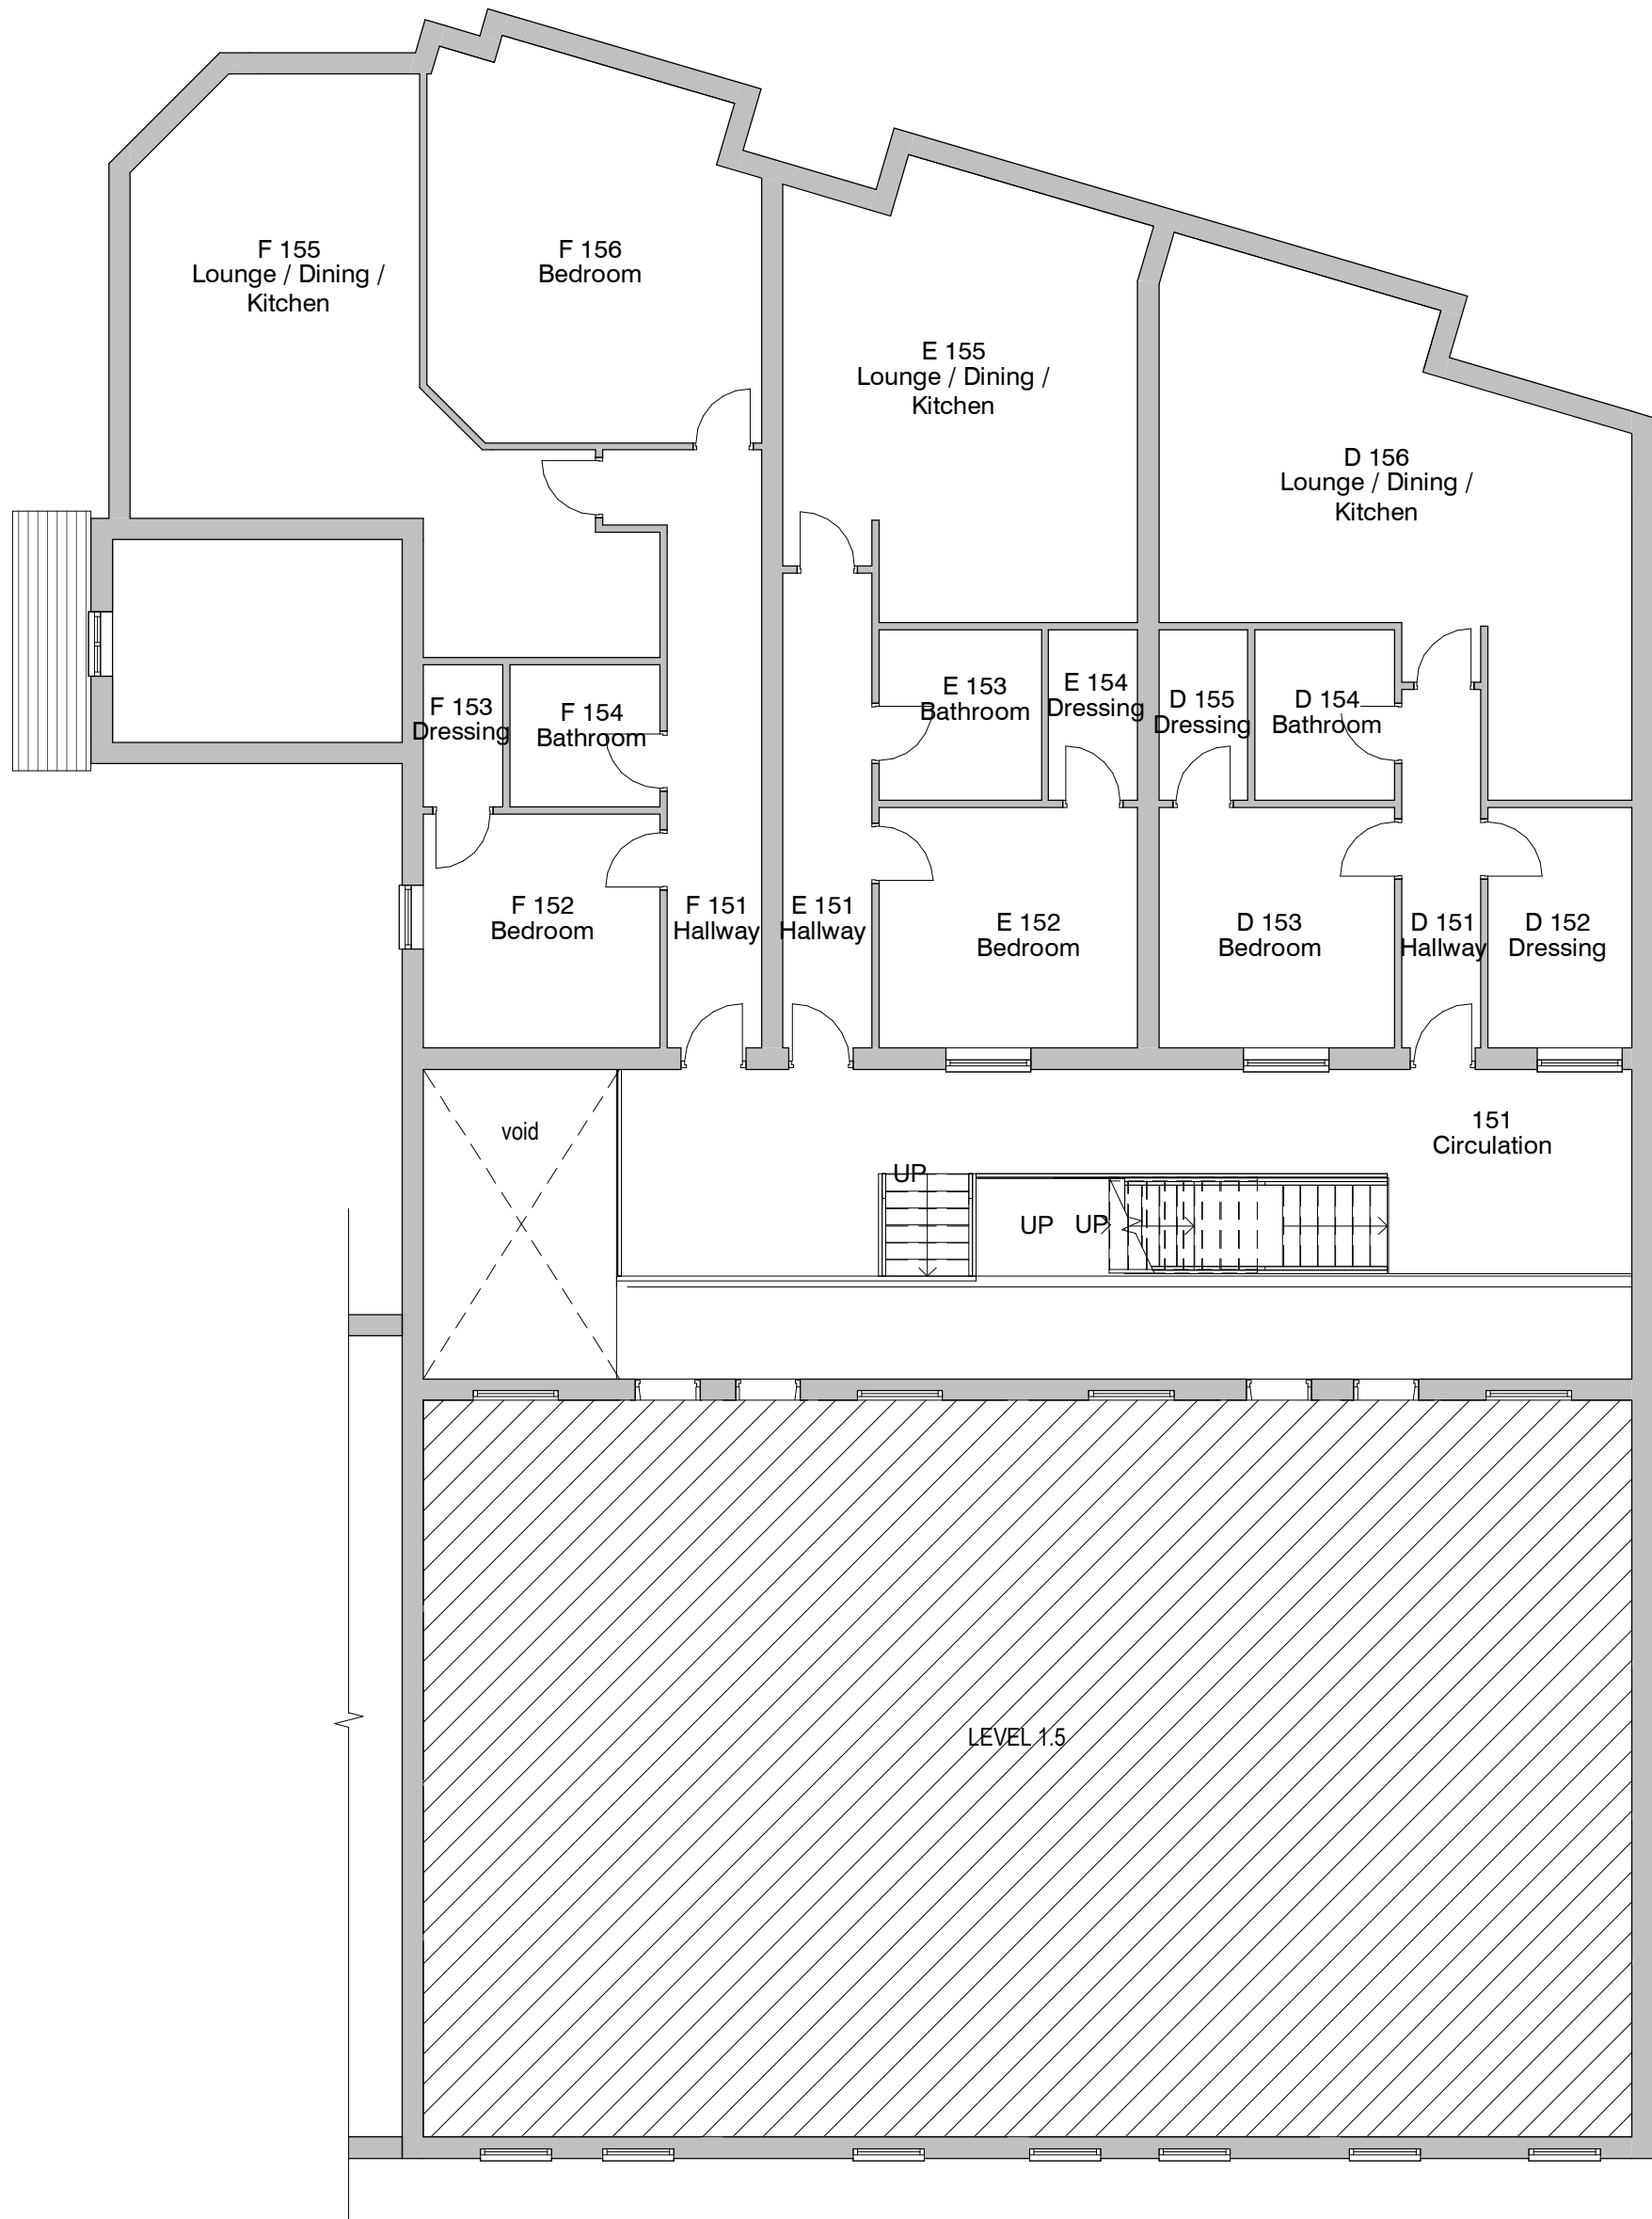

2. Level 1 - GA Proposed

1 : 100

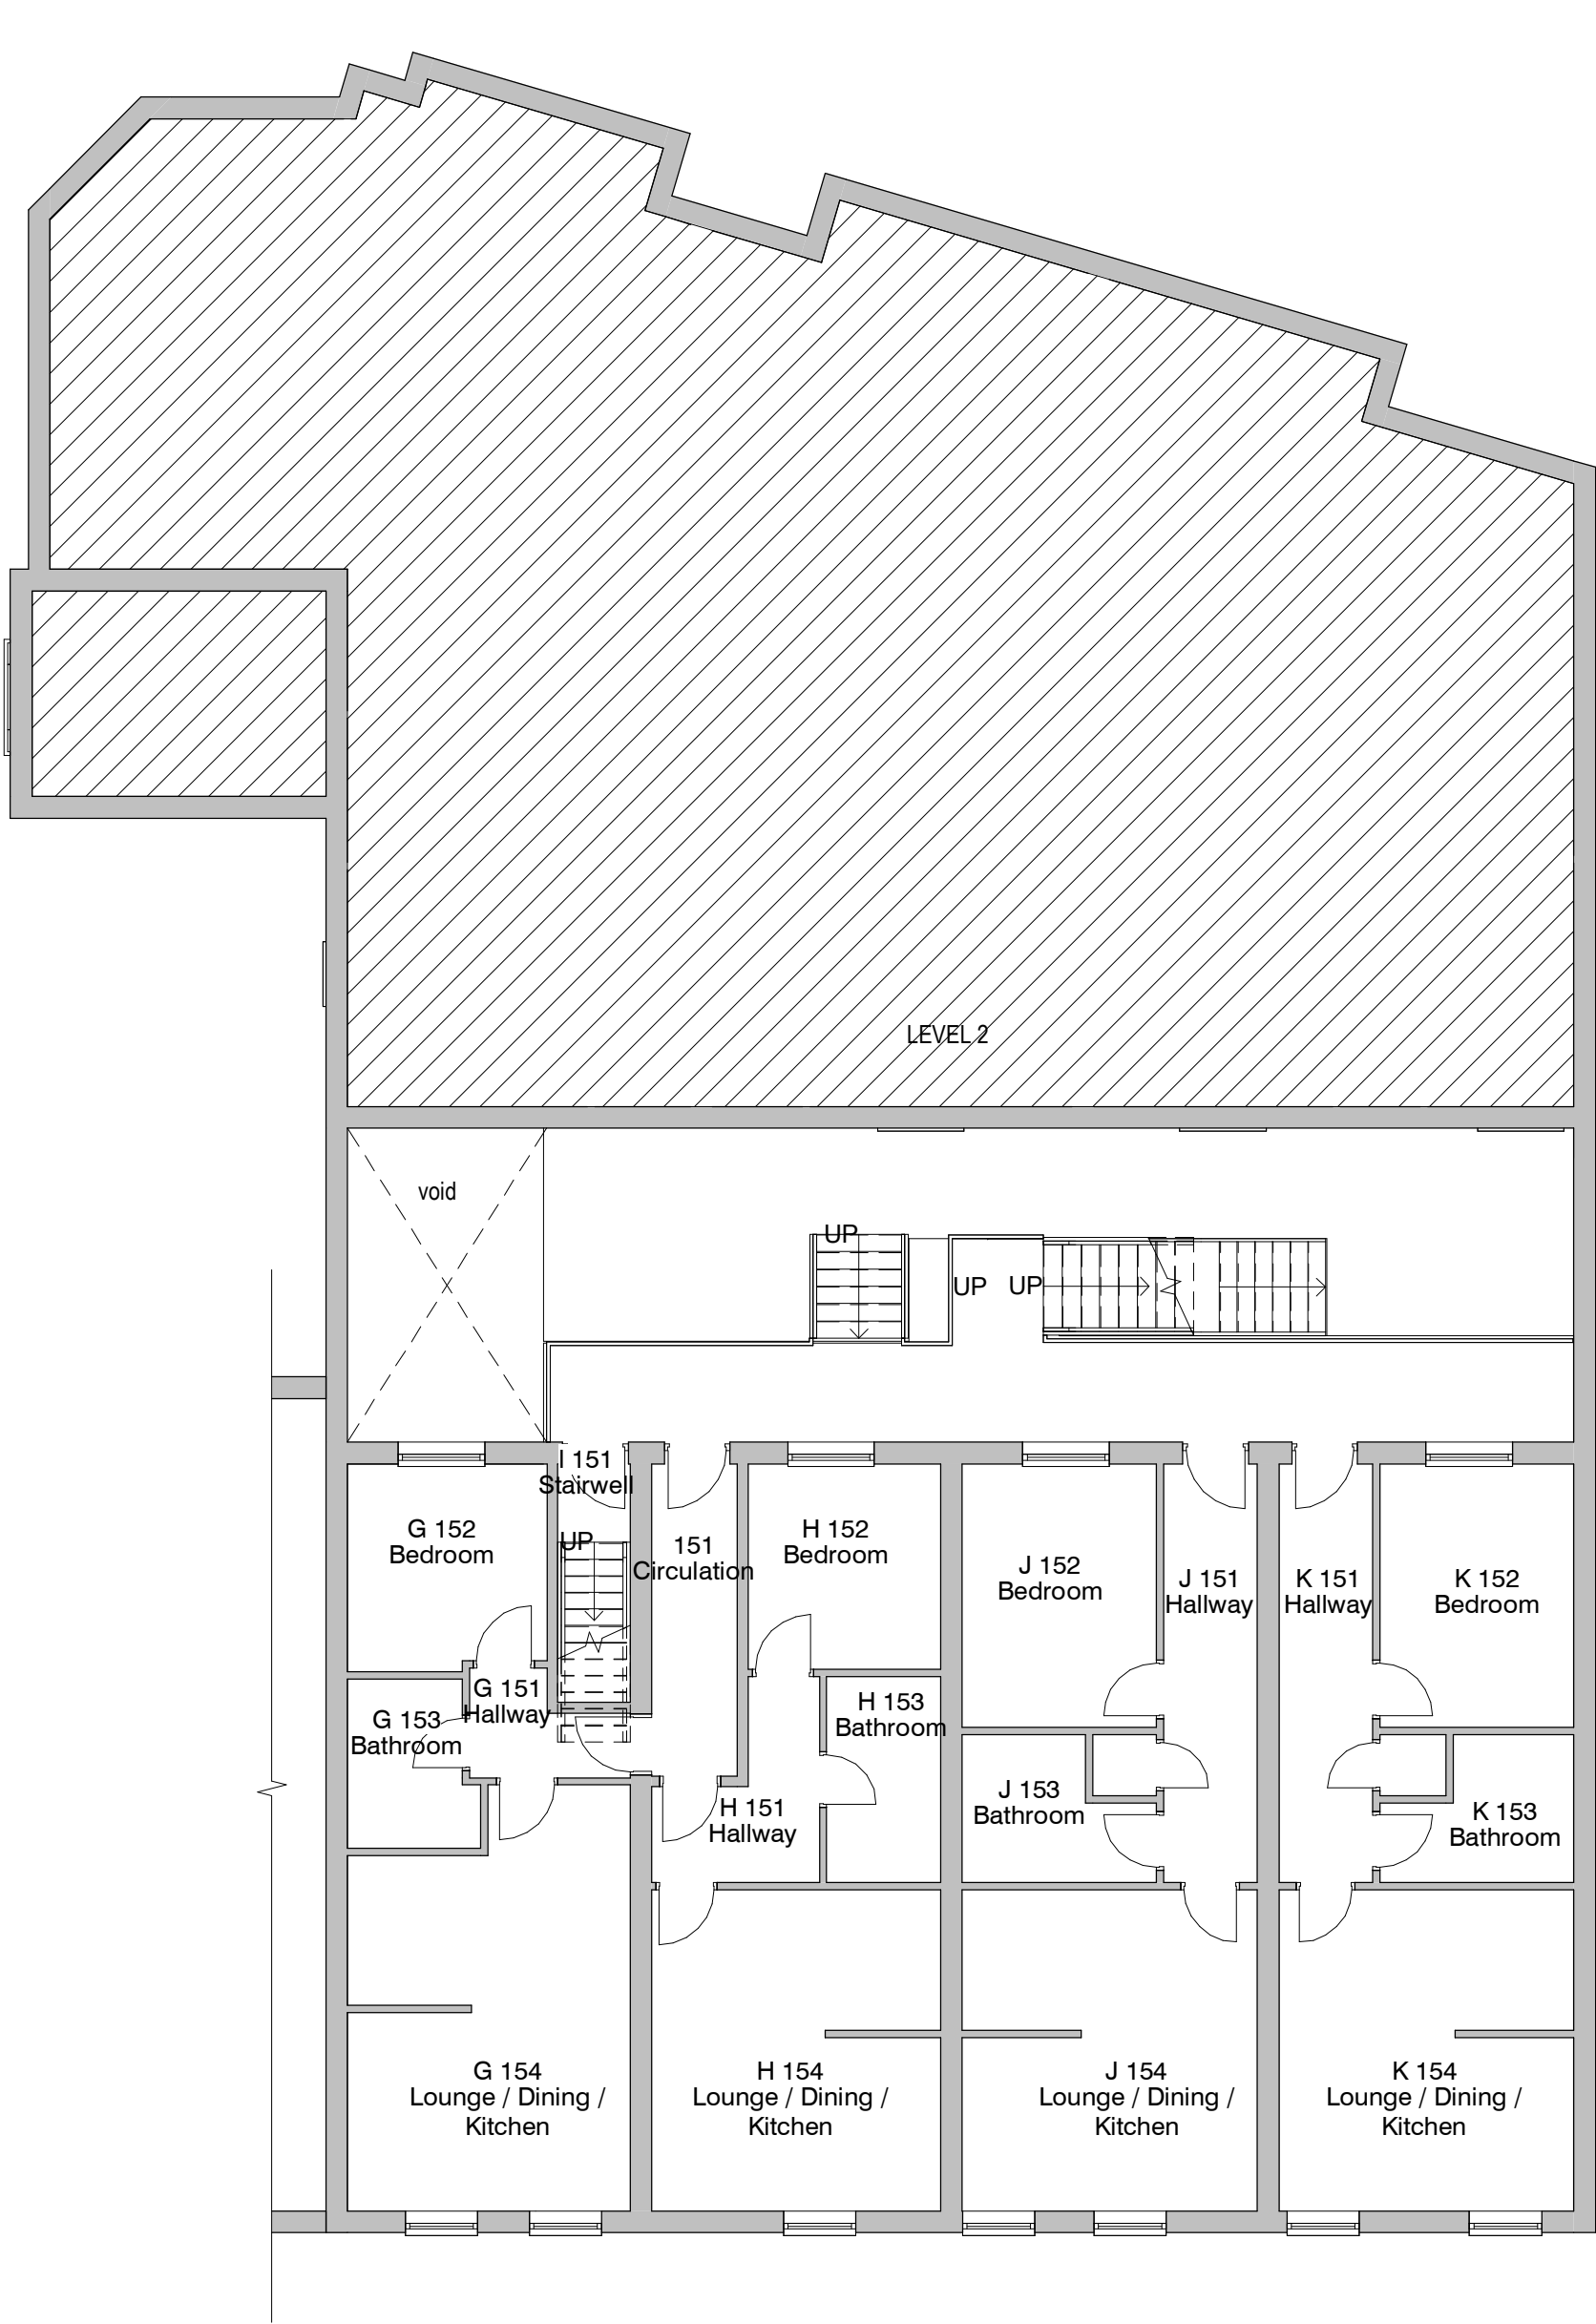

3. Level 1.5 - GA Proposed

1 : 100

REV		DESCRIPTION	DATE	BY	DATE
PROJECT	26 Union Road	SCALE @ A1	1 : 100	DATE	23 NOV 2022
CLIENT	M Openheimer	STATUS	BUILDING REGS	DRAWN BY	ER
TITLE	Proposed GA Plans 01	PROJECT NO.	DA22105.2.	DRAWING NO.	004.
NOTES		DISCLAIMER: ALL RIGHTS RESERVED. THIS DRAWING MUST NOT BE REPRODUCED WITHOUT WRITTEN CONSENT. ALL OWNERSHIP AND INTELLECTUAL PROPERTY RIGHTS ARE RESERVED TO THE ARCHITECT. THE ARCHITECT'S LIABILITY IS LIMITED TO THE DESIGN AND CONSTRUCTION OF THE BUILDING. 