




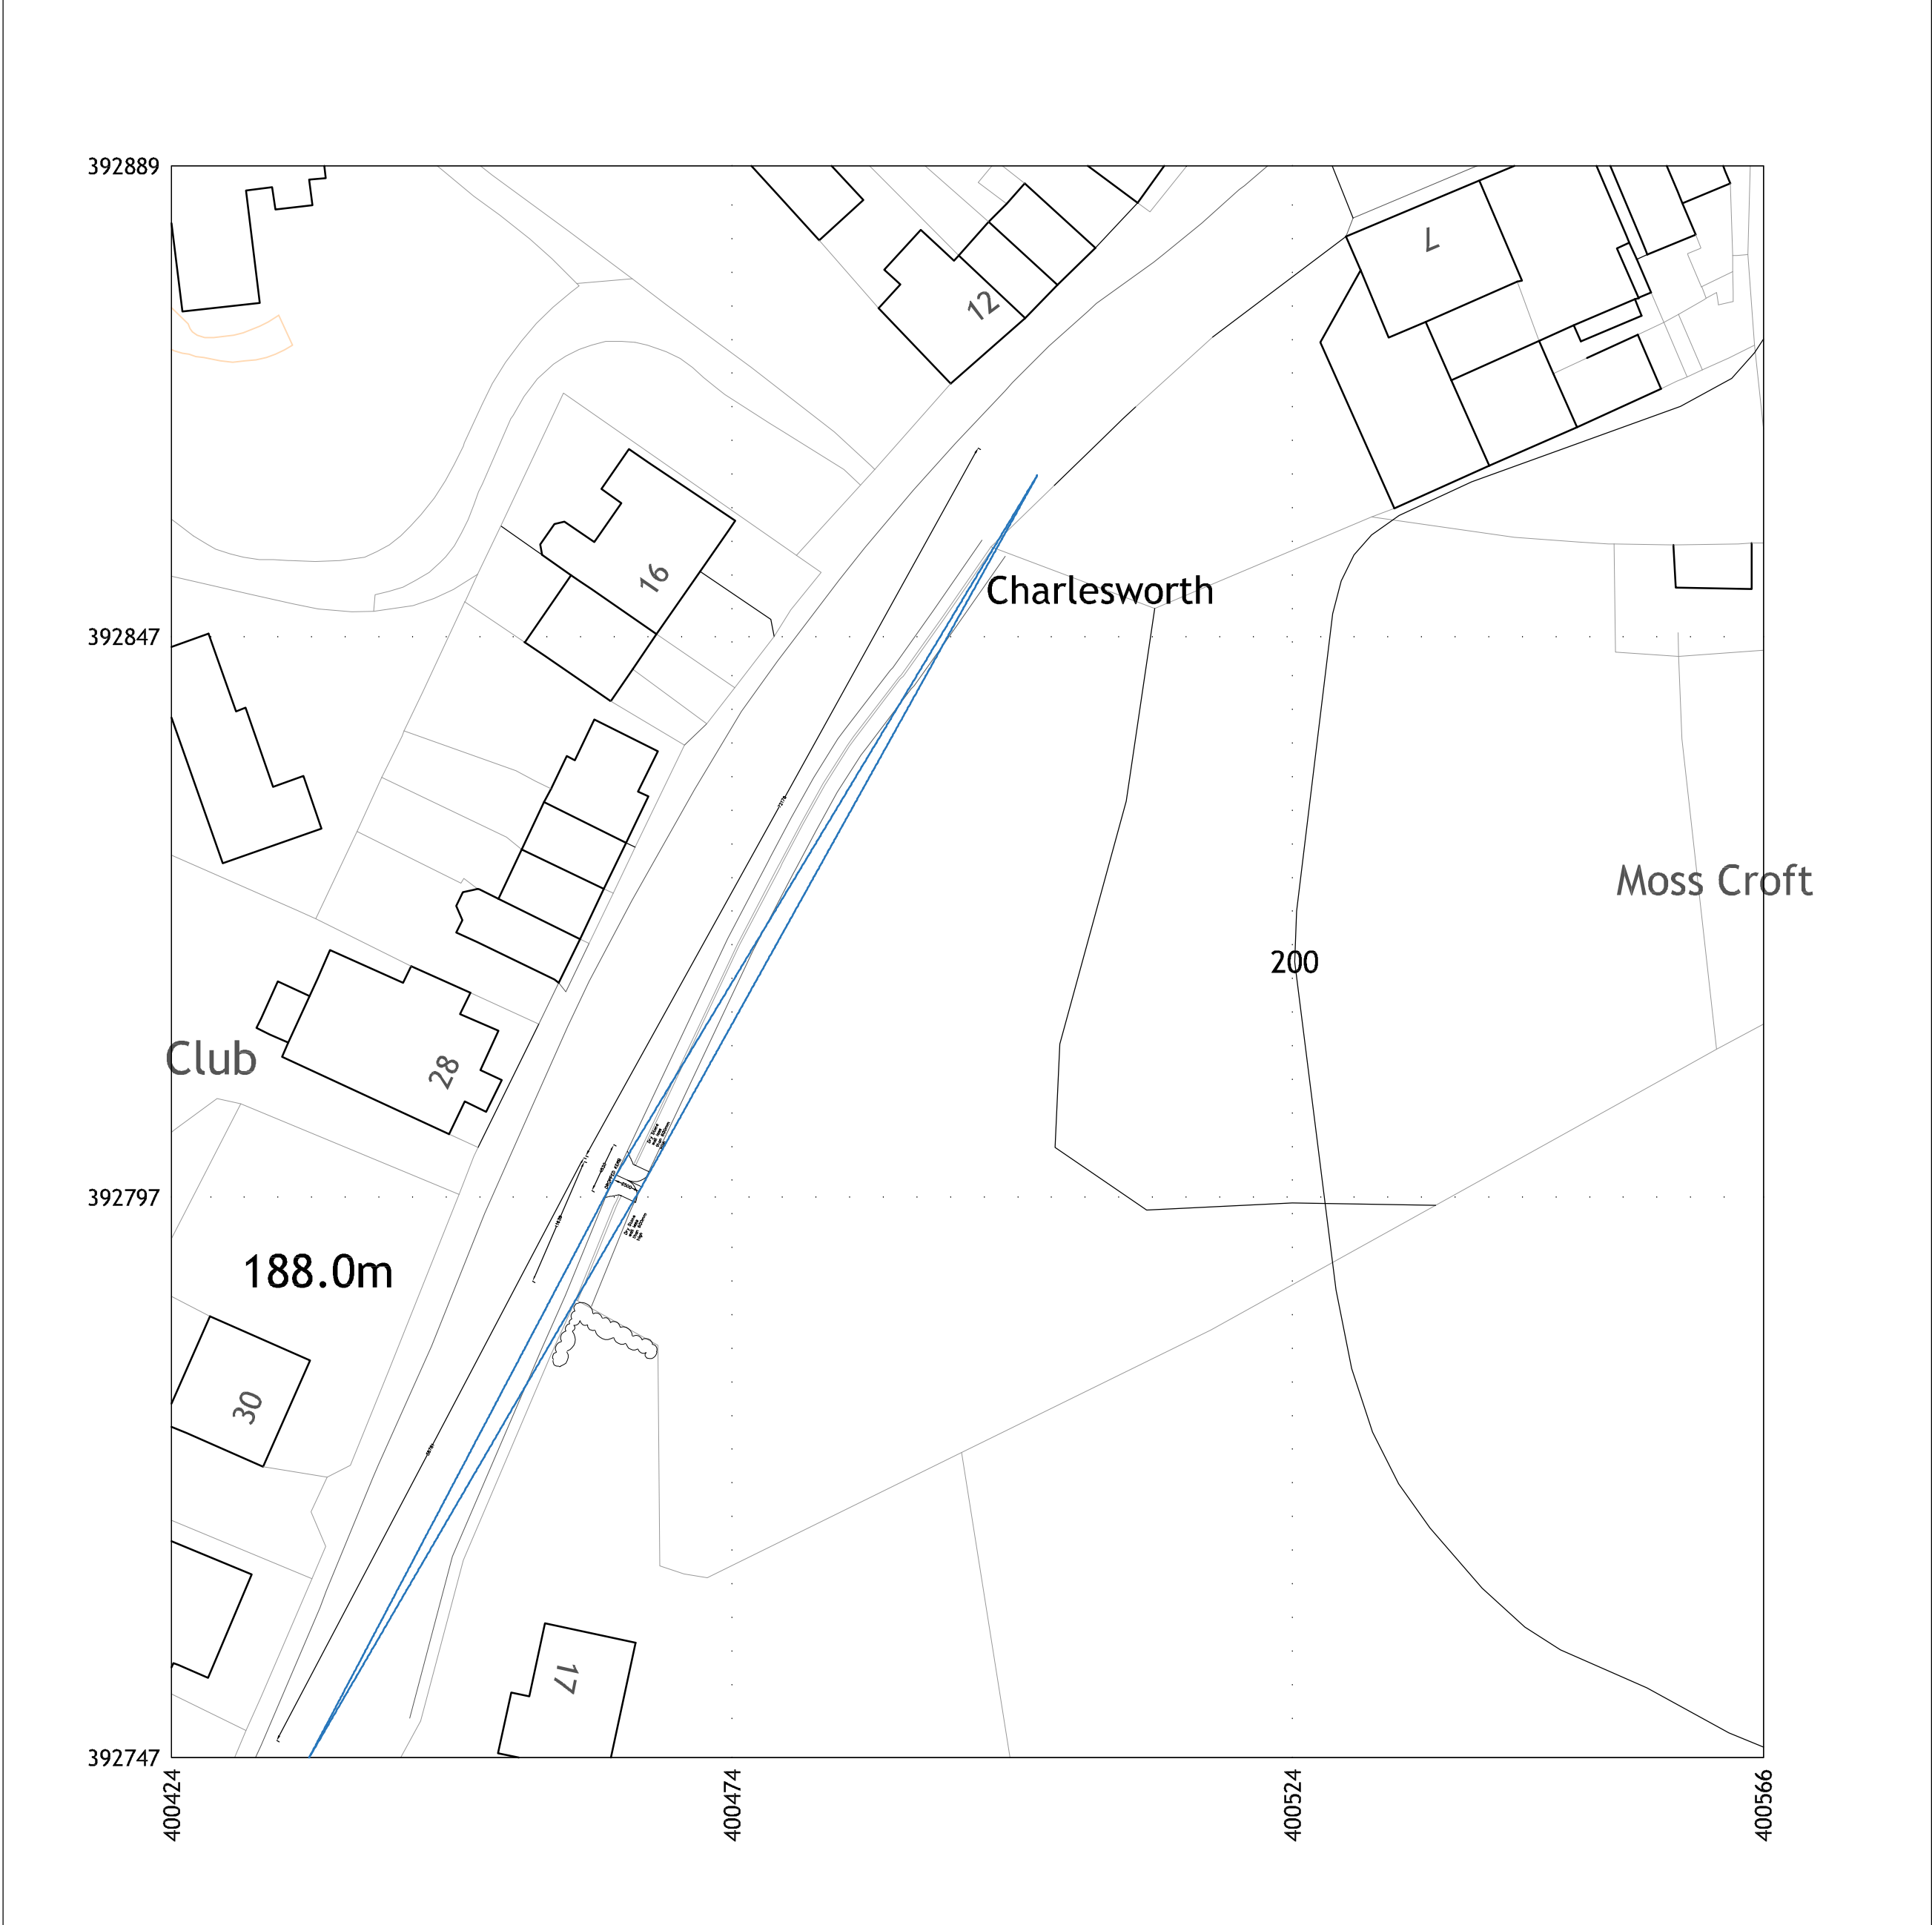

Produced on 27 February 2023 from the Ordnance Survey National Geographic Database and incorporating surveyed revision available at this date.
This map shows the area bounded by 400424 392747,400566 392747,400566 392889,400424 392889,400424 392747
Crown copyright and database rights 2023 OS 100054135. Supplied by copla ltd trading as UKPlanningMaps.com a licensed Ordnance Survey partner (OS 100054135).
Data licence expires 27 February 2024. Unique plan reference: v2c//914388/1234371

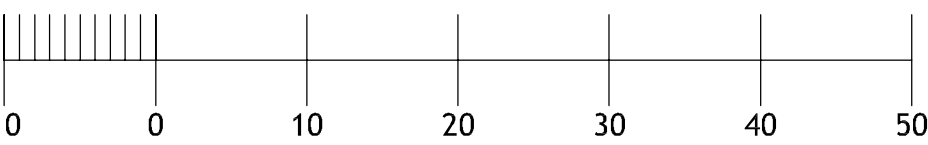

Site plan Scale 1/500

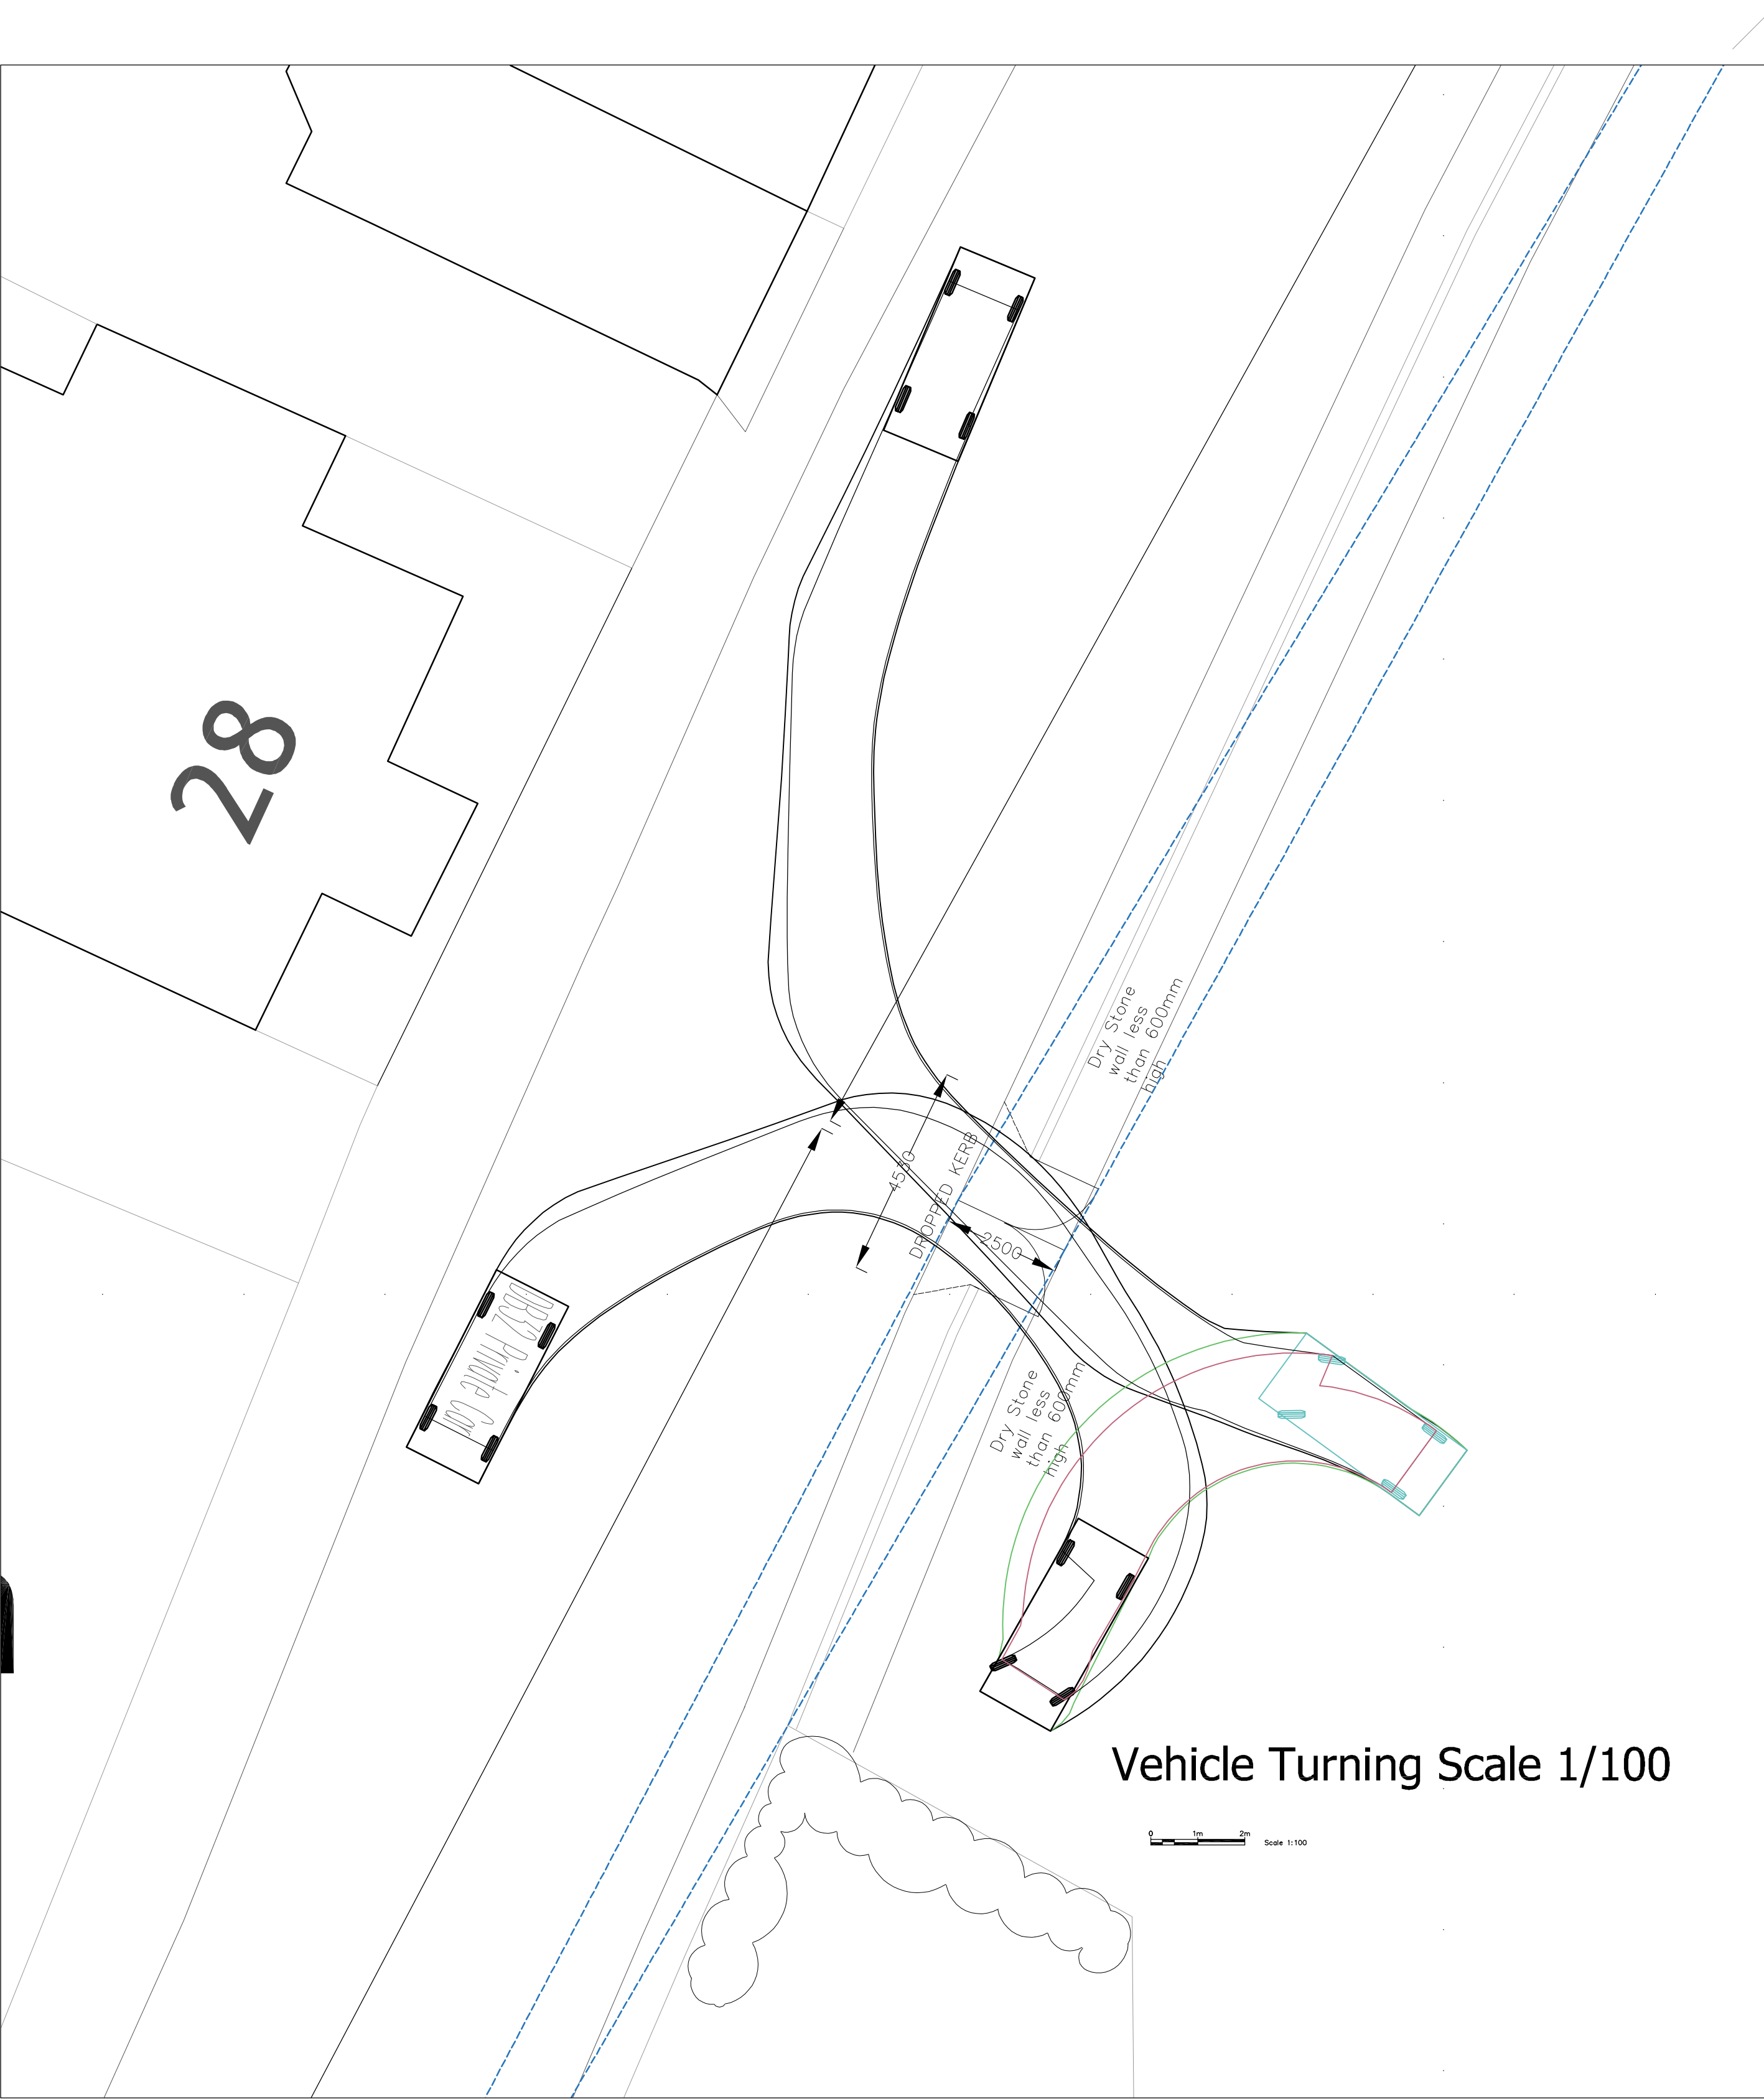

Vehicle Turning Scale 1/100

NOTES:

MCD Construction Consultancy take no responsibility for any dimensions obtained by scaling from this drawing. If no dimension is shown the recipient must ascertain the dimension specifically from the Contract Administrator or by site measurement. Supplying this drawing in digital form is solely for convenience and no reliance may be placed on digital data. All data must be checked against hard copy. Dimensions must be checked on site. Any discrepancies must be reported to the Contract Administrator immediately. This drawing is copyright of MCD Construction Consultancy.

Jonathan Seville

Pr	Preliminary	C	Contract
F	Feasibility	Cn	Construction
P	Planning	As	As Built
T	Tender	Other	


Dropped Kerb Access
Marple Road, Charlesworth

Site as Proposed
Turning

546-04

A1

C

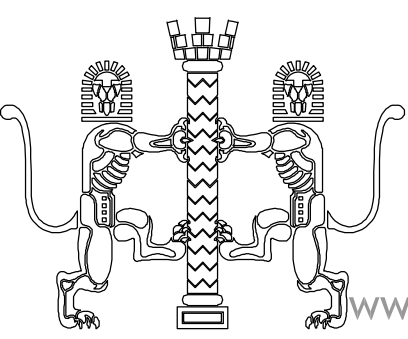

Shady Oak
Marple Road
Offerton
Stockport
SK2 5BQ

www.mcdcc.co.uk
info@mcdcc.co.uk

MCD

CONSTRUCTION
CONSULTANCY