
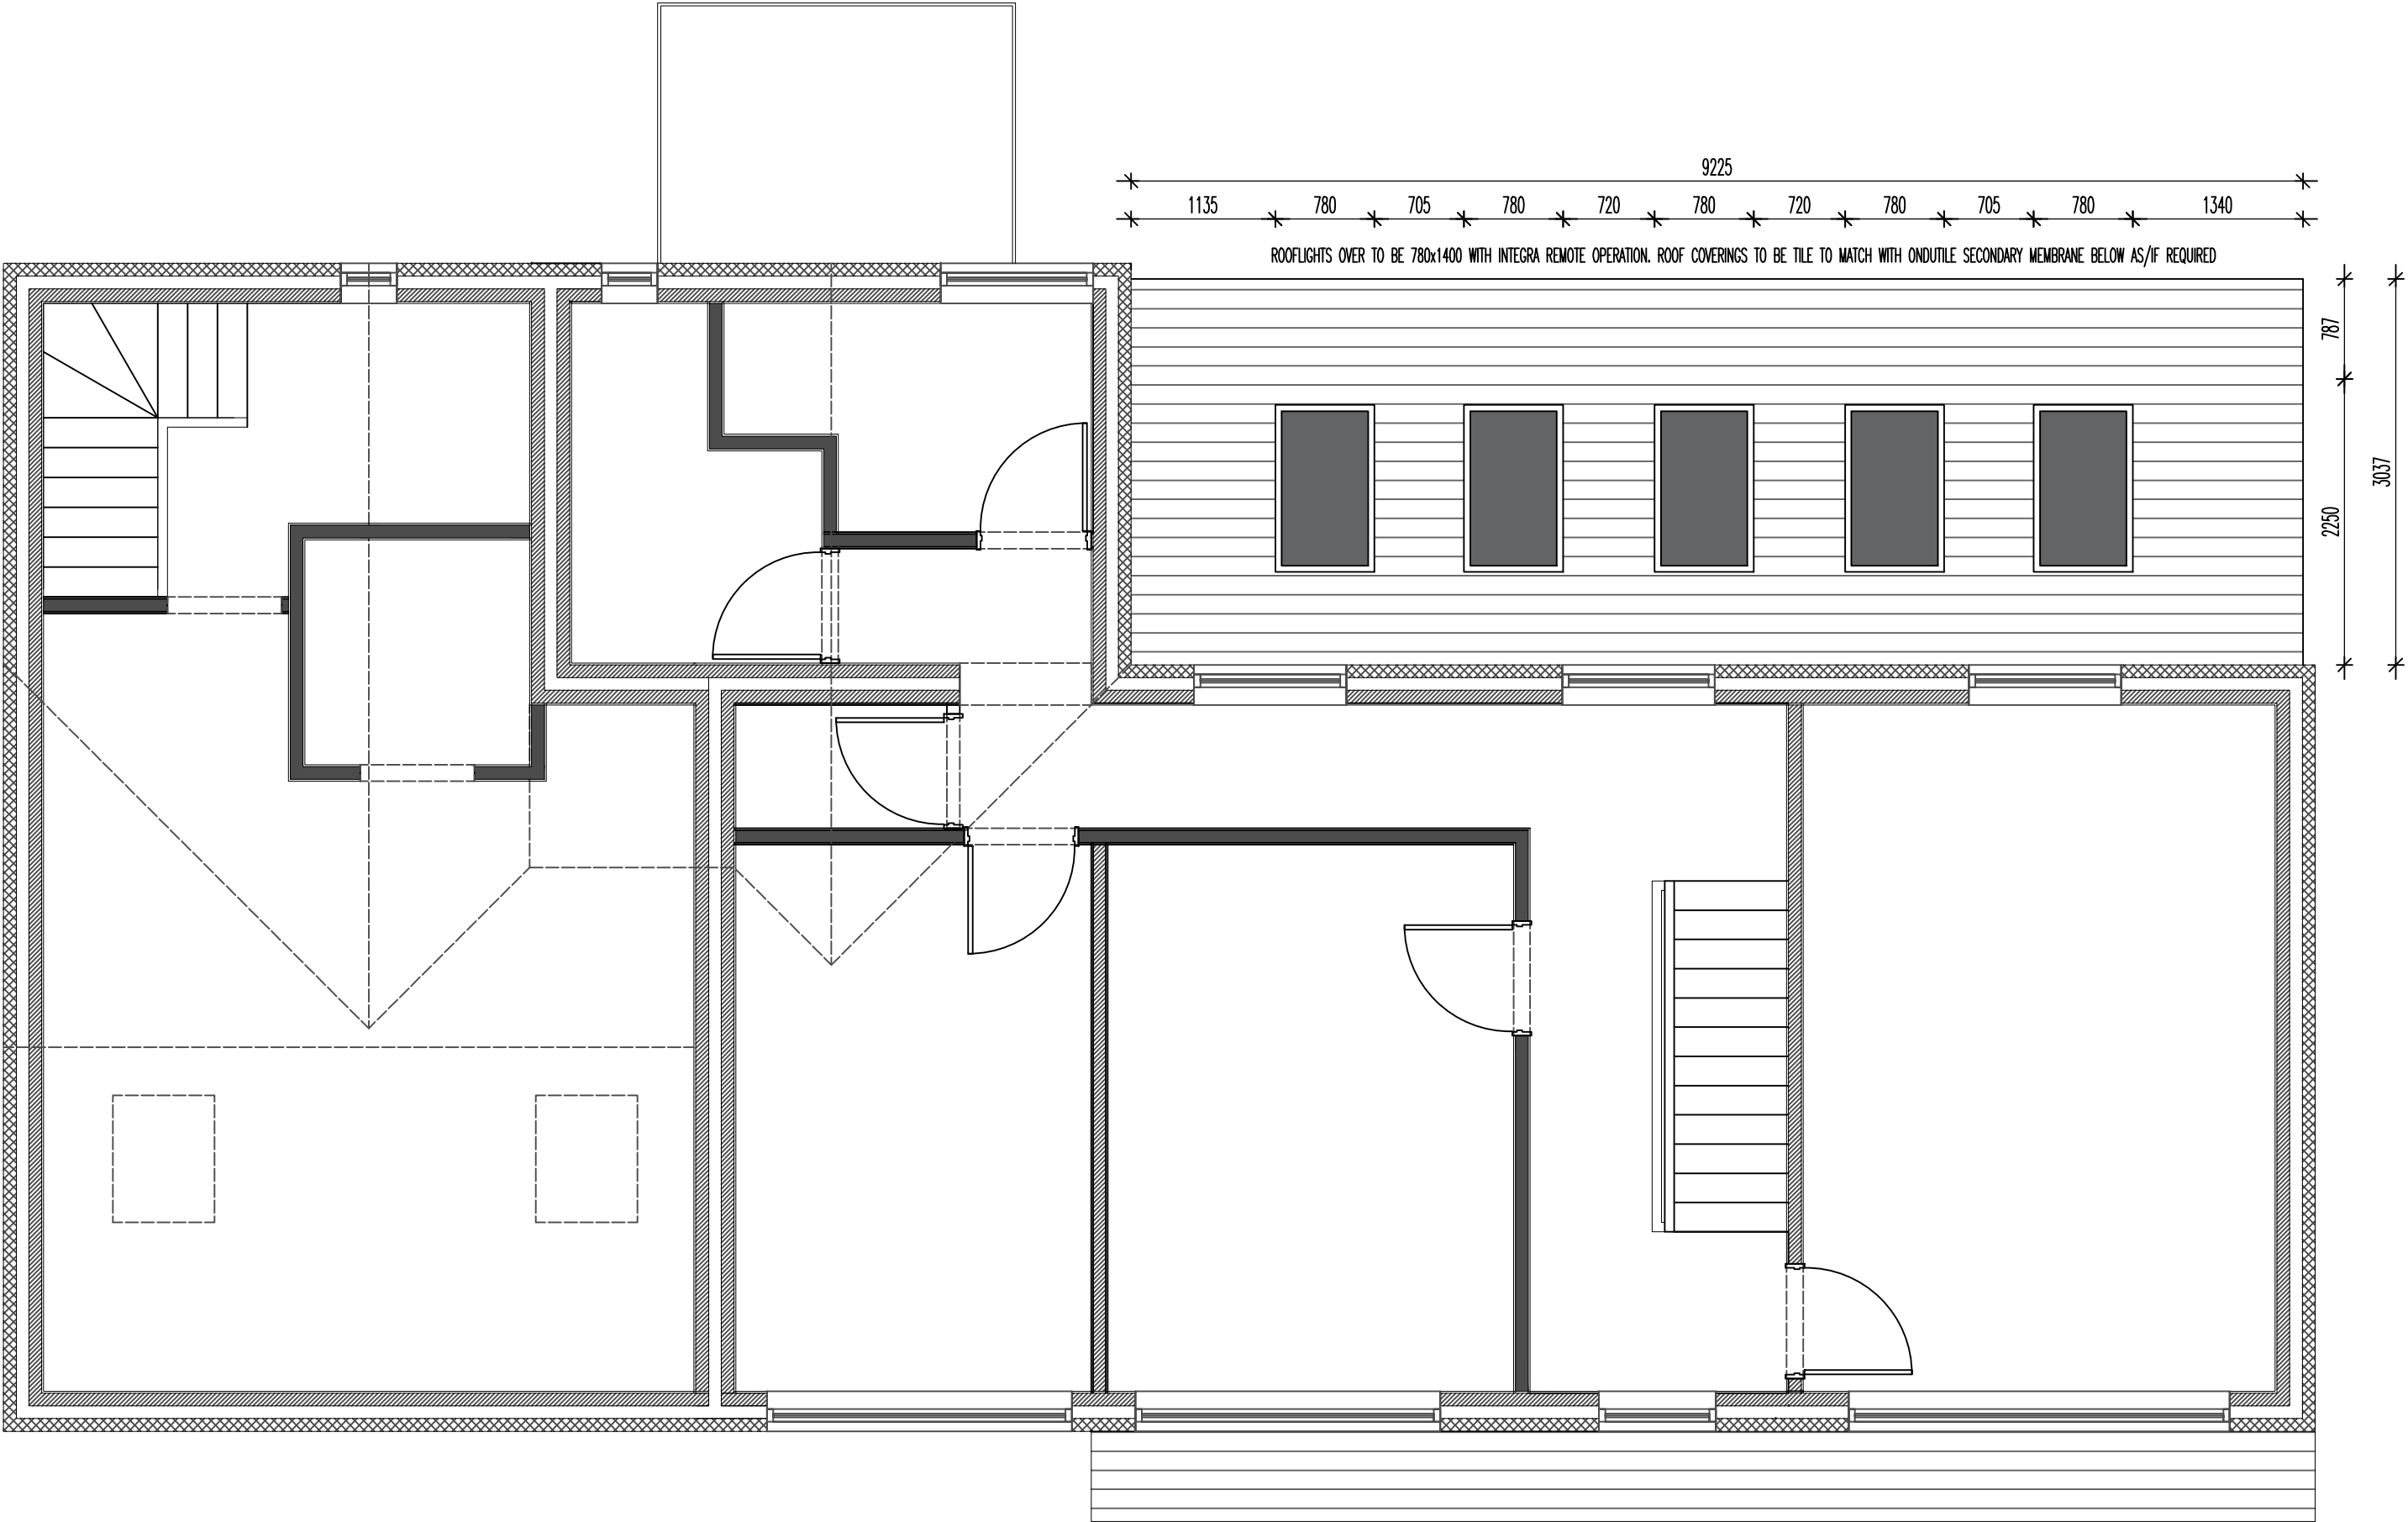


FIRST FLOOR AS PROPOSED 1:50

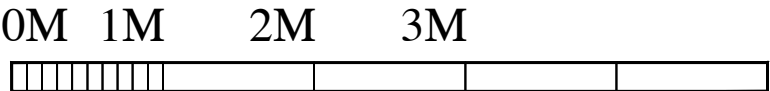

23 HOLKER ROAD, BUXTON