


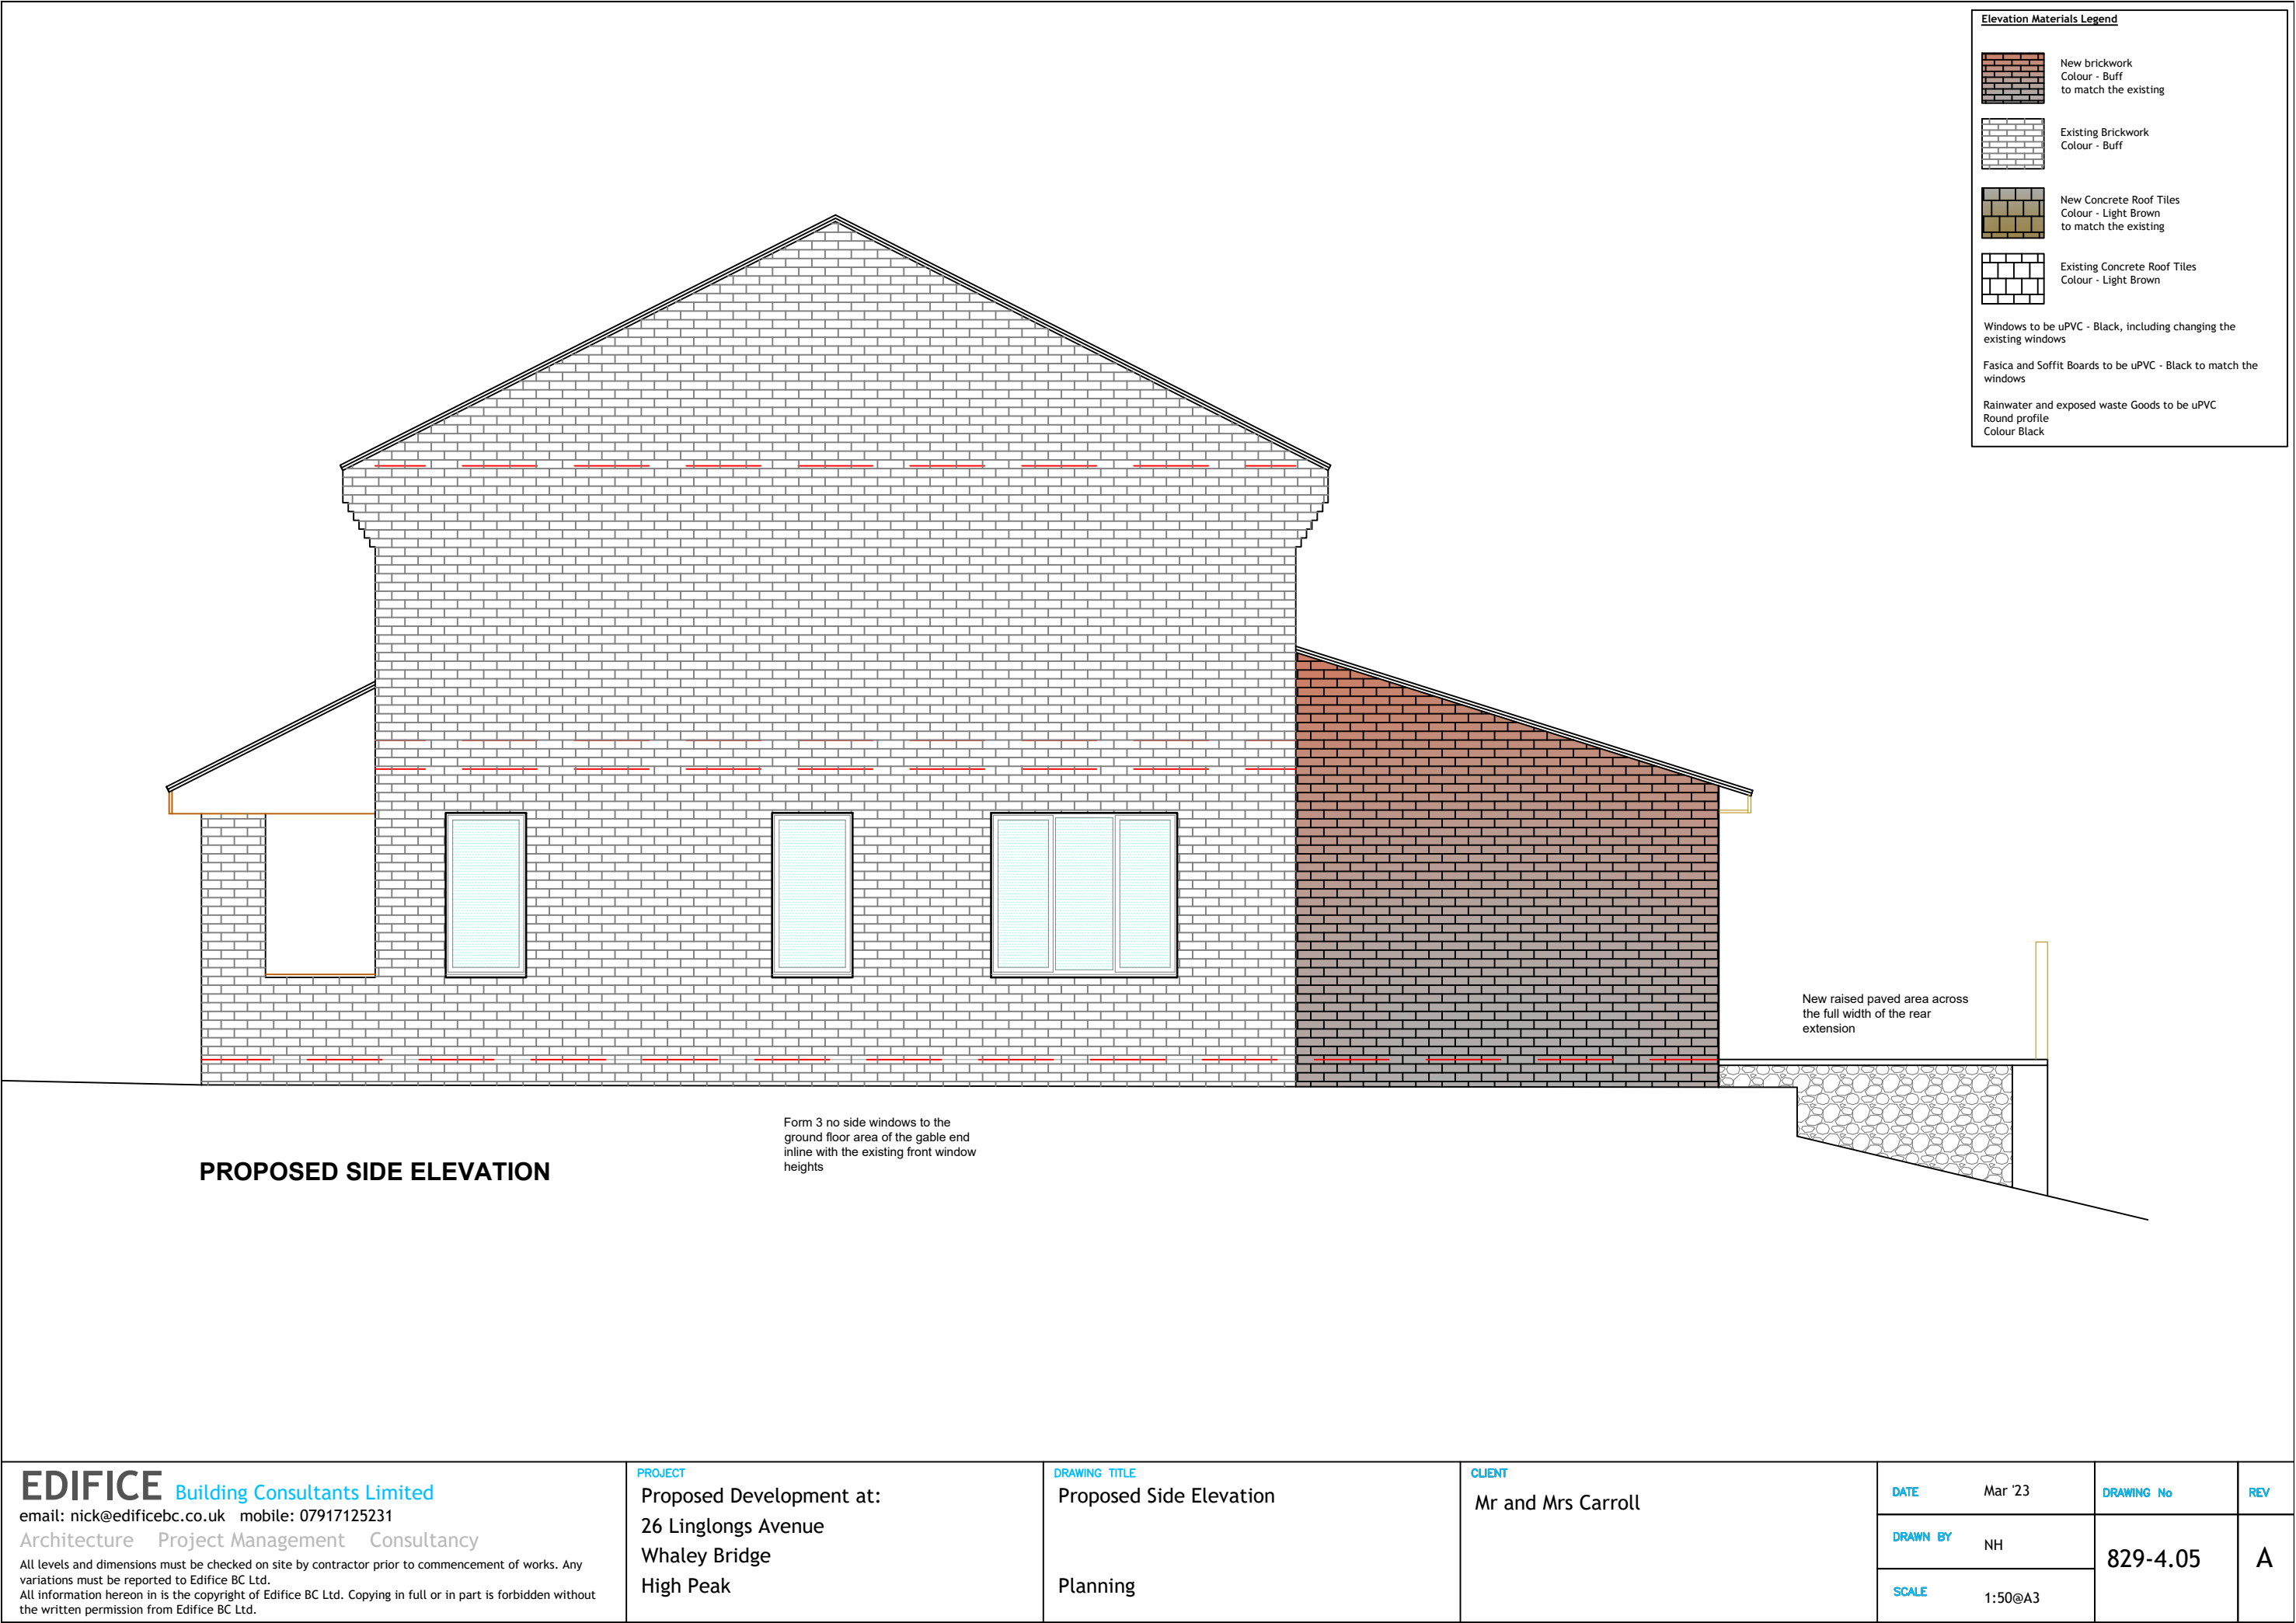

EDIFICE

Building Consultants Limited

email: nick@edificebc.co.uk

mobile: 07917125231

Architecture

Project Management

Consultancy

All levels and dimensions must be checked on site by contractor prior to commencement of works. Any variations must be reported to Edifice BC Ltd.

All information hereon in is the copyright of Edifice BC Ltd. Copying in full or in part is forbidden without the written permission from Edifice BC Ltd.

PROJECT

Proposed Development at:
26 Linglongs Avenue
Whaley Bridge
High Peak

DRAWING TITLE

Proposed Side Elevation

Planning

CLIENT

Mr and Mrs Carroll

DATE	Mar '23	DRAWING No	REV
DRAWN BY	NH	829-4.05	A
SCALE	1:50@A3		