

○ BOWKER SADLER PARTNERSHIP LIMITED


■ THIS DRAWING IS THE SUBJECT OF COPYRIGHT WHICH VESTS IN BOWKER SADLER PARTNERSHIP LIMITED. IT IS AN INFRINGEMENT OF COPYRIGHT TO REPRODUCE THIS DRAWING, BY WHATEVER MEANS, INCLUDING ELECTRONIC, WITHOUT THE EXPRESS WRITTEN CONSENT OF BOWKER SADLER PARTNERSHIP LIMITED WHICH RESERVES ALL ITS RIGHTS

BOWKER SADLER PARTNERSHIP LIMITED ASSERTS ITS RIGHTS TO BE IDENTIFIED AS THE AUTHOR OF THIS DESIGN

■ REPORT ERRORS & OMISSIONS TO ARCHITECT.

■ CHECK ALL DIMENSIONS ON SITE

■ DRAWING TO BE READ IN CONJUNCTION WITH THE HEALTH AND SAFETY PLAN AND ALL RELEVANT RISK ASSESSMENTS

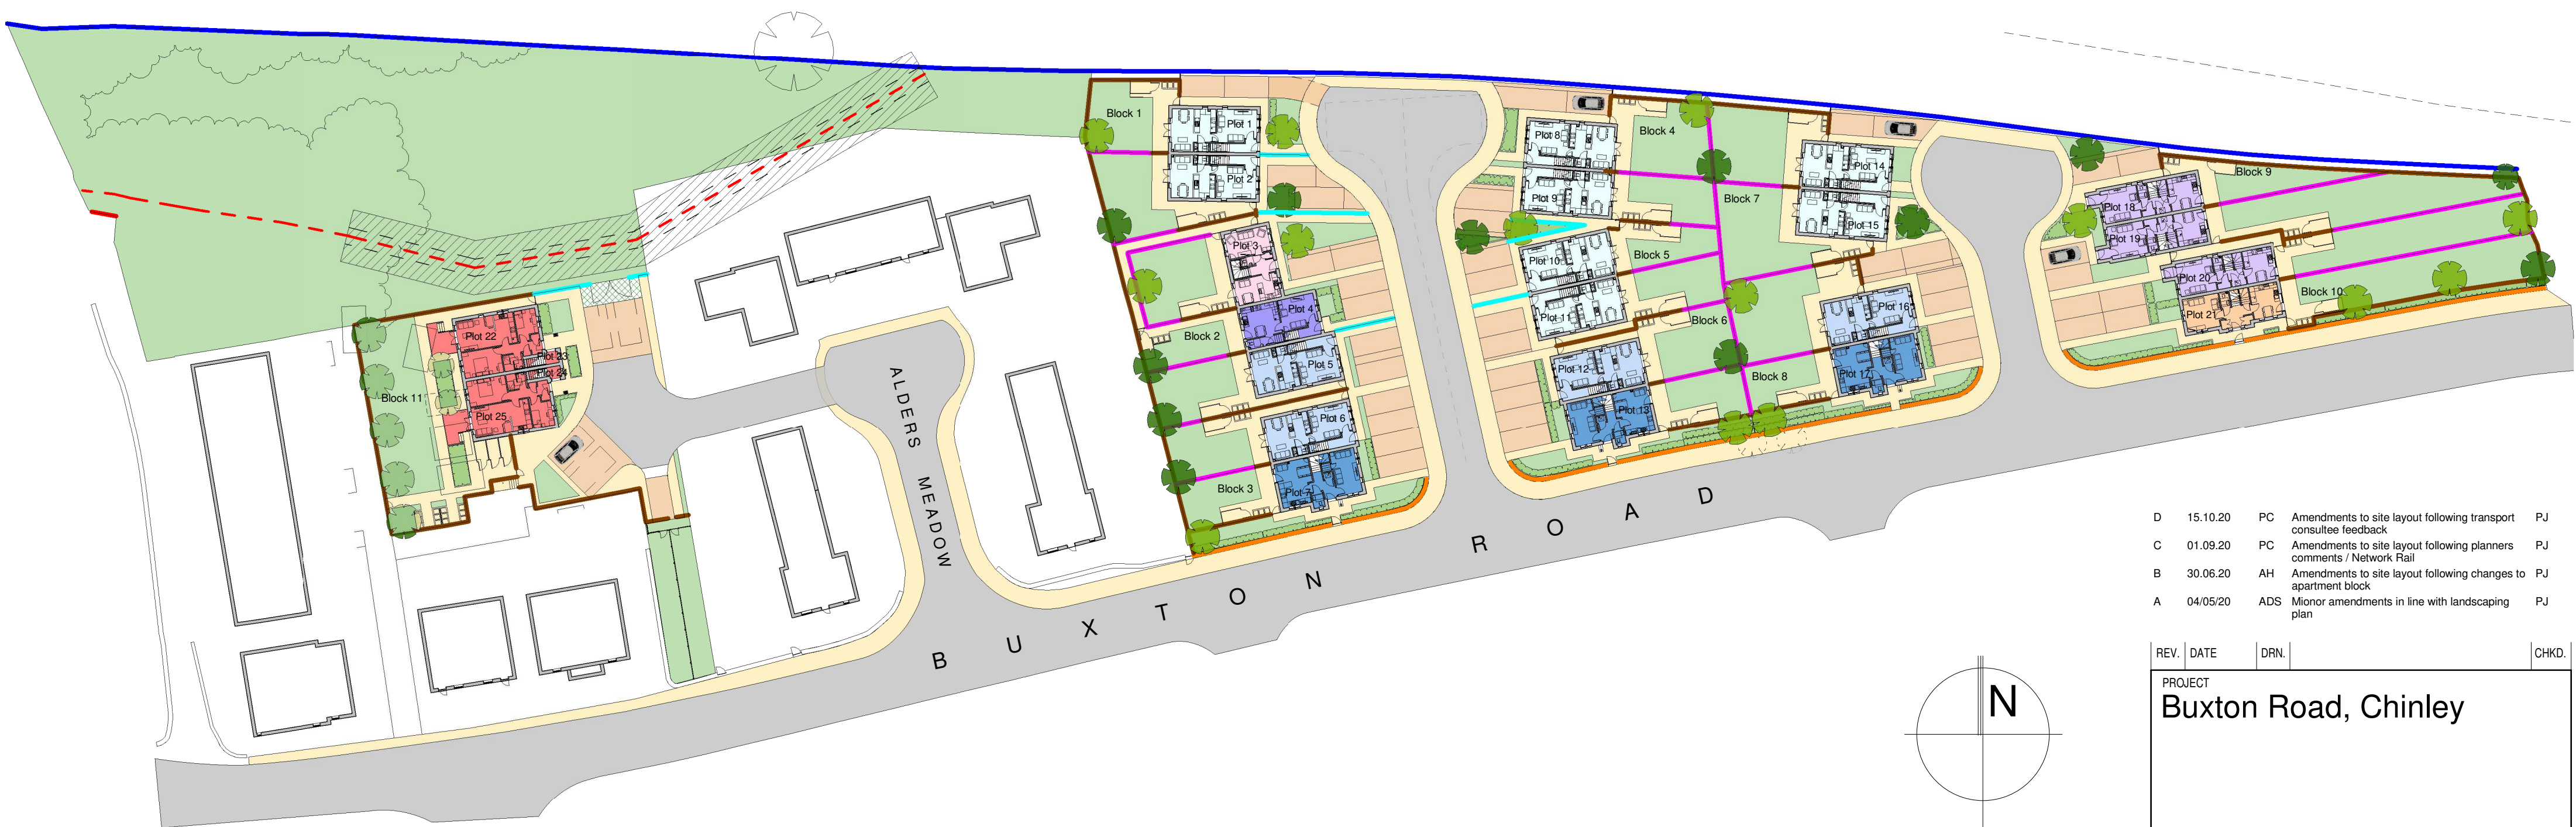

D	15.10.20	PC	Amendments to site layout following transport consultee feedback	PJ
C	01.09.20	PC	Amendments to site layout following planners comments / Network Rail	PJ
B	30.06.20	AH	Amendments to site layout following changes to apartment block	PJ
A	04/05/20	ADS	Minor amendments in line with landscaping plan	PJ

REV.	DATE	DRN.	CHKD.
------	------	------	-------

PROJECT
Buxton Road, Chinley

CLIENT
Johnnie Johnson Housing

DRAWING
Proposed Boundary Treatments

SCALE	SHEET SIZE	DRAWN	CHECKED	DATE
As indicated	@ A2	ADS	PJ	02/04/20

BOWKER SADLER ARCHITECTURE
A: Hatherlow House, Hatherlow, Romiley, Stockport SK6 3DY
T: 0161 406 7333
E: office@bowker-sadler.co.uk
W: www.bowker-sadler.co.uk

JOB No 19-039	DRAWING No 1005	REVISION D
STATUS Planning		

Proposed Boundary Treatments

1 : 500

- Key**
- 2.1m high fence comprising 1.5m high close boarded panels, 0.3m high trellis, 0.3m concrete gravel board & concrete support posts (Privacy Screen)
 - 1.8m high fence comprising 1.2m high close boarded panels, 0.3m high trellis, 0.3 concrete gravel board & concrete support posts and native hedge planting to each garden side
 - 1.2m high Metal Estate style railings
 - 1.2m high fence comprising 0.9m close boarded panel, 0.3m concrete gravel board & concrete support posts
 - Low level stone wall
 - Existing green pallisade fence

