
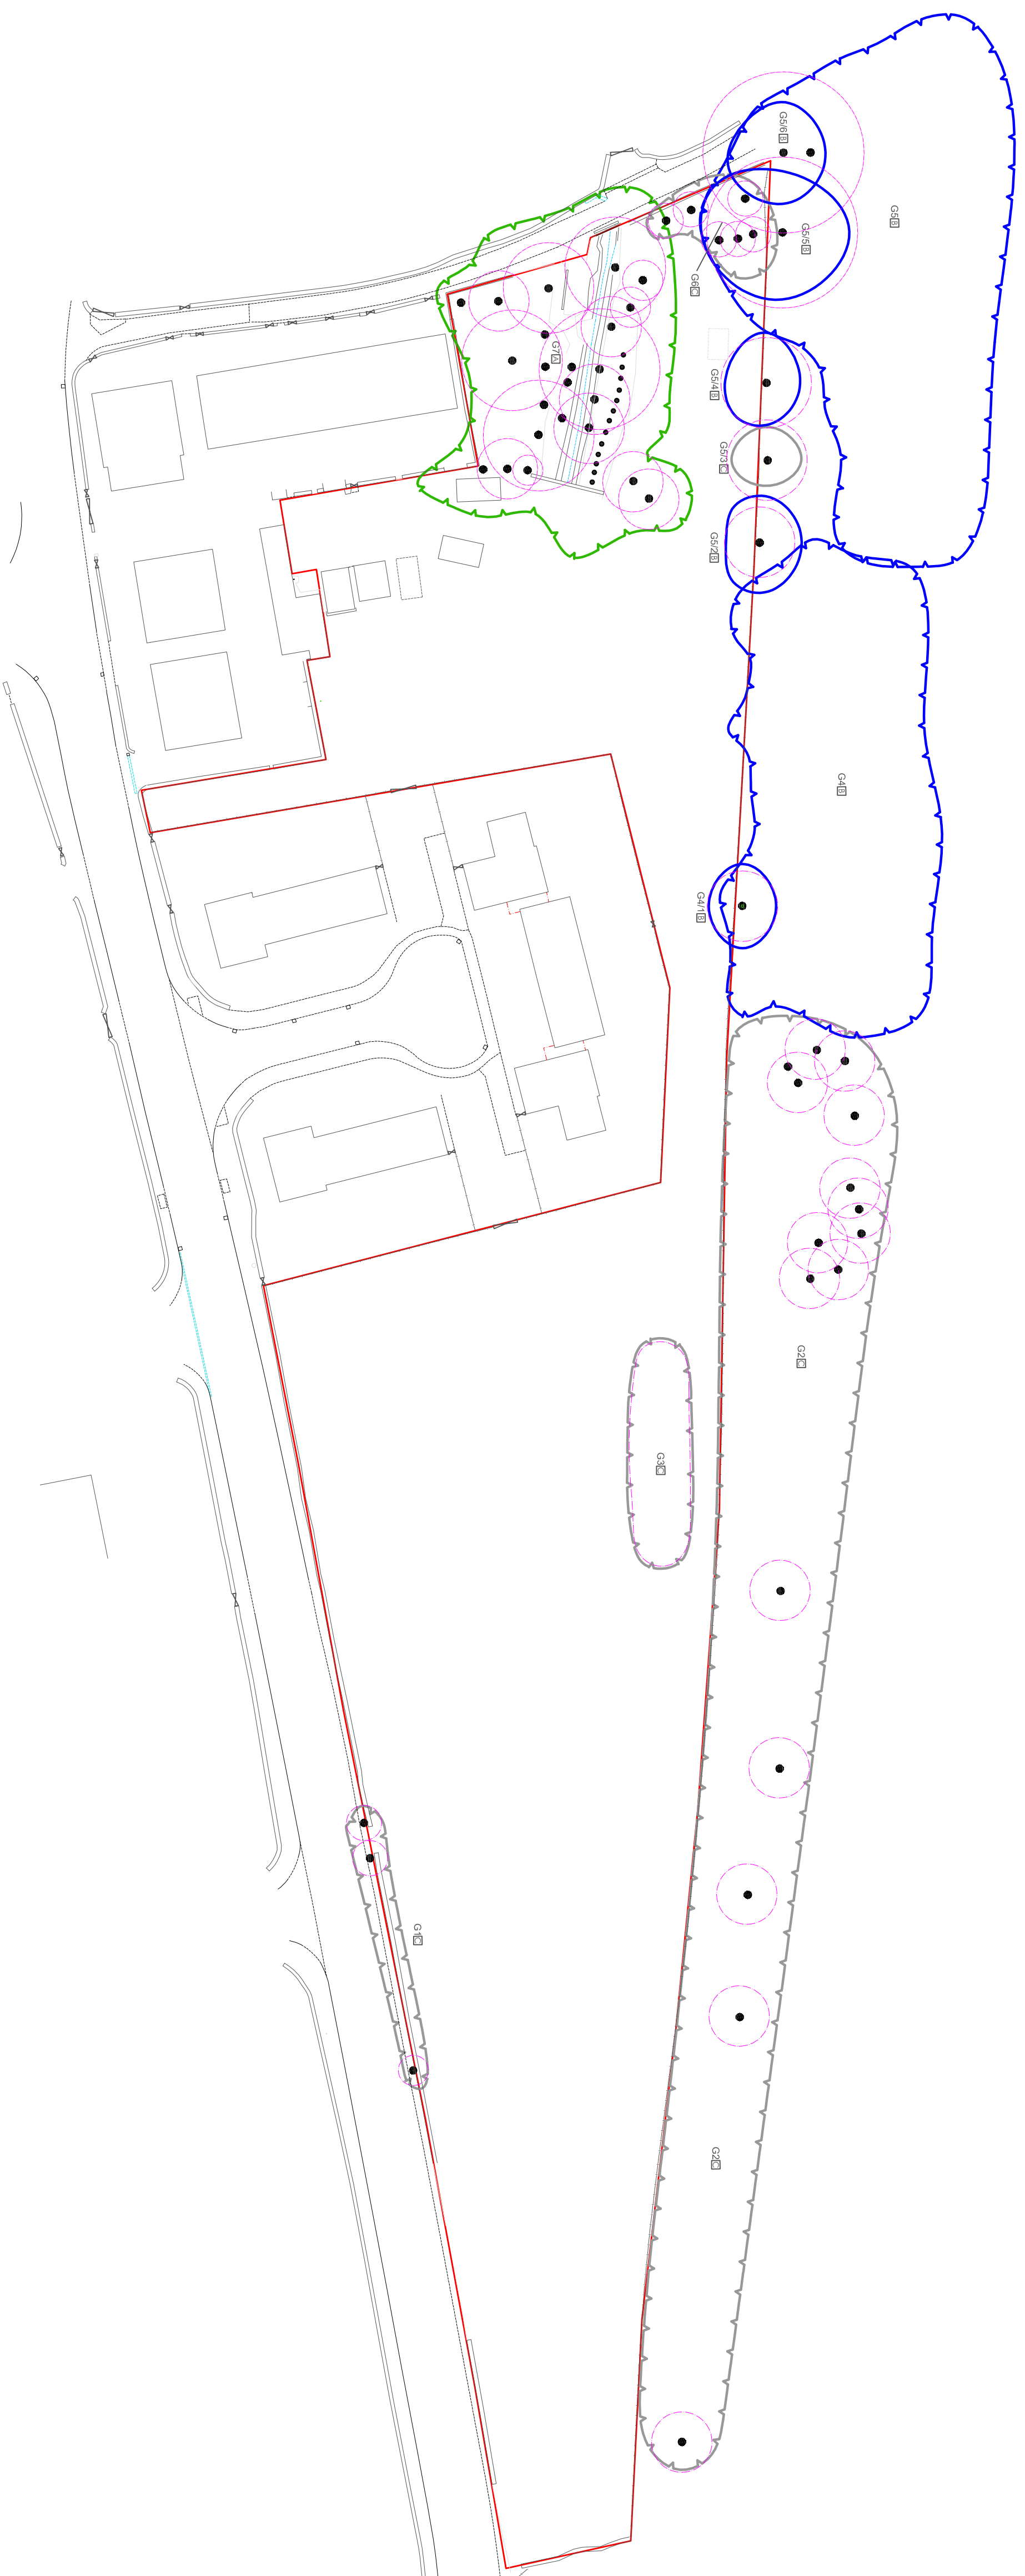
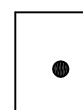
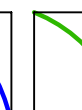


LAYOUT APPRAISAL PLAN

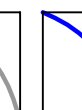

LAYOUT APPRAISAL PLAN	
CHESHIRE WOODLANDS ARBORICULTURAL CONSULTANCY	
9 LOWE STREET MACCLESFIELD CHESHIRE SK11 7NU T: +44(0)1625 699668 E: ashling@cheshire-woodlands.co.uk W: www.cheshire-woodlands.co.uk	
CLIENT	SD DESIGN LIMITED
PROJECT	BUXTON ROAD CHINLEY HIGH PEAK
JOB REF	CW/25-P-A
DATE	20 July 2016
SCALE	1:1000 AT
 SURVIVED INDIVIDUAL TREE  SURVIVED GROUP OF TREES  STEM POSITION APPROXIMATED  BS 837 RETENTION VALUE  BS837 ROOT PROTECTION AREA RADIUS  BS837 CATEGORY A TREES  BS837 CATEGORY B TREES  BS837 CATEGORY C TREES  BS837 CATEGORY V TREES	