


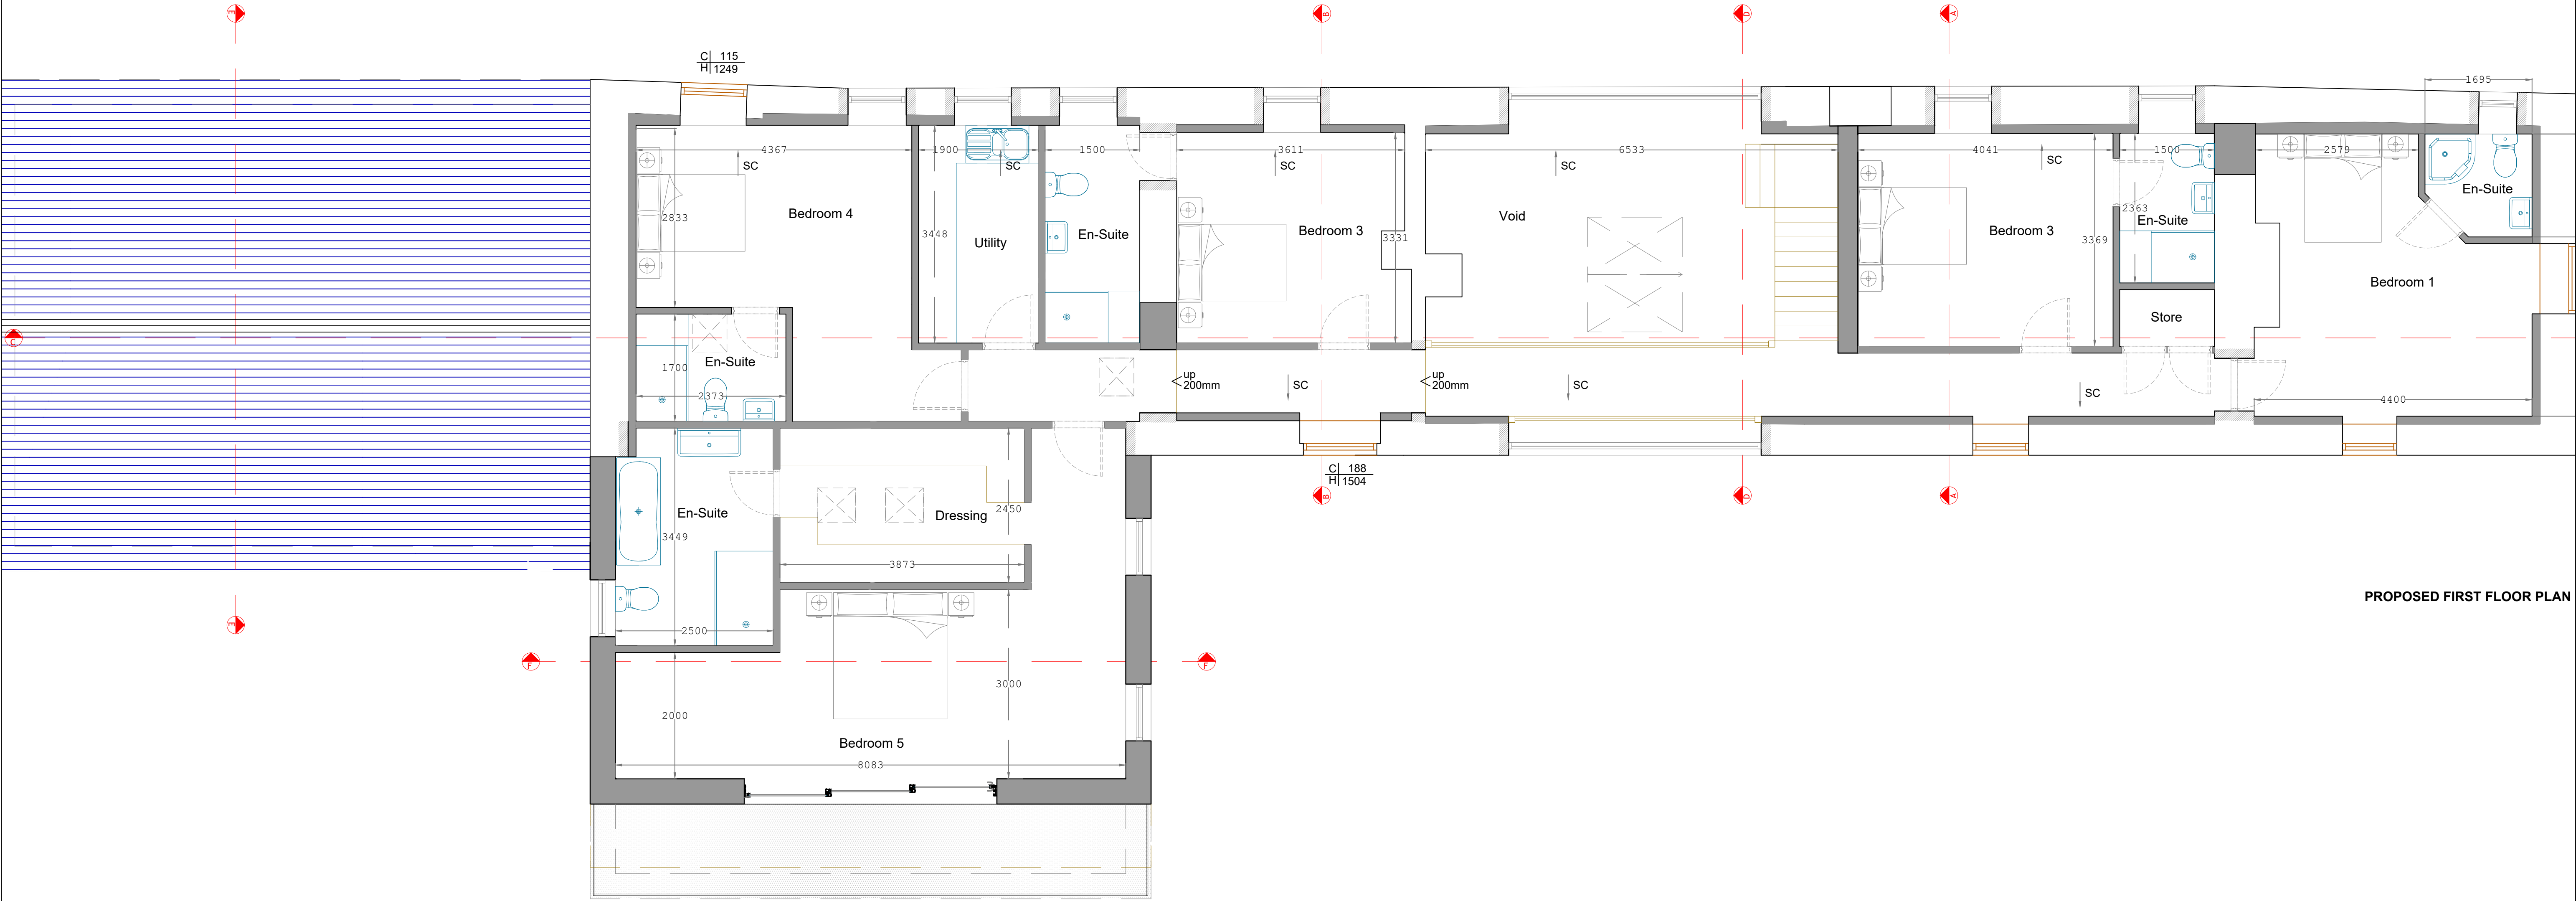

PROPOSED FIRST FLOOR PLAN

Legend	
Level Difference	> up 240mm
Sloping Ceiling Direction	SC
Ceiling Height	(2777)
Cill and Head Heights	C 772 H 1428
Rainwater Pipe Position	RWP
Soil and Vent Pipe Position	SV
Boiler Location	Boiler
Water Cylinder Location	CYL
Smoke Detector	Smoke
Extractor Fan	E.F
Indicative Extract Run	Extract
Meter Location	Meter