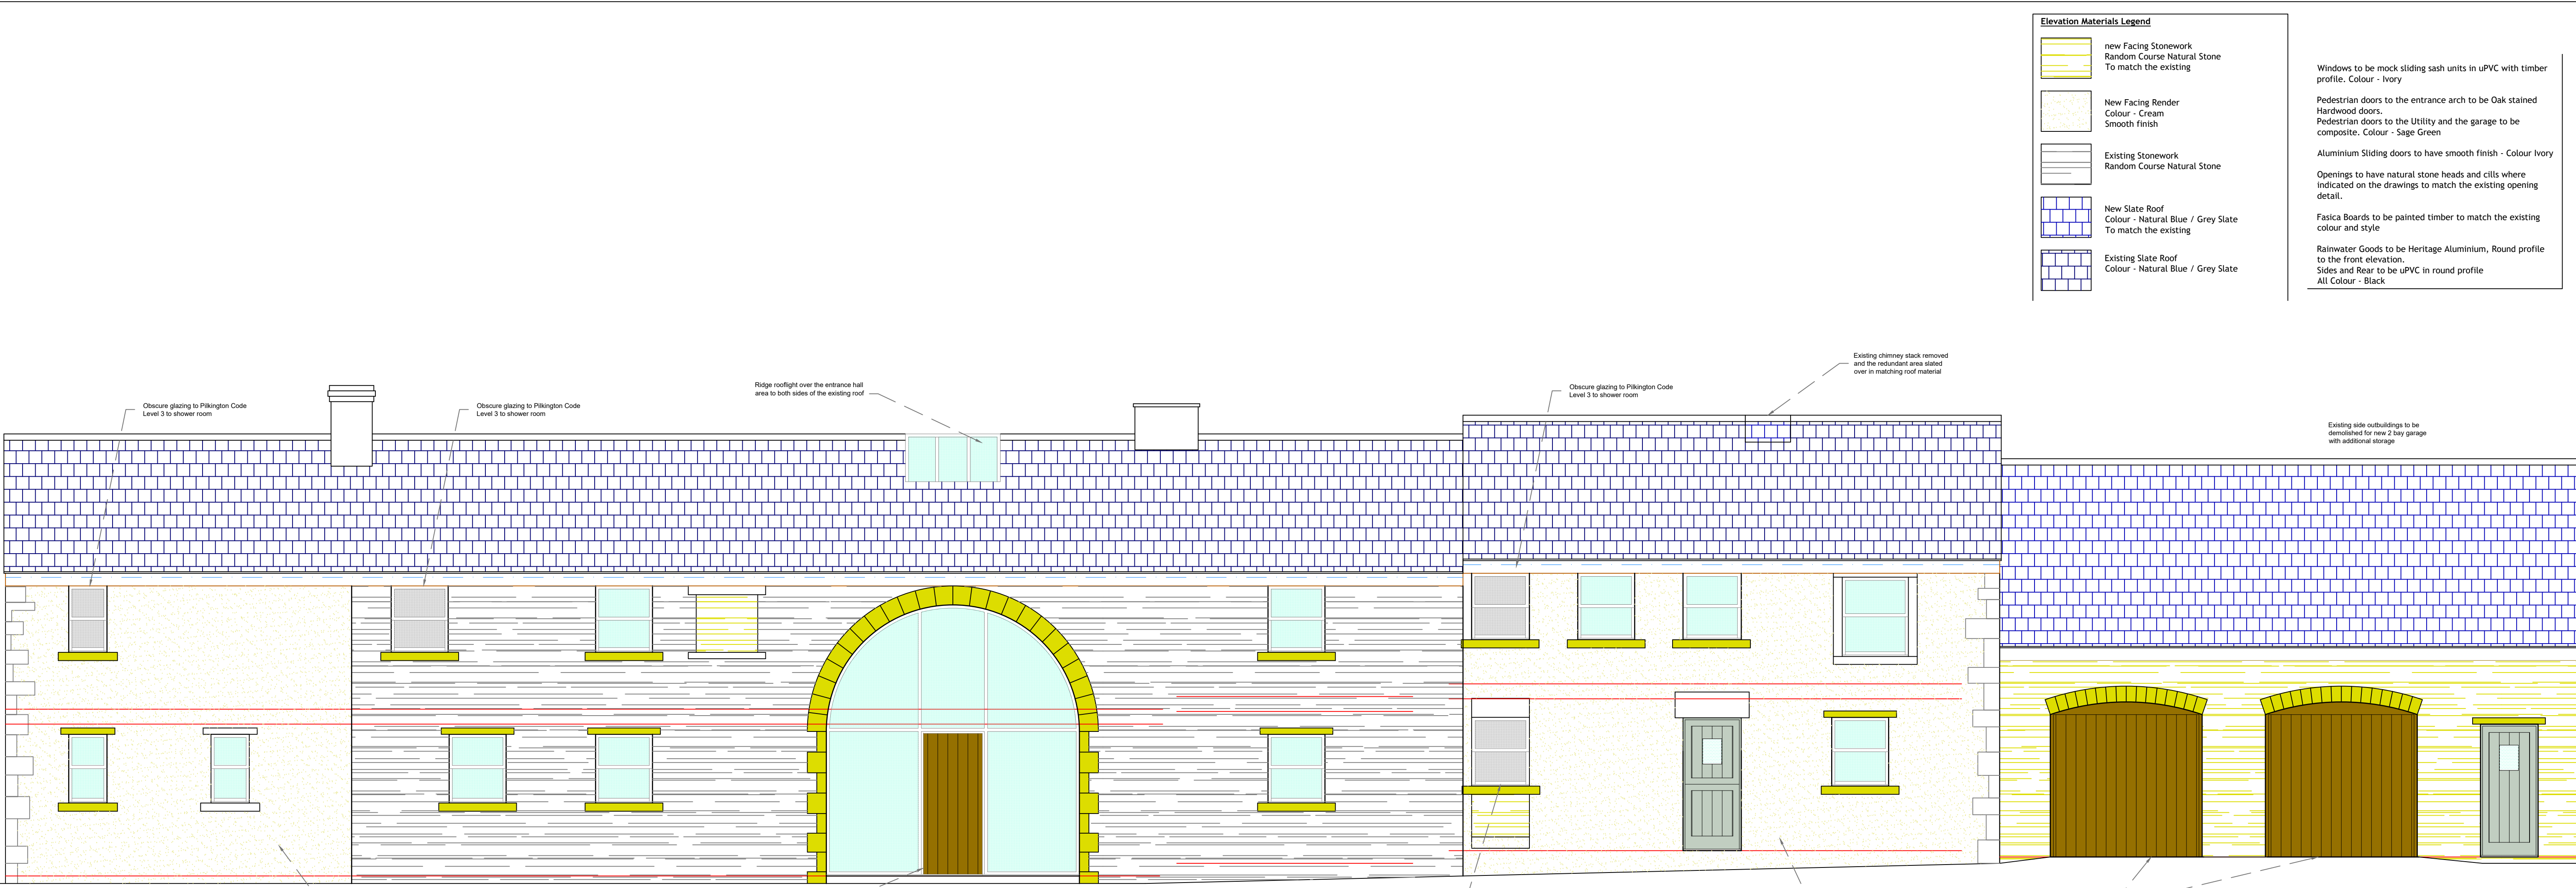
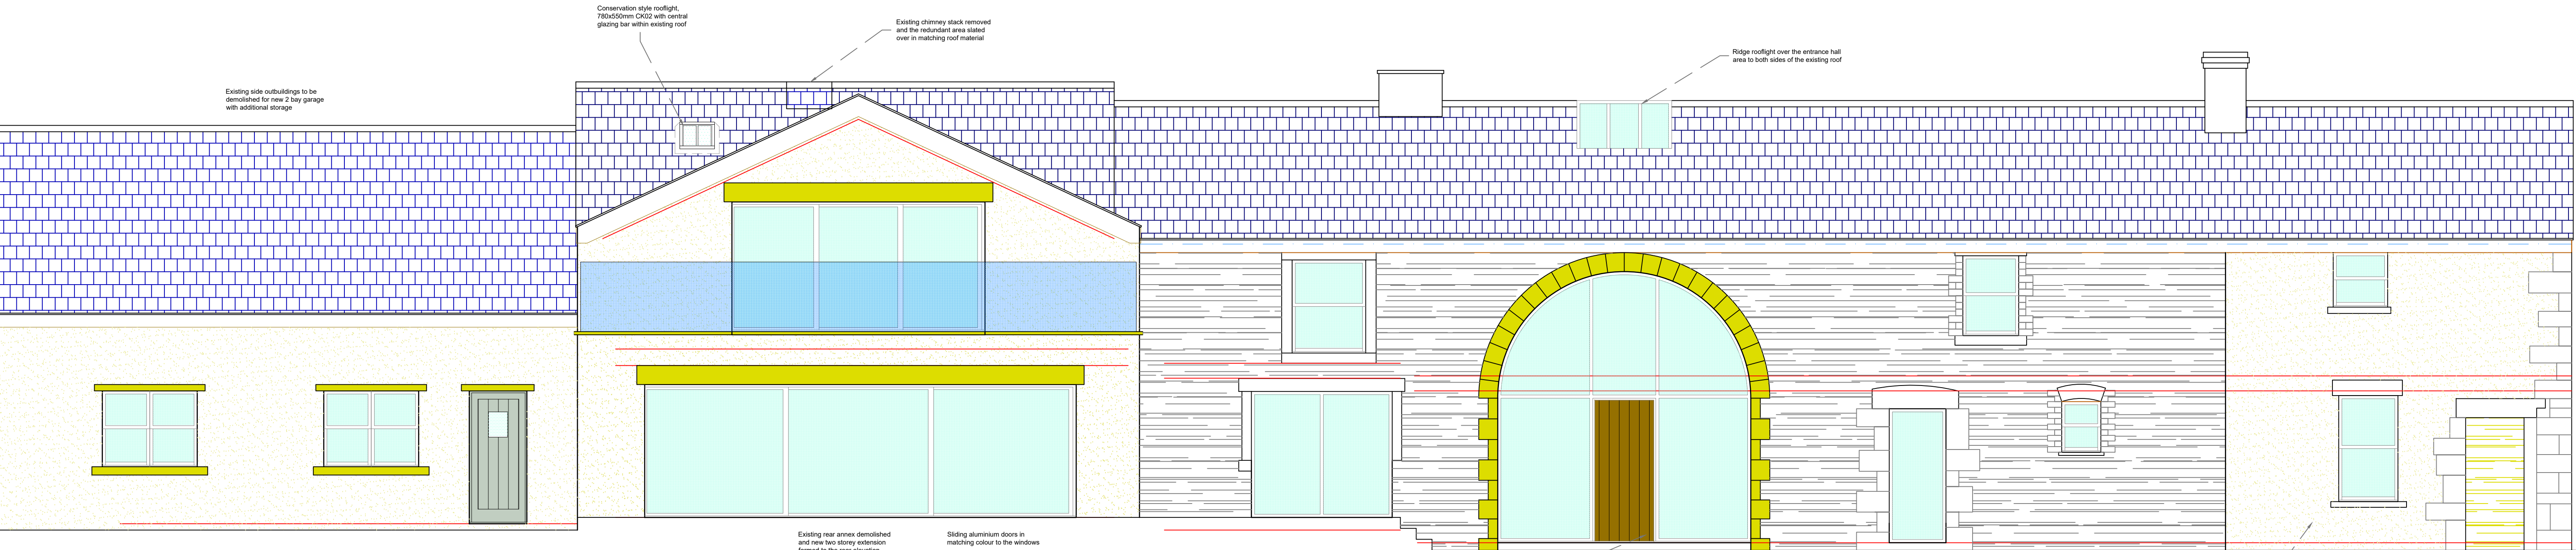


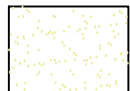
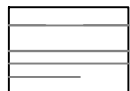
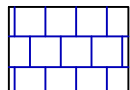
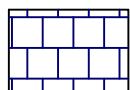


PROPOSED FRONT ELEVATION



PROPOSED REAR ELEVATION

Elevation Materials Legend

-  new Facing Stonework
Random Course Natural Stone
To match the existing
-  New Facing Render
Colour - Cream
Smooth finish
-  Existing Stonework
Random Course Natural Stone
-  New Slate Roof
Colour - Natural Blue / Grey Slate
To match the existing
-  Existing Slate Roof
Colour - Natural Blue / Grey Slate

Windows to be mock sliding sash units in uPVC with timber profile. Colour - Ivory

Pedestrian doors to the entrance arch to be Oak stained Hardwood doors.
Pedestrian doors to the Utility and the garage to be composite. Colour - Sage Green

Aluminium Sliding doors to have smooth finish - Colour Ivory

Openings to have natural stone heads and cills where indicated on the drawings to match the existing opening detail.

Fascia Boards to be painted timber to match the existing colour and style

Rainwater Goods to be Heritage Aluminium, Round profile to the front elevation.
Sides and Rear to be uPVC in round profile
All Colour - Black

REVISIONS