


PROPOSED DRAINAGE:

150mm pipes - blue

110mm pipes - orange

80mm pipes - magenta

TOPSOILING KEY

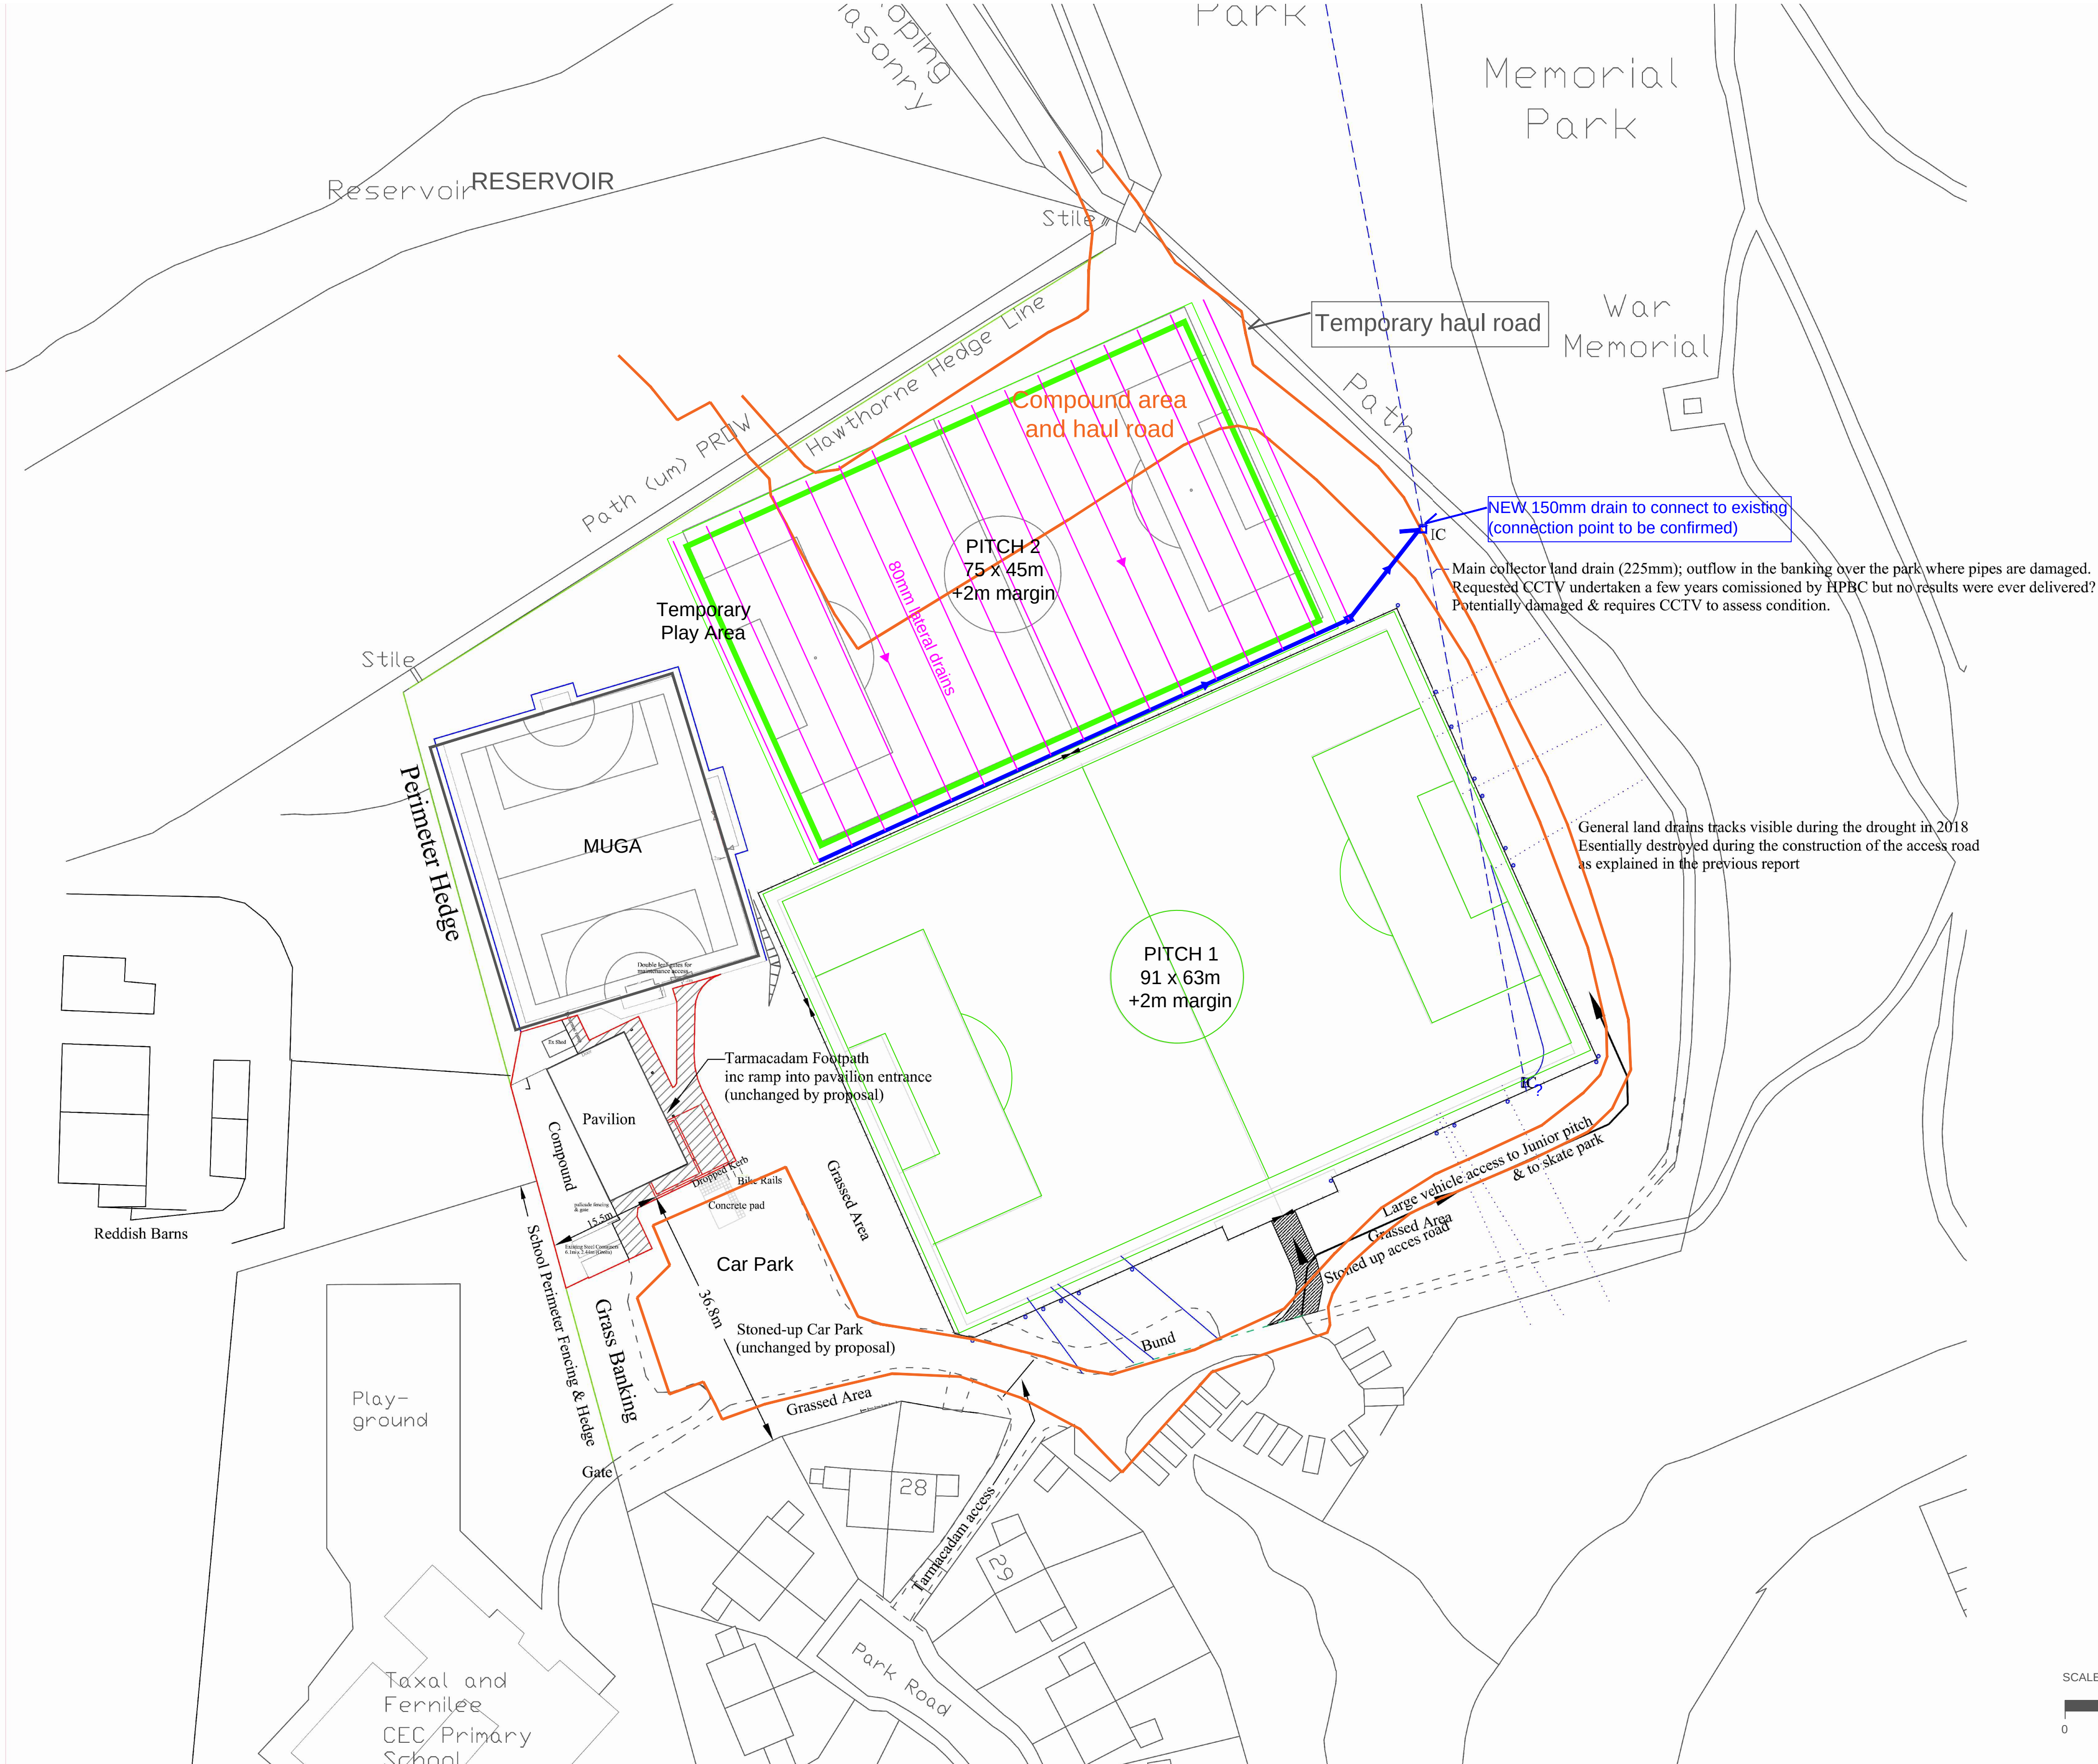

Client:
CANAL & RIVER TRUST

Project:
SOCCOER PITCH RENOVATION

Title:
PROPOSED DRAINAGE

Drawn by:
DH

Checked by:
DH

Scale:
1 in 500

Original size:
A1

Date:
20-05-2023

Drawing Number:
WBAFC_CRT_25-5-23

P 1