
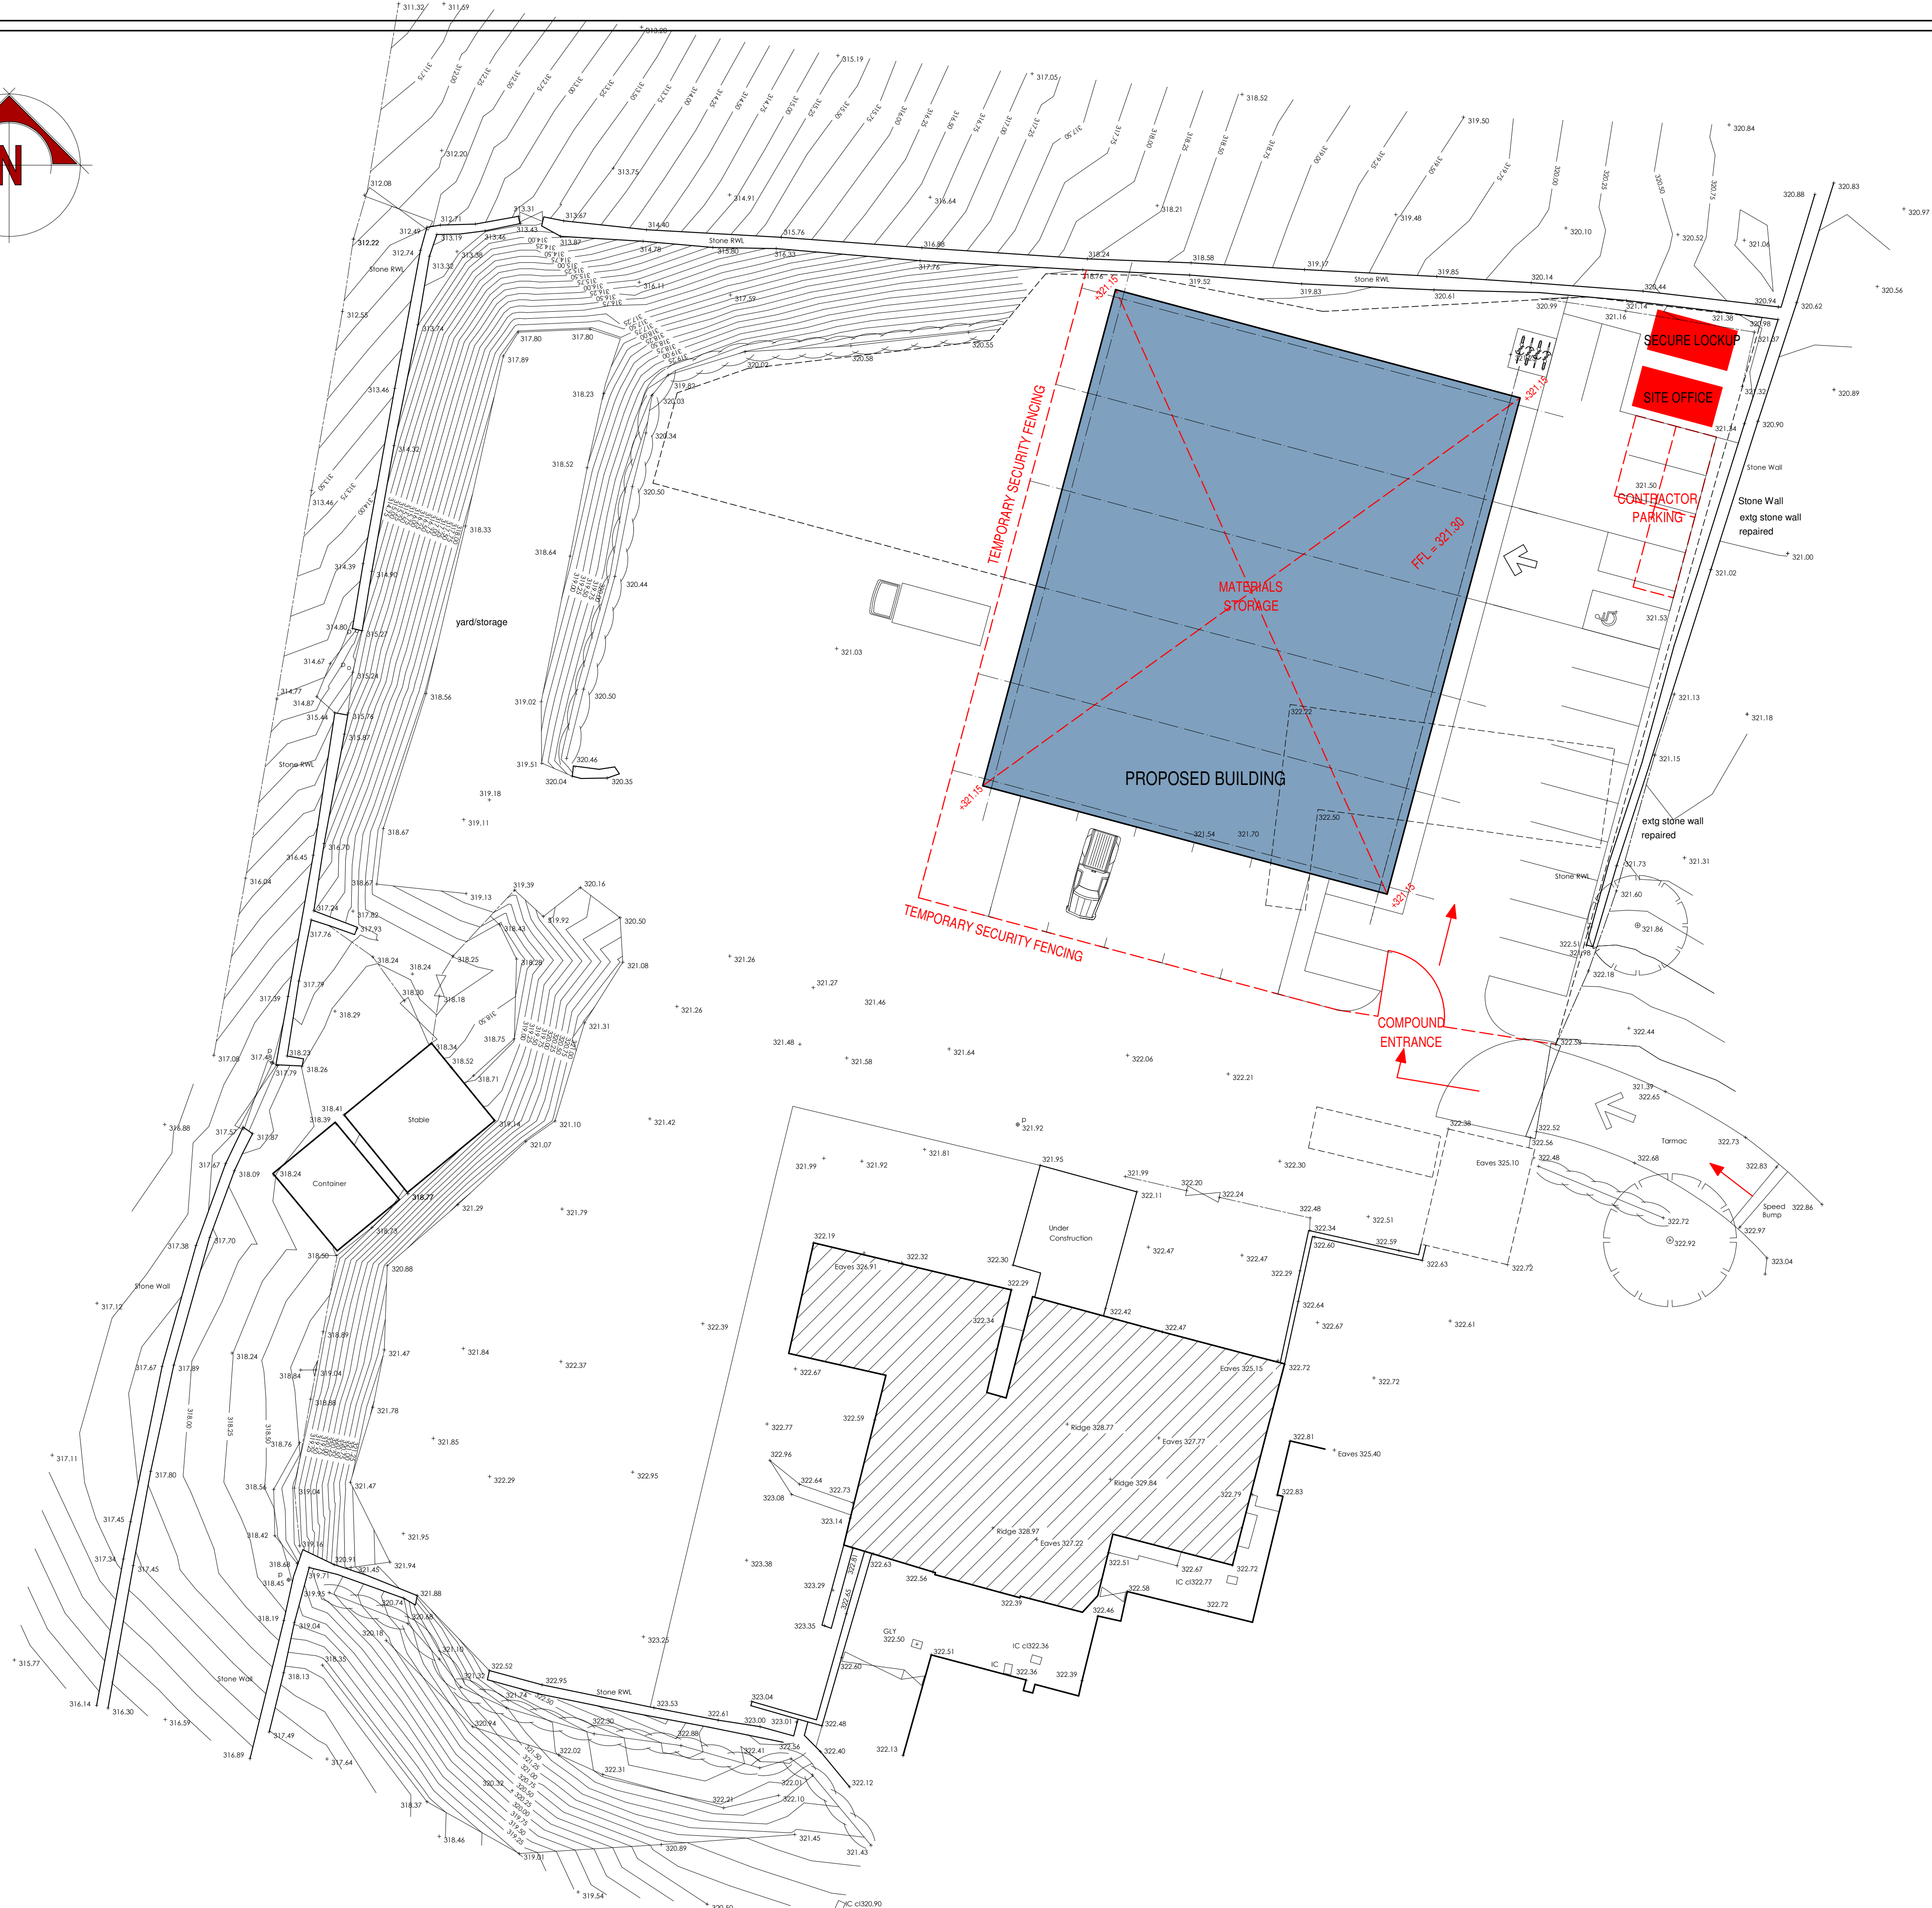


G & R Leigh

Proposed Redevelopment of
Country Store Site,
Nunsfield Farm,
Buxton,
SK17 7HN

Planning Conditions CEMP

Date	March 2023	Sheet	A1	Scale	1:200
Dwg No	2023-2788-06	Rev.	-	Drawn	RG

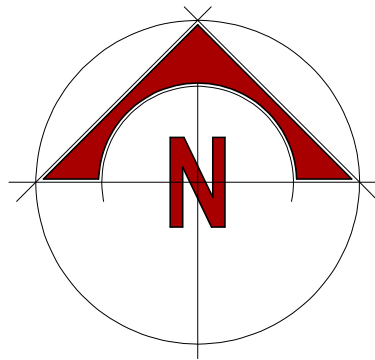

10 Cawdry Buildings, Fountain Street, Leek, ST13 6JP
Telephone: 01538 386002
E-mail: info@sammonsld.co.uk
Web: www.sammonsld.co.uk



Registered Professional Engineer