


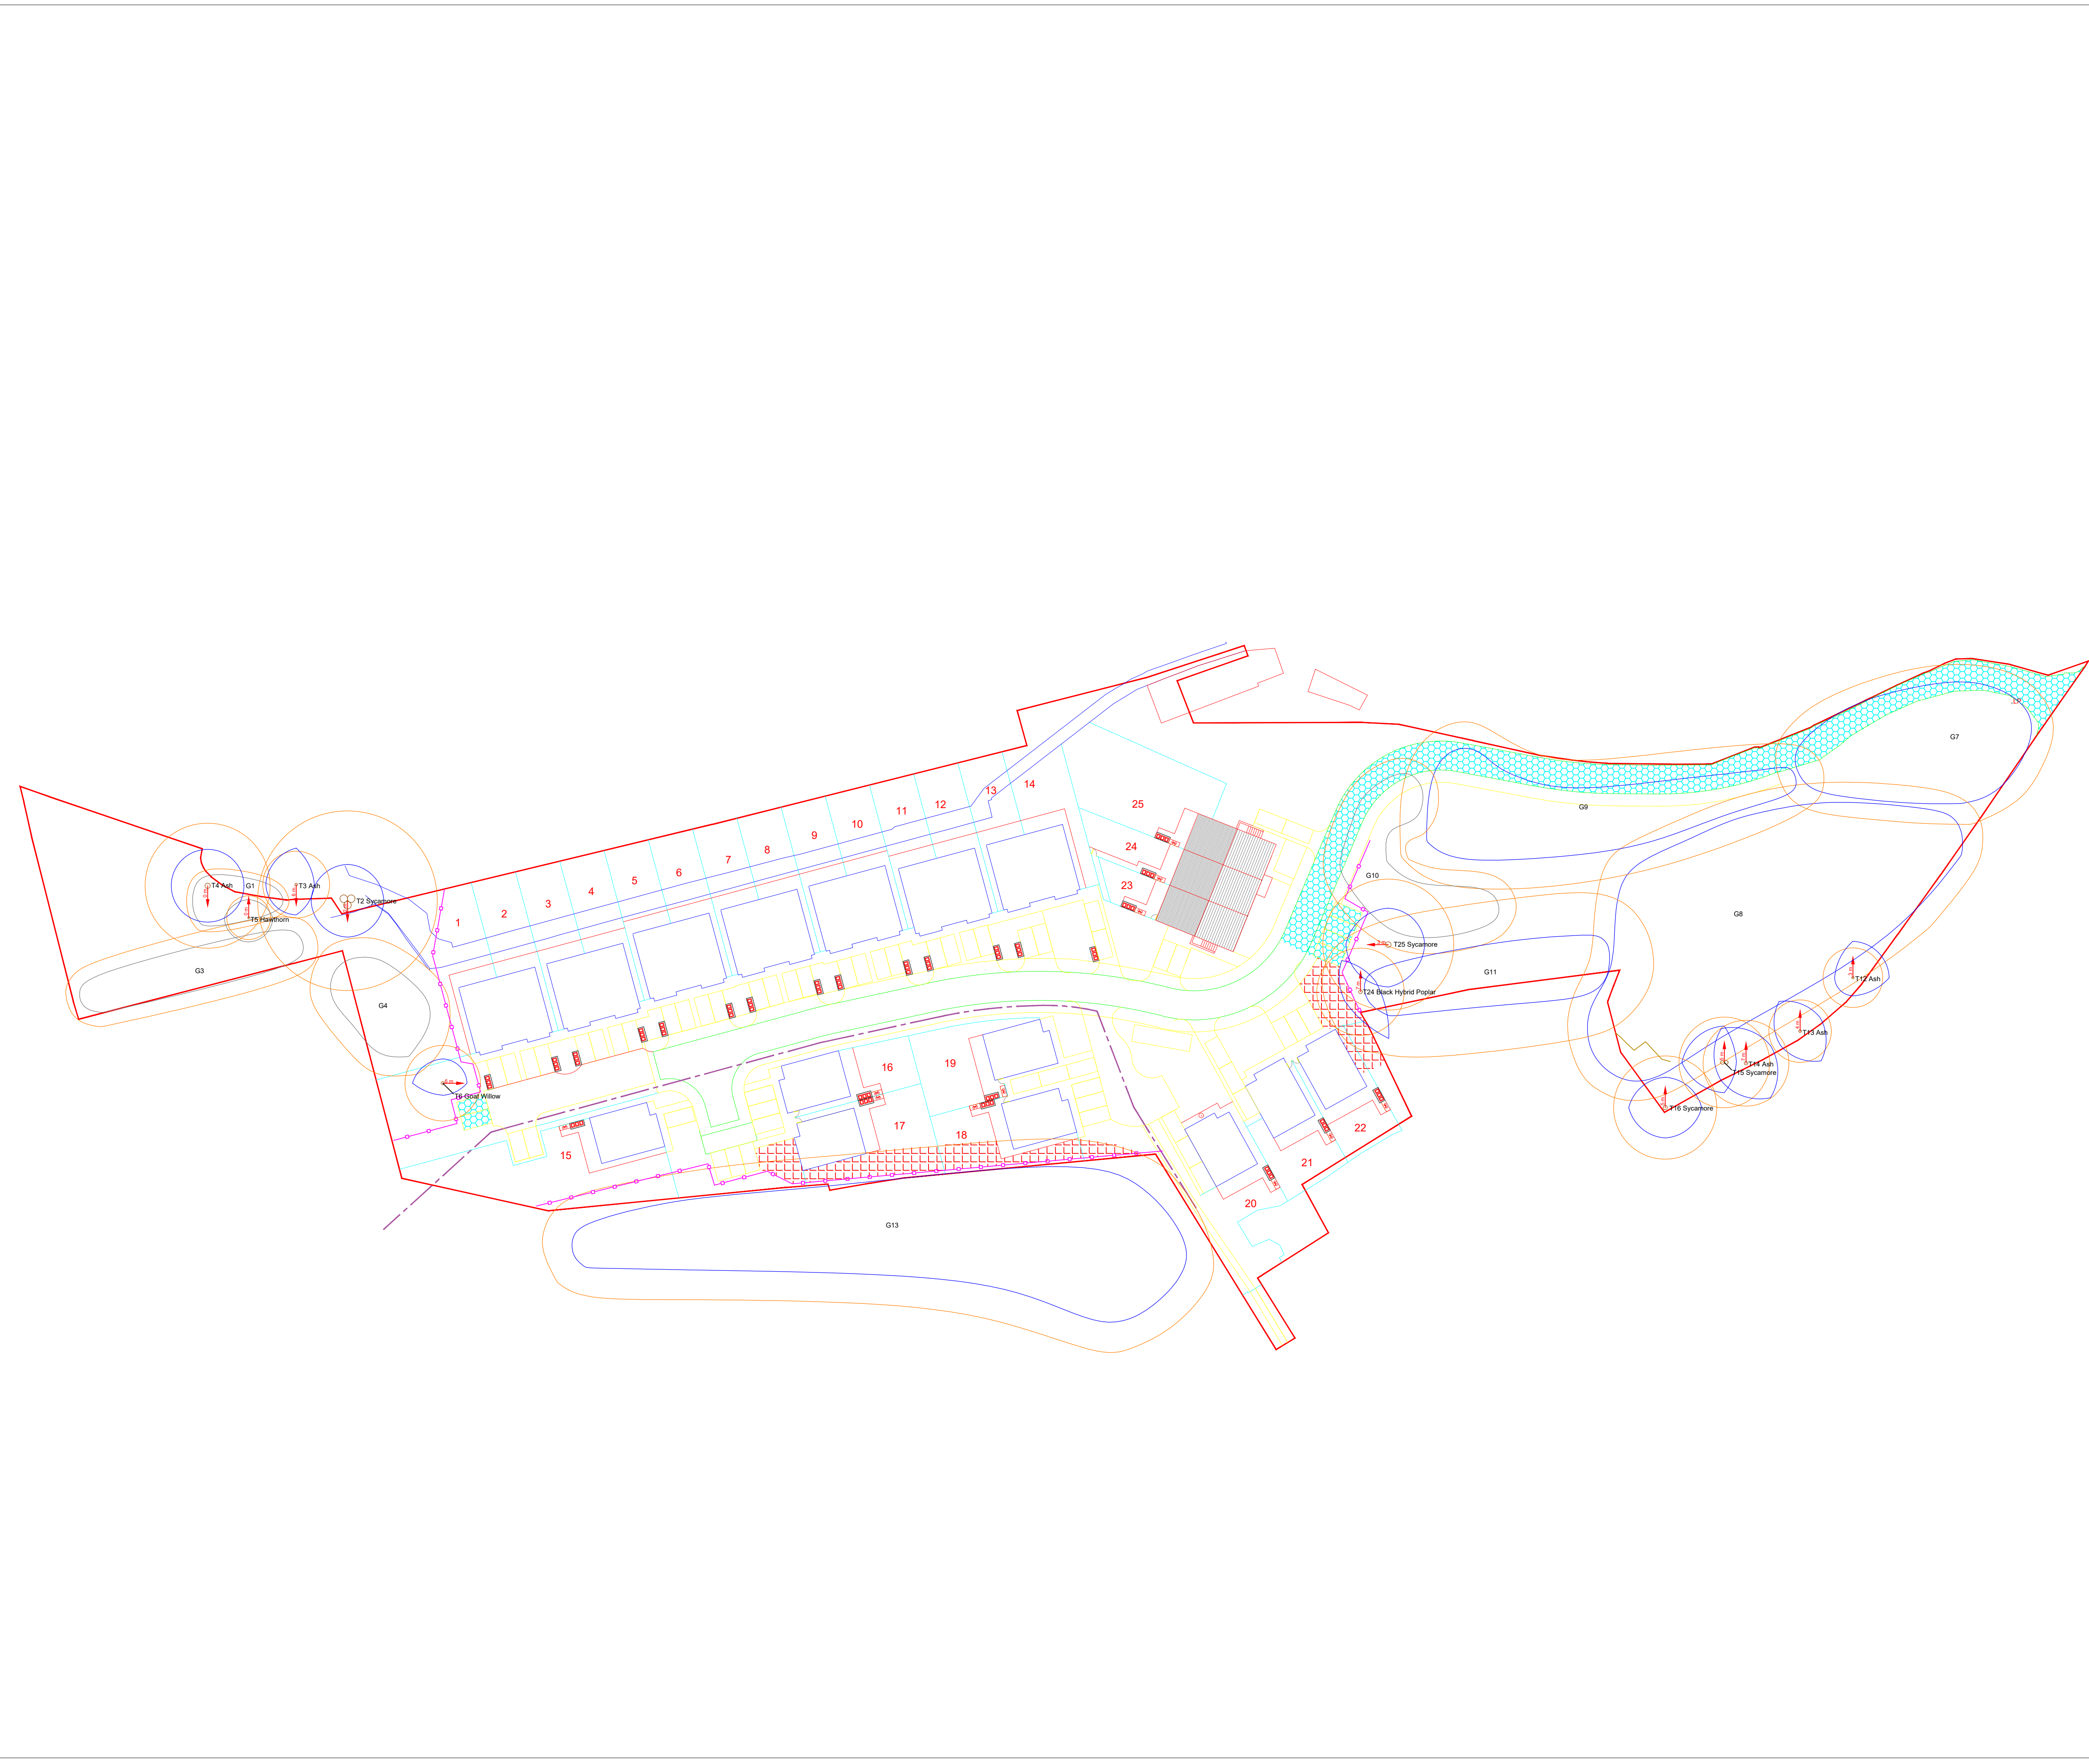


Appendix 6: Tree Protection Plan

Project:	Holehouse Mill, Marple Road, Chisworth SK13 5DH
Drawn by:	Jack Delaney
Date:	5th April 2023
Scale:	1:500 @ A1
Drawing Number:	WC-129.1c.6


Drawing to be reproduced in colour only

Map Key:

Category B trees/groups of moderate-quality

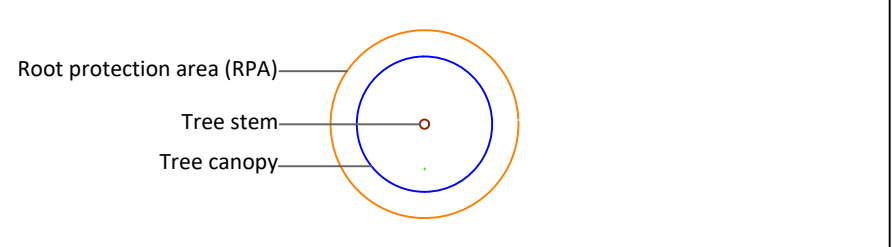

Category C trees/groups of low-quality

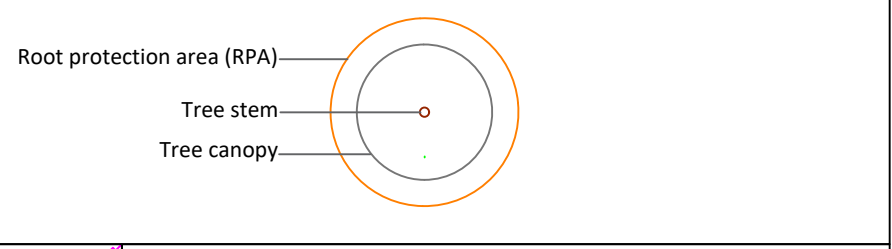

	Temporary tree protection fencing, to BS 5837:2012 specification, as detailed in Appendix 3: Arboricultural Method Statement
	Ground protection, to BS 5837:2012 specification, as detailed in Appendix 3: Arboricultural Method Statement
	Geo-cellular confinement, to specification detailed in Appendix 3: Arboricultural Method Statement
	Proposed routing of HV cable

