



EXITING PLANS 1:100


GROUND FLOOR

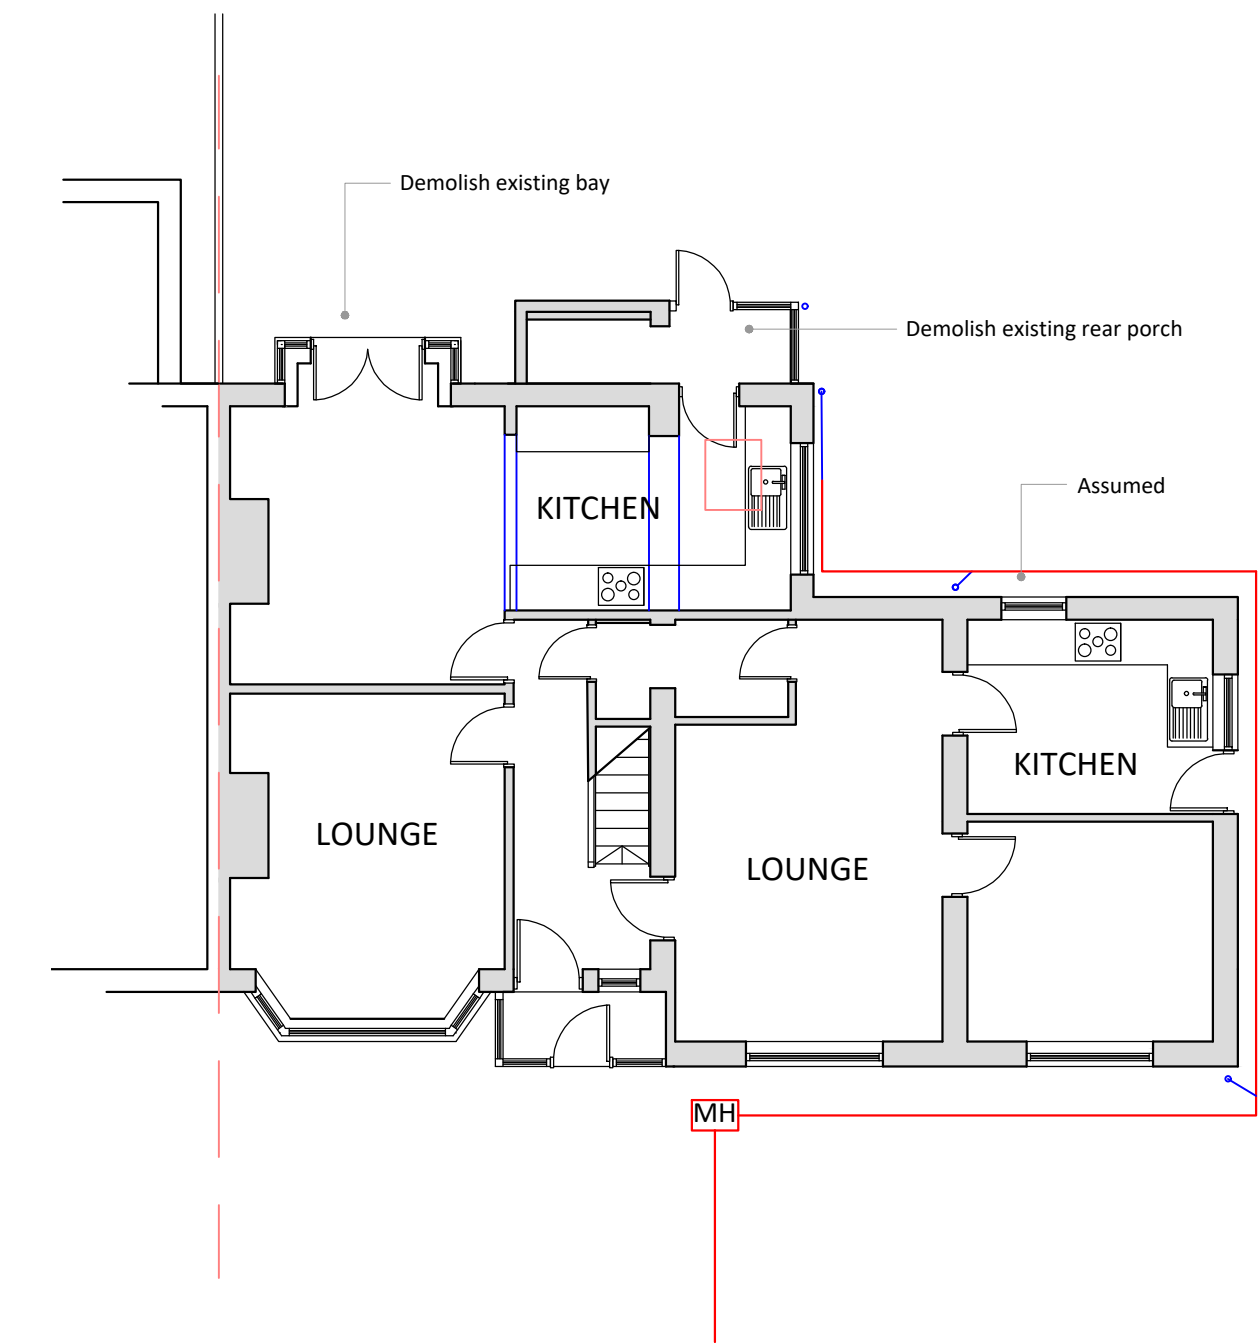

FIRST FLOOR

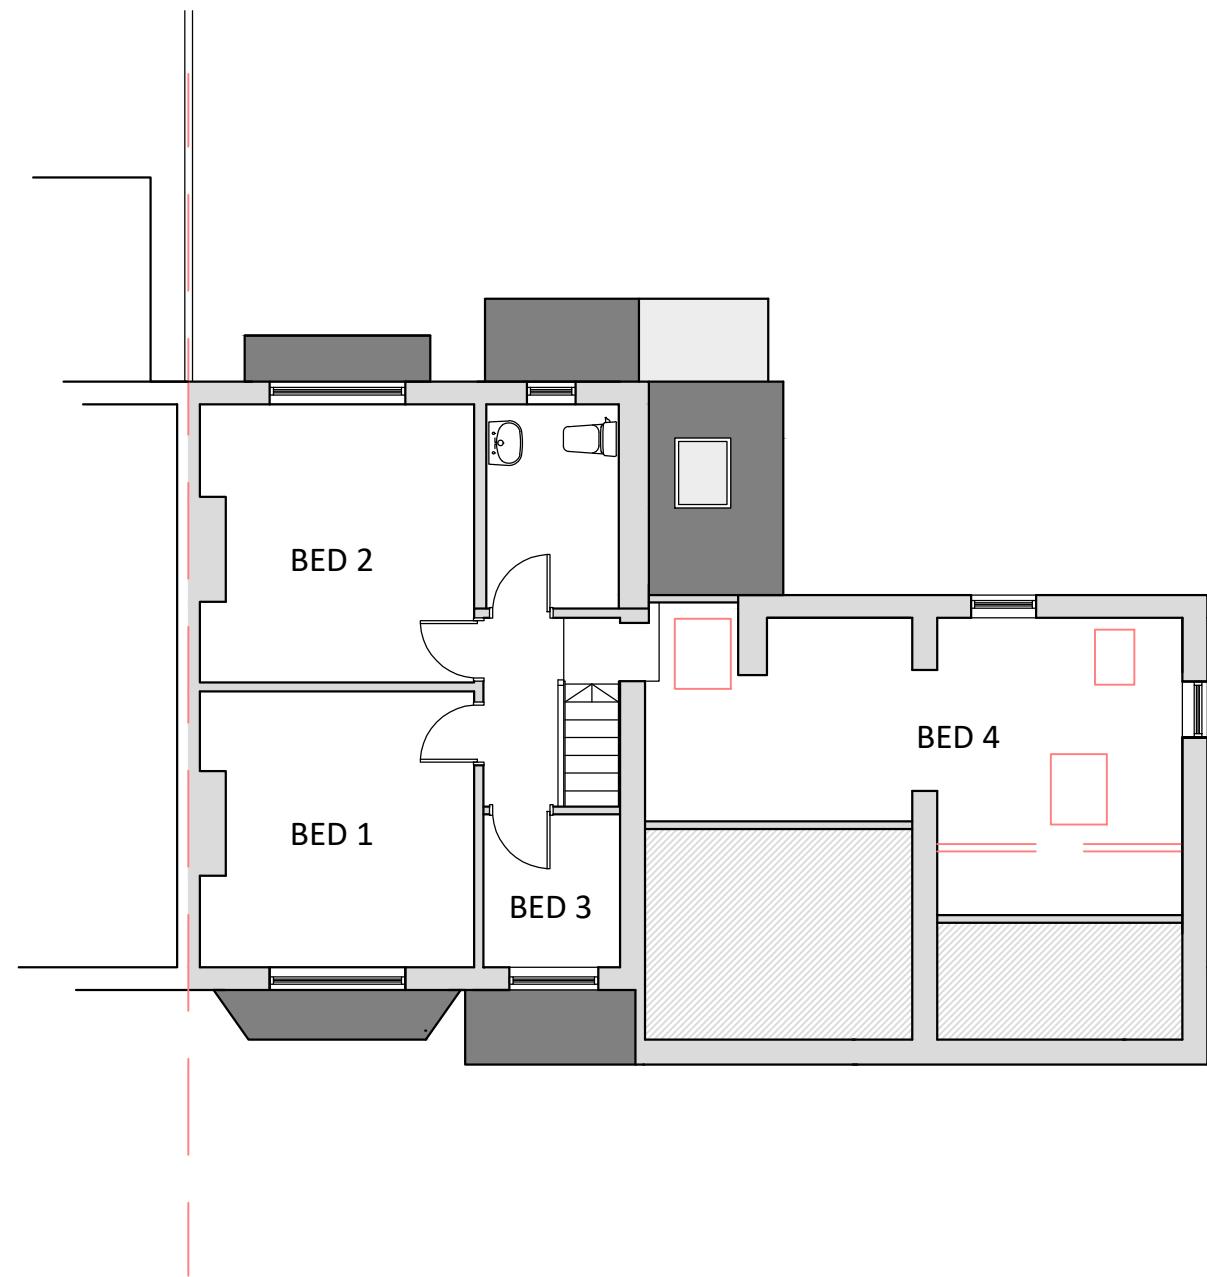


ROOF PLAN

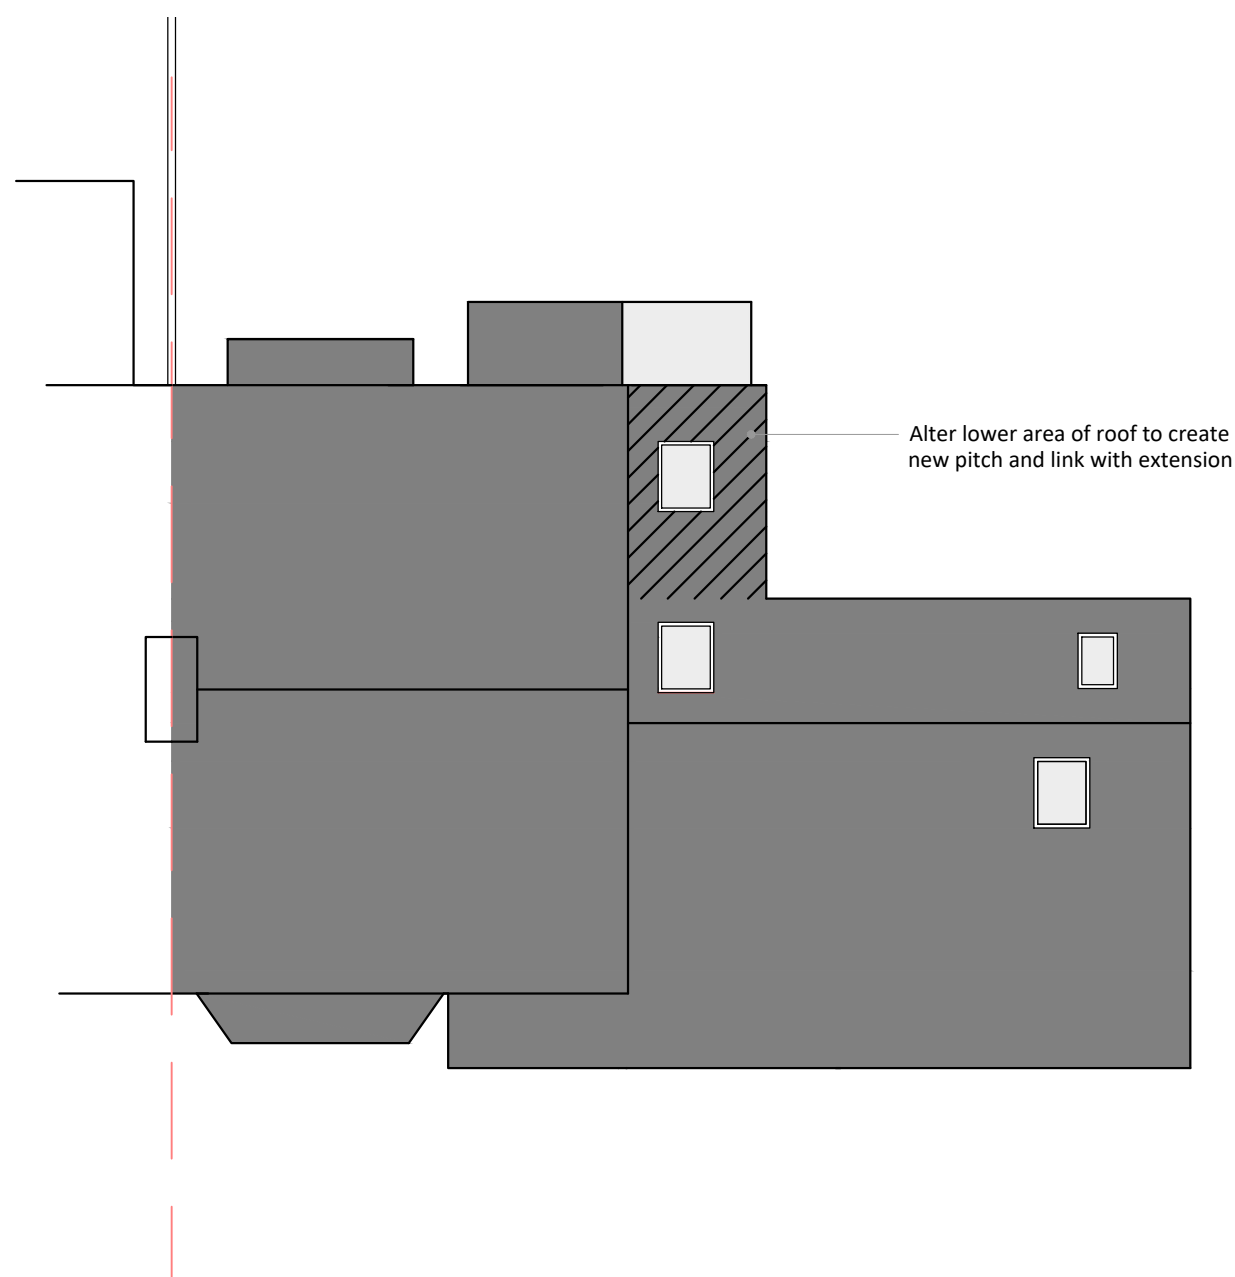


PROPOSED PLANS 1:100

ROOF PLAN

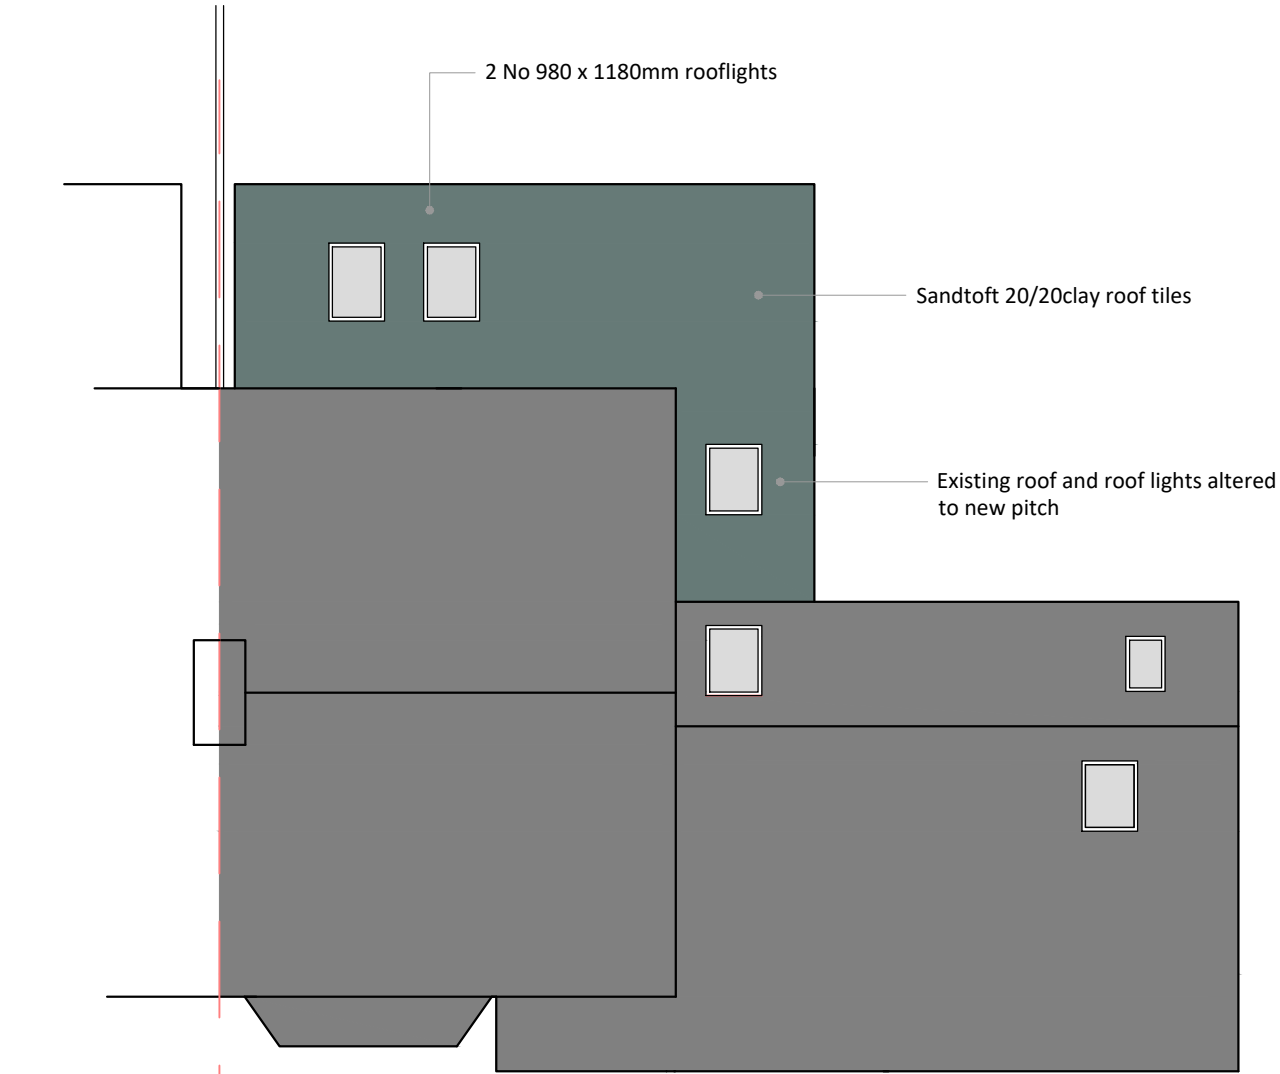


PROPOSED PLANS 1:50

GROUND FLOOR

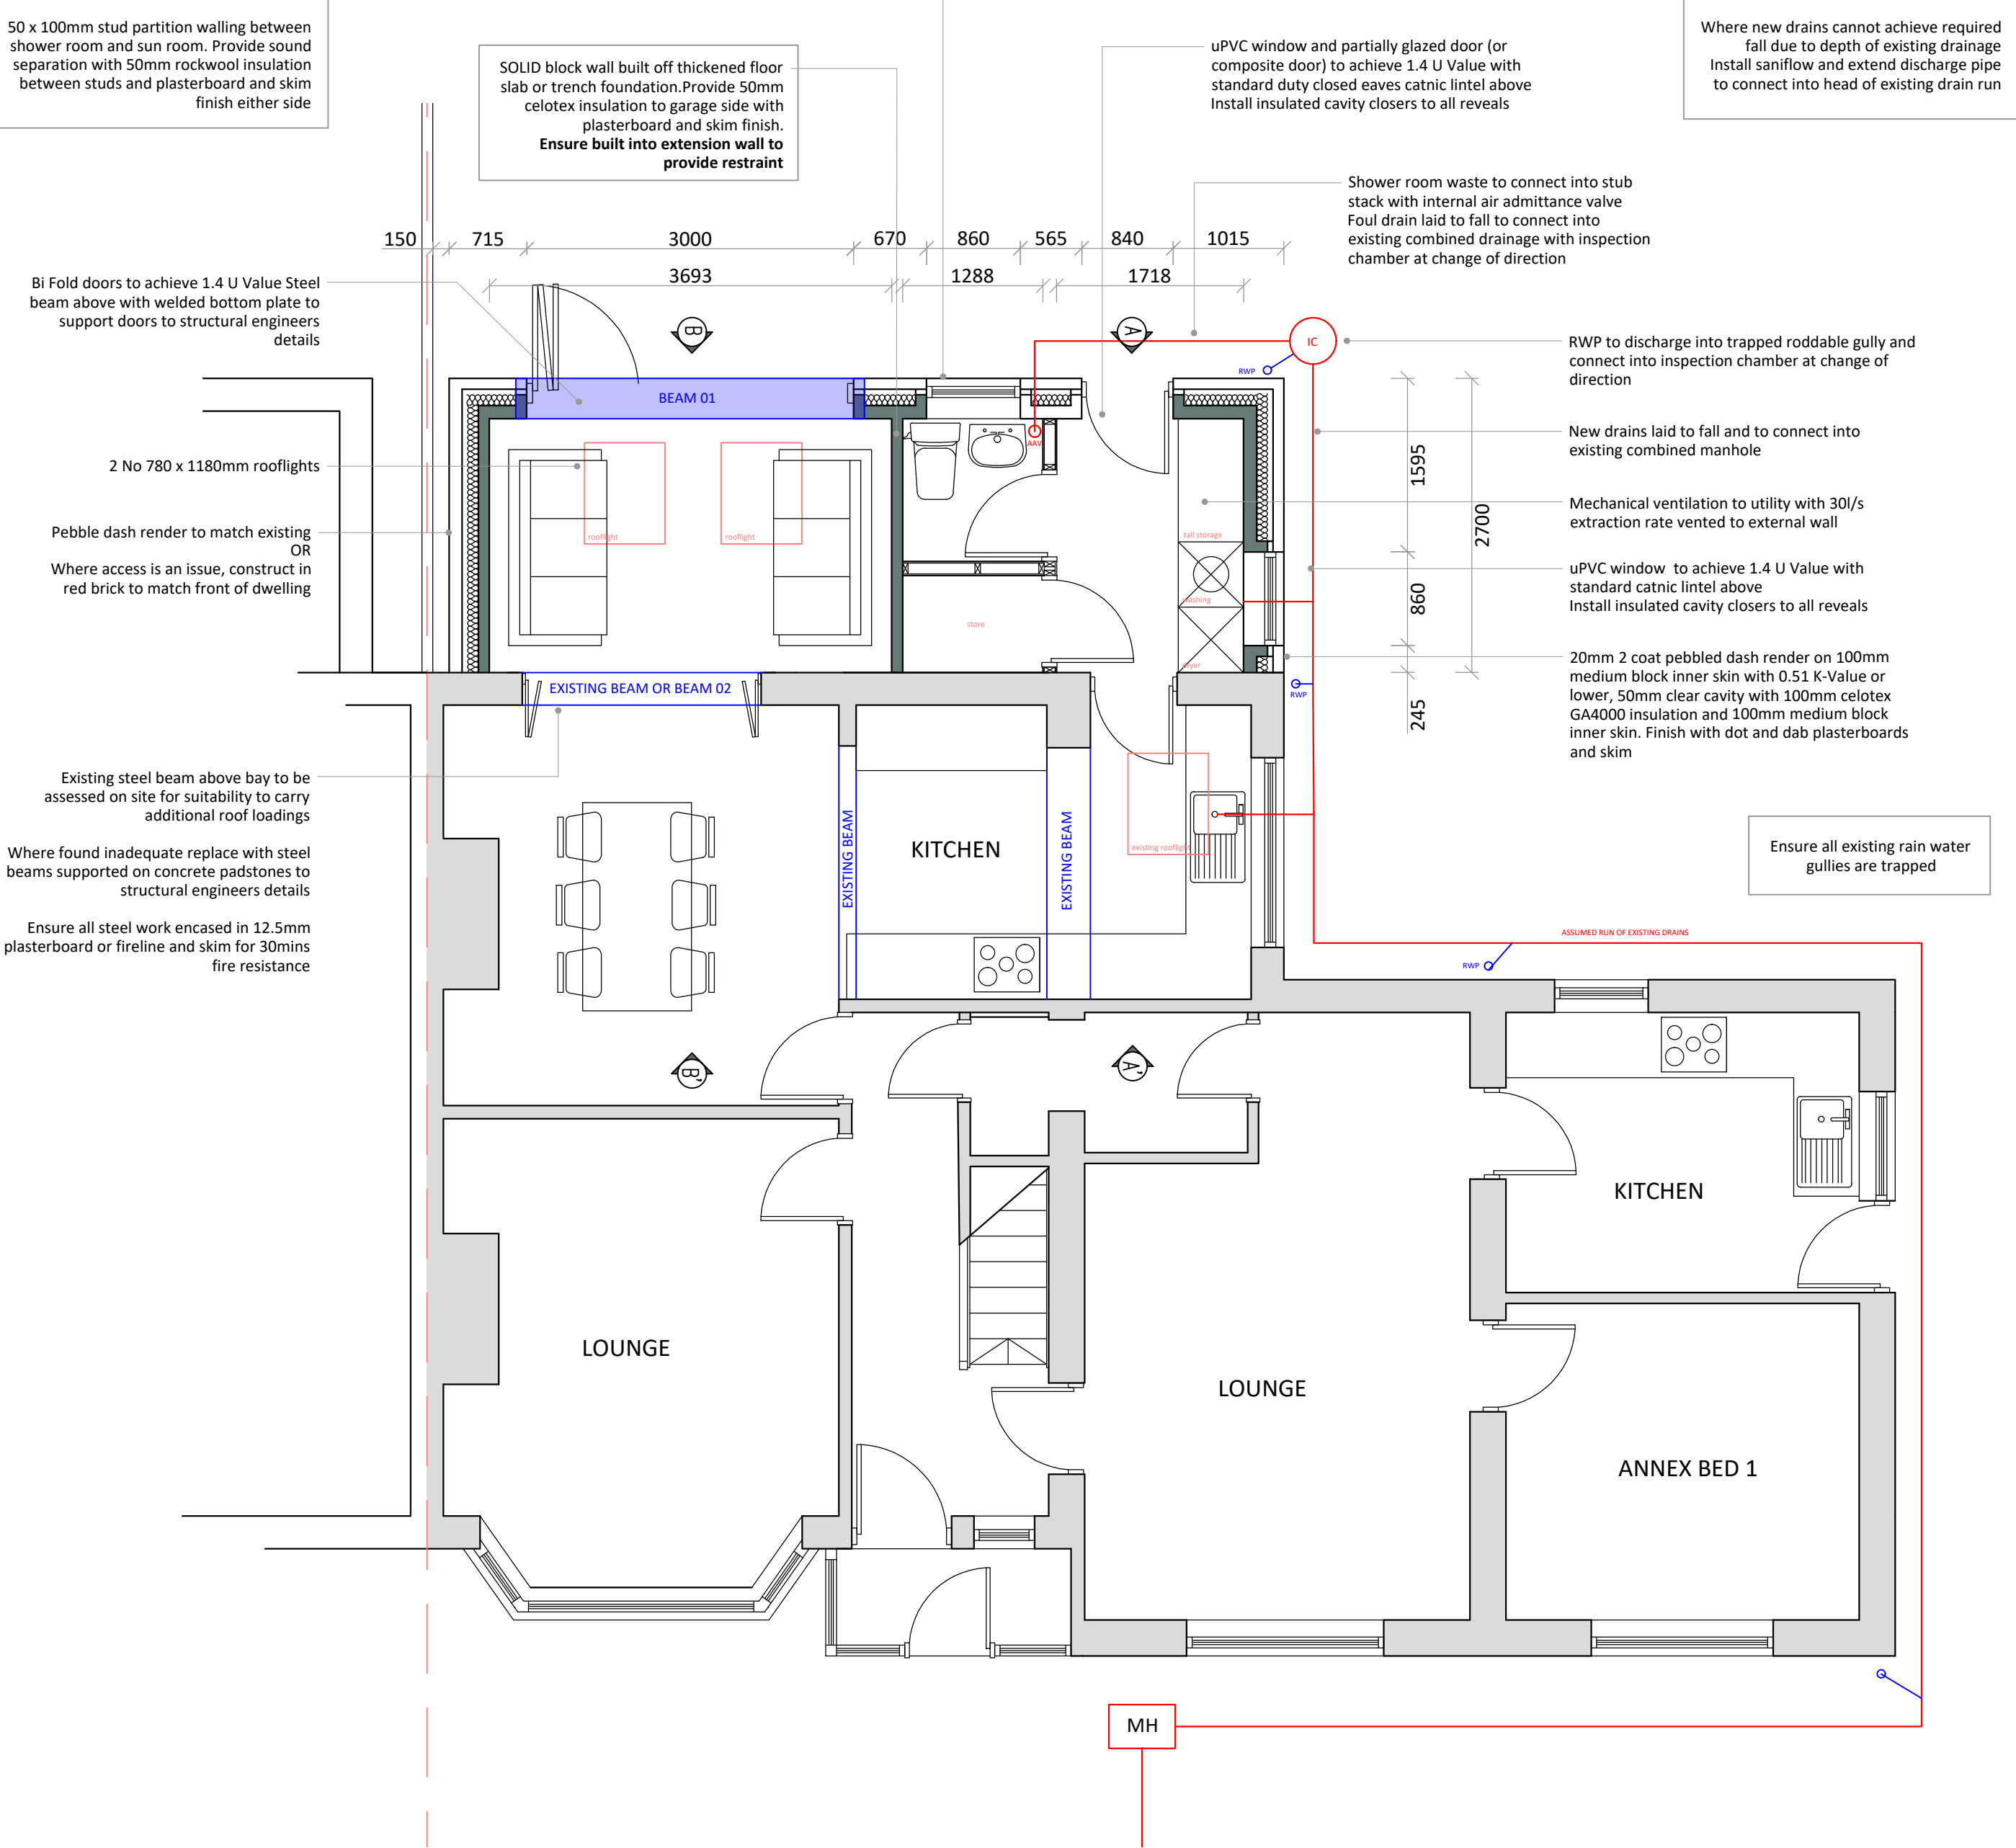

ROOF CONSTRUCTION PLAN

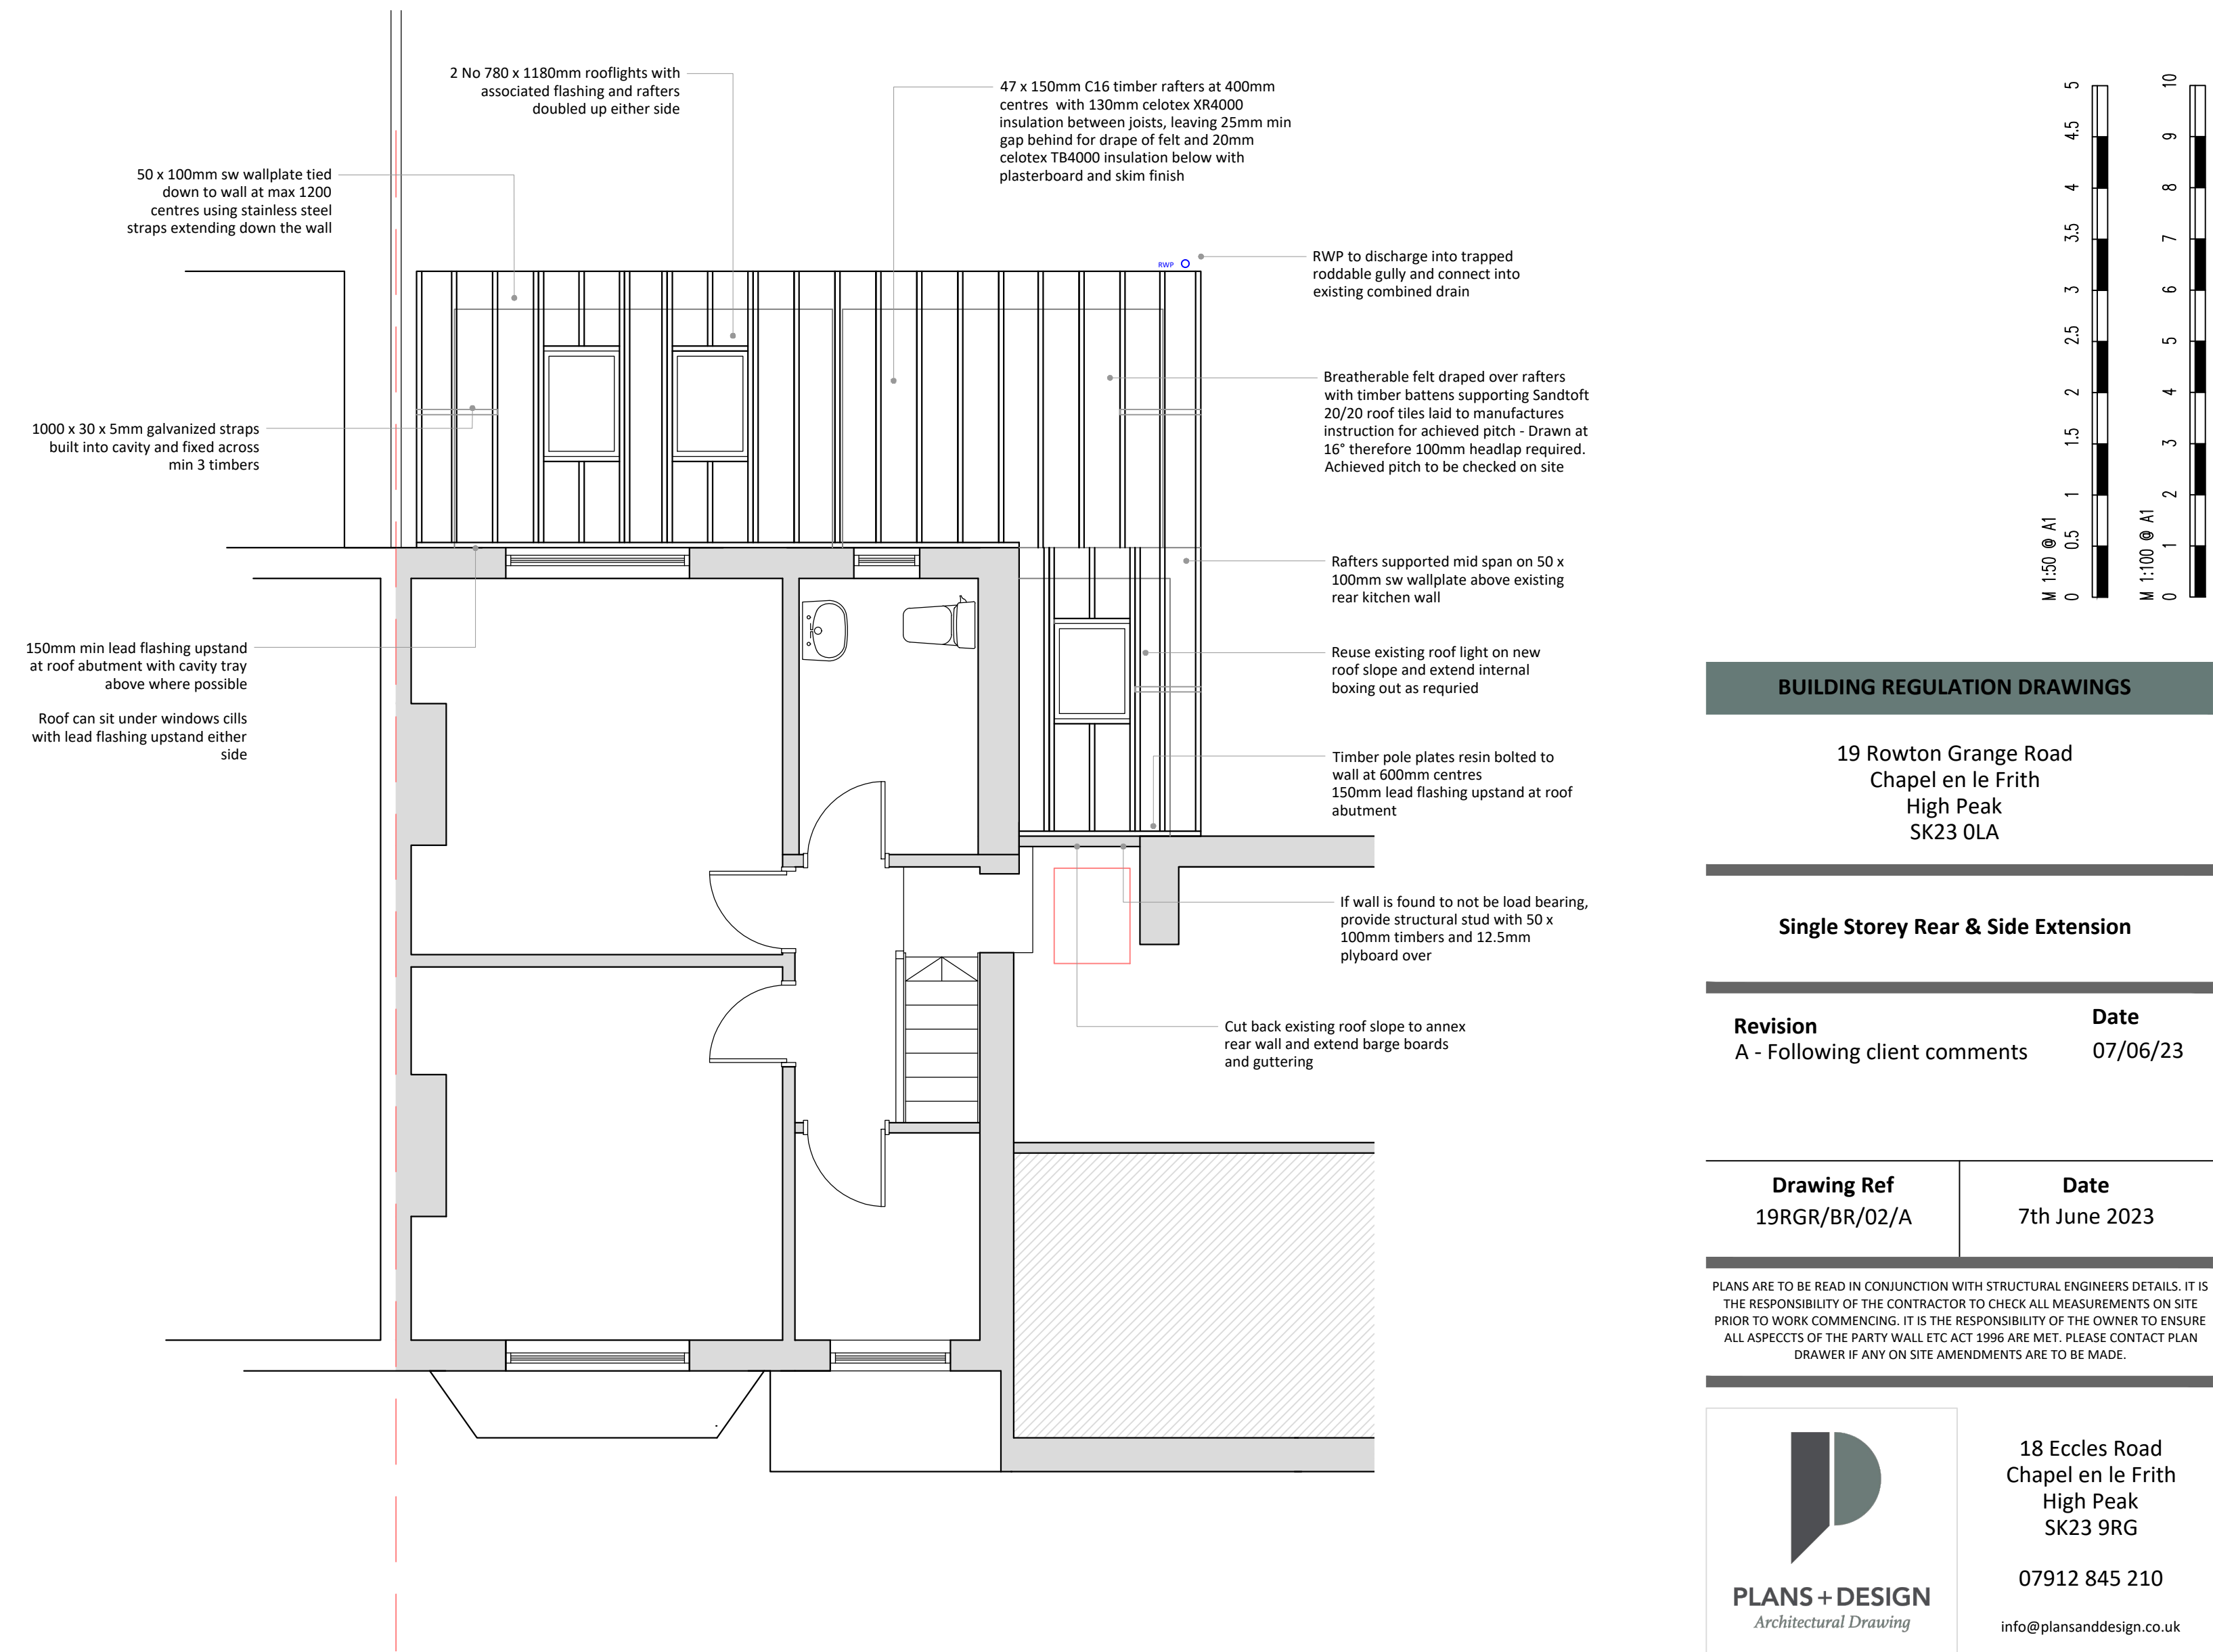

BUILDING REGULATION DRAWINGS

19 Rowton Grange Road
Chapel en le Frith
High Peak
SK23 0LA

Single Storey Rear & Side Extension

Revision	Date
A - Following client comments	07/06/23

Drawing Ref
19RGR/BR/02/A

Date
7th June 2023

PLANS + DESIGN
Architectural Drawing

18 Eccles Road
Chapel en le Frith
High Peak
SK23 9RG

07912 845 210
info@plansanddesign.co.uk

PLANS ARE TO BE READ IN CONJUNCTION WITH STRUCTURAL ENGINEERS DETAILS. IT IS THE RESPONSIBILITY OF THE CONTRACTOR TO CHECK ALL MEASUREMENTS ON SITE PRIOR TO WORK COMMENCING. IT IS THE RESPONSIBILITY OF THE OWNER TO ENSURE ALL ASPECTS OF THE PARTY WALL ETC ACT 1996 ARE MET. PLEASE CONTACT PLAN DRAWER IF ANY ON SITE AMENDMENTS ARE TO BE MADE.