



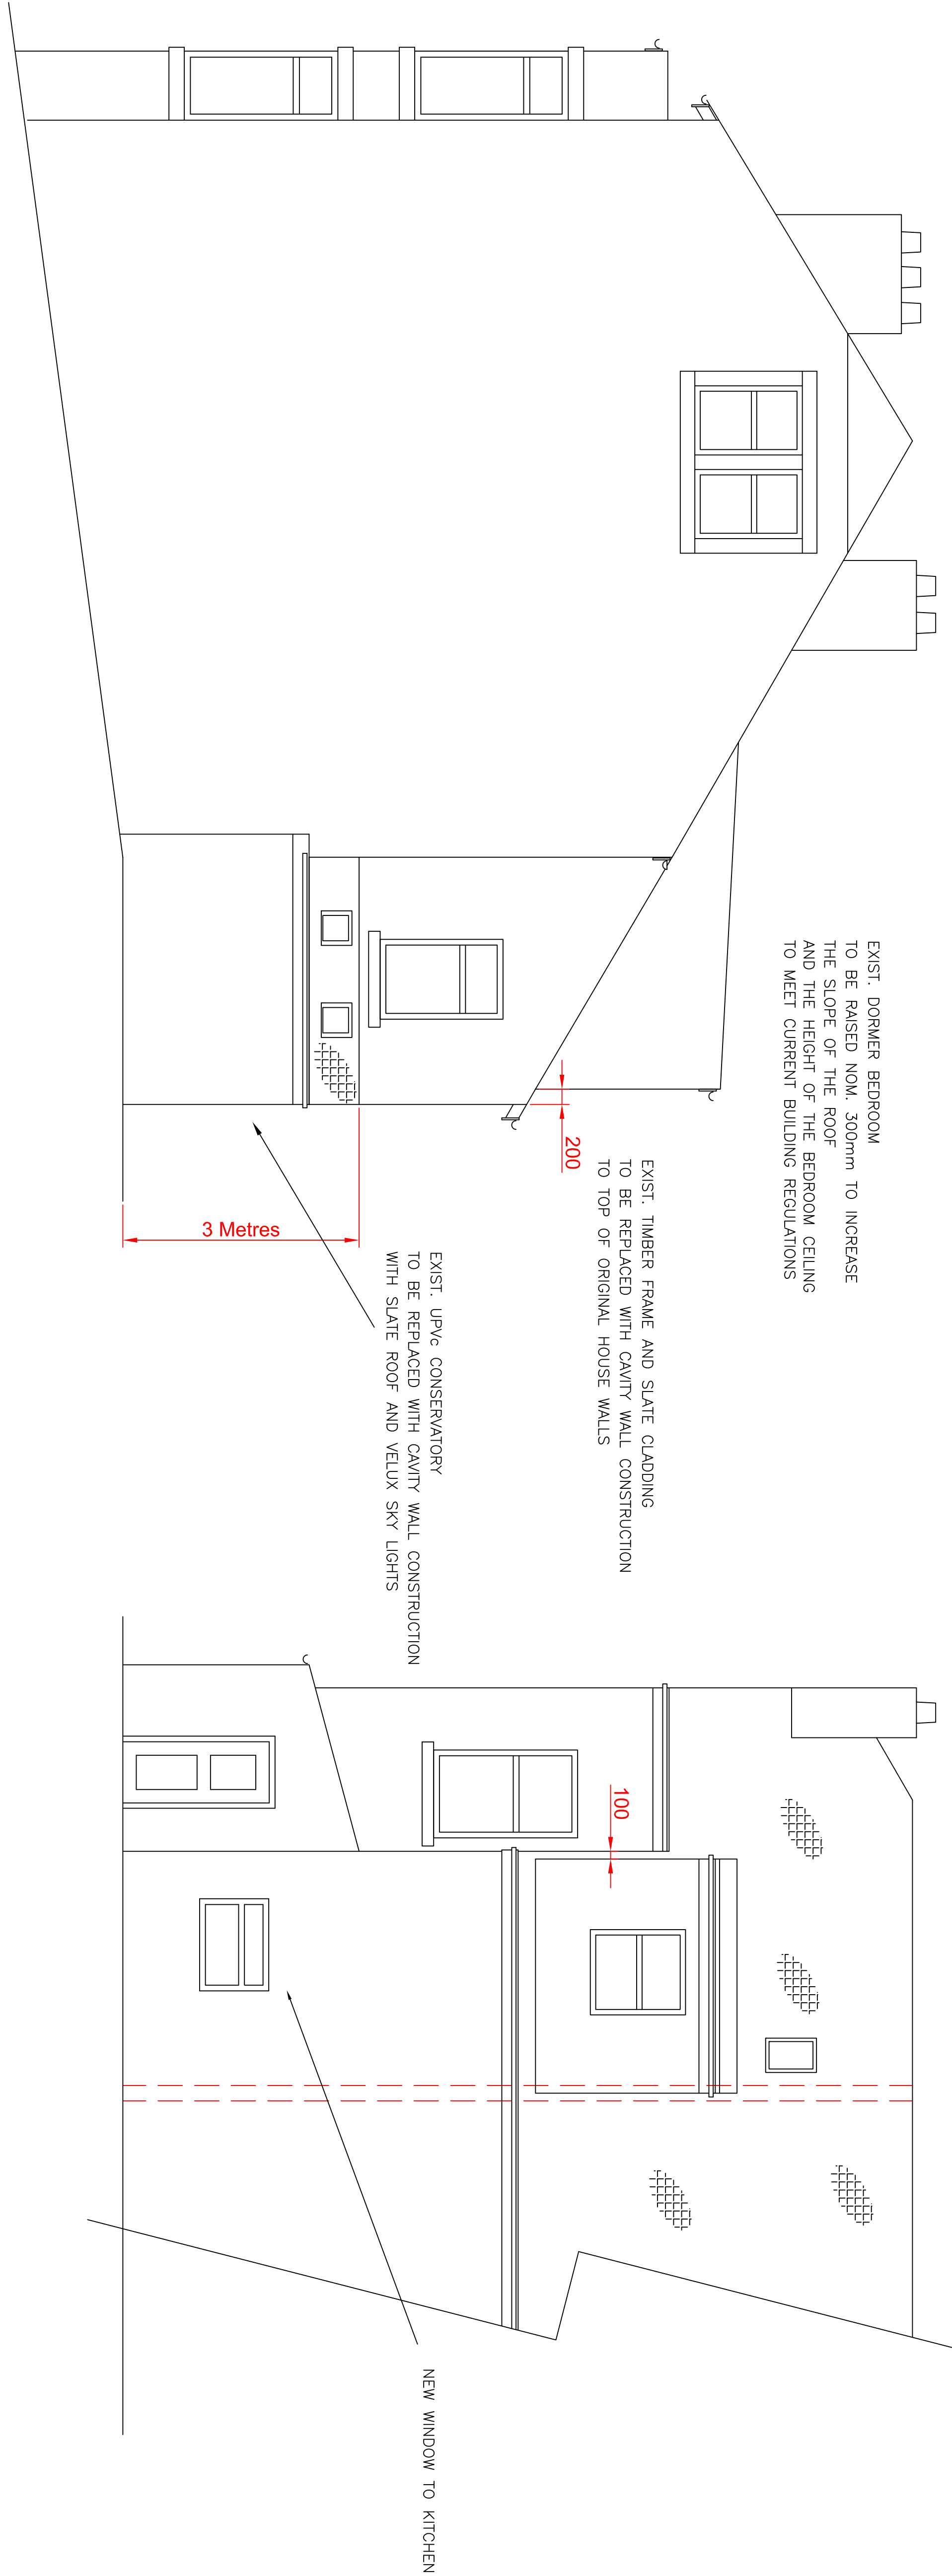

PROPOSED SOUTH ELEVATION (SIDE OF PROPERTY)

EAST PROPOSED ELEVATION (REAR OF PROPERTY)

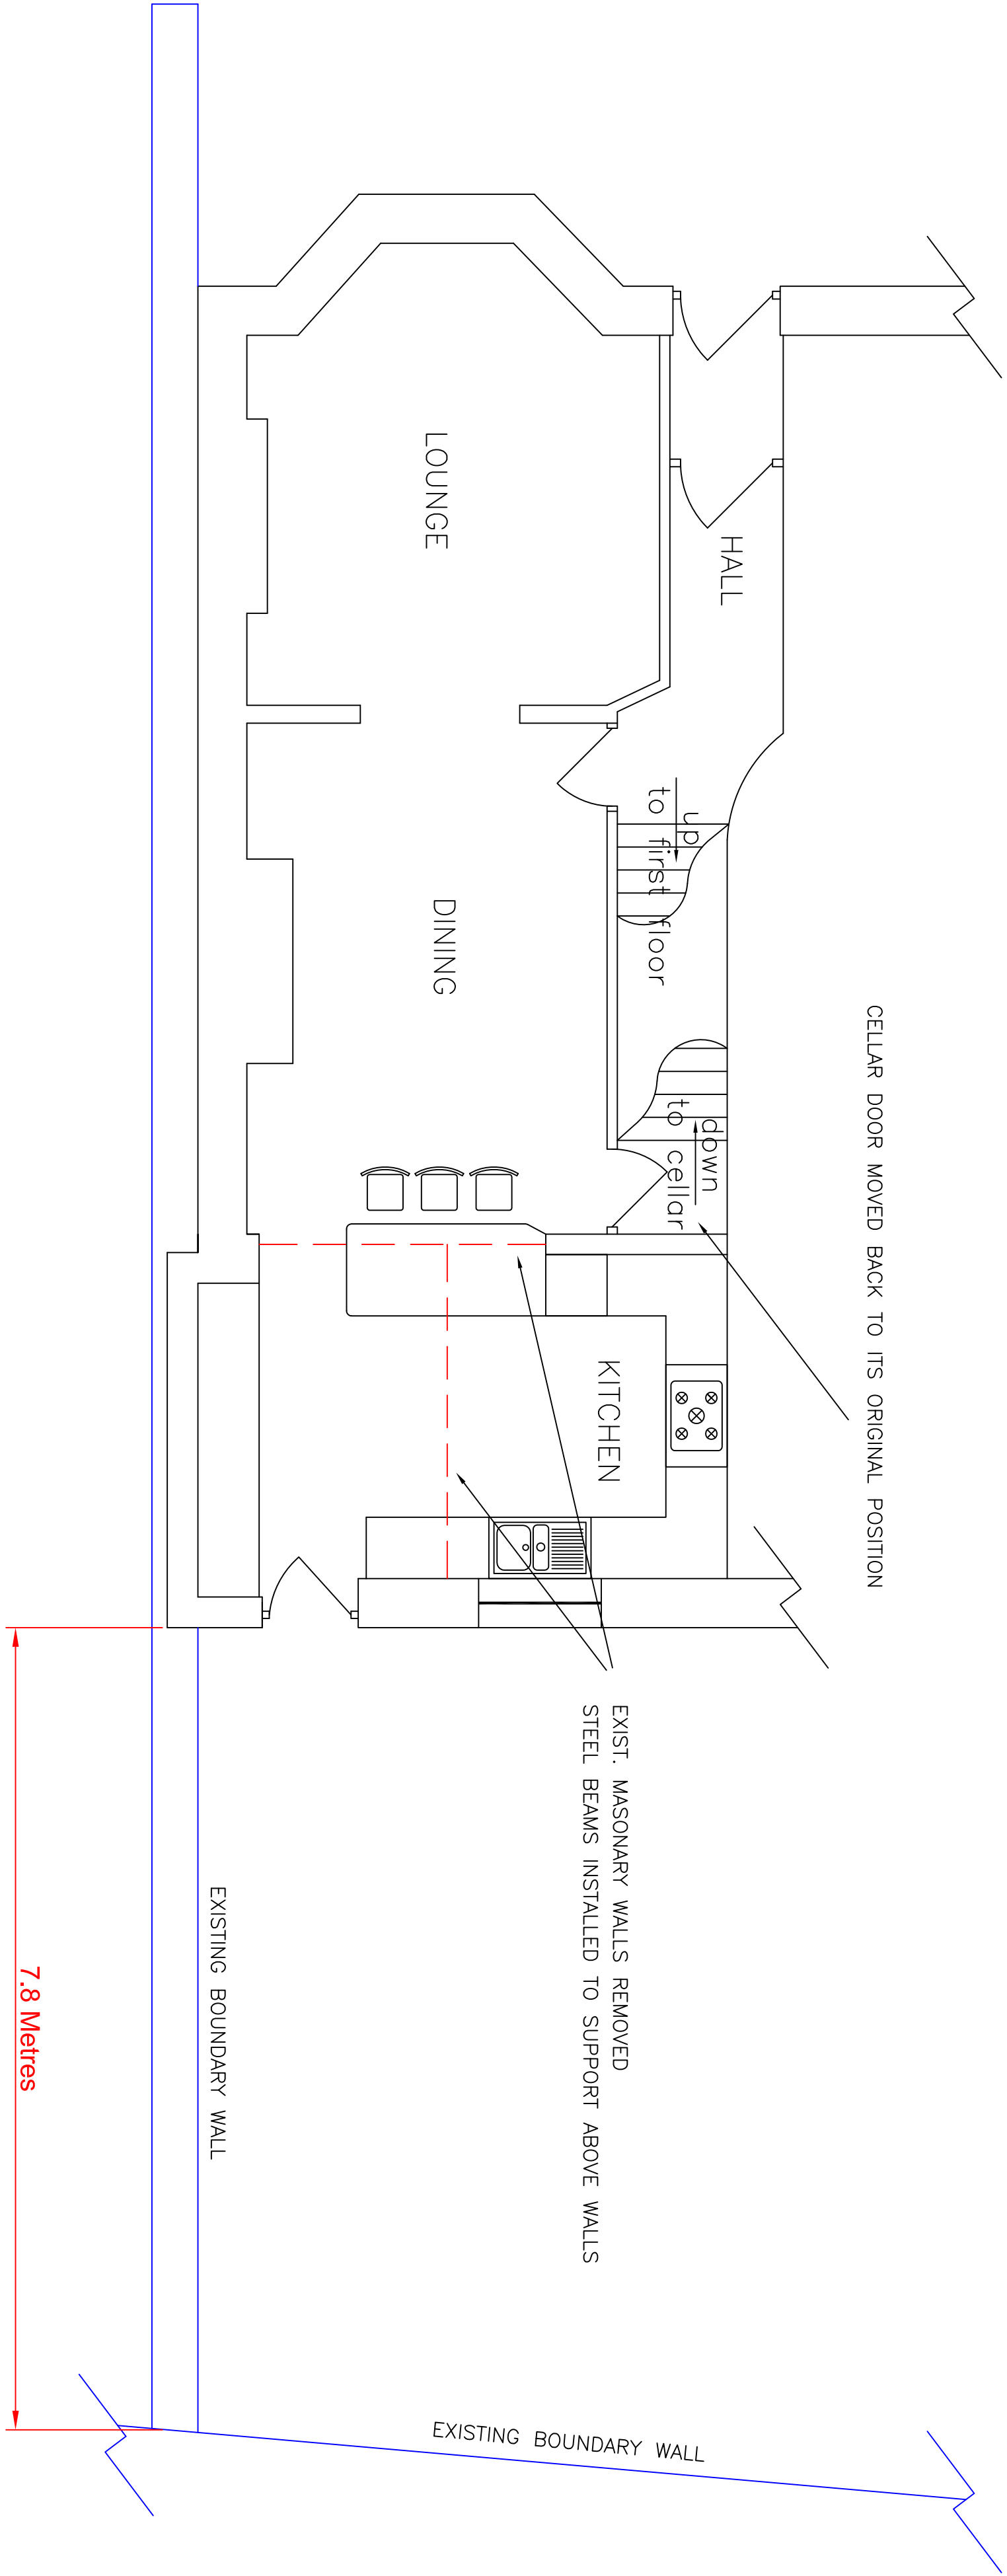

PROPOSED GROUND FLOOR PLAN