



DEMOLITION NOTE:
All elements indicated in red dash lines to be demolished and make good surrounding areas ready to receive new construction

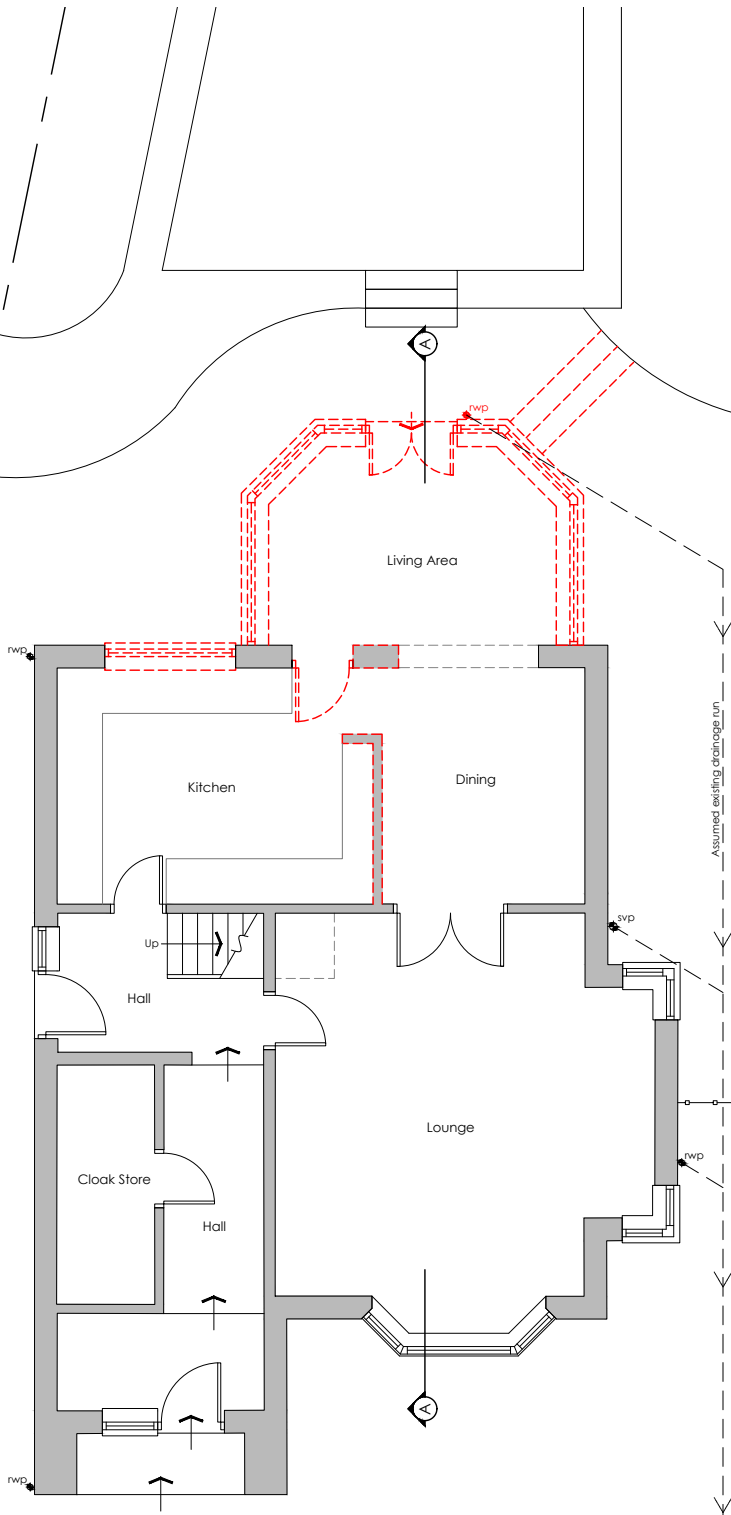

Ground Floor Plan

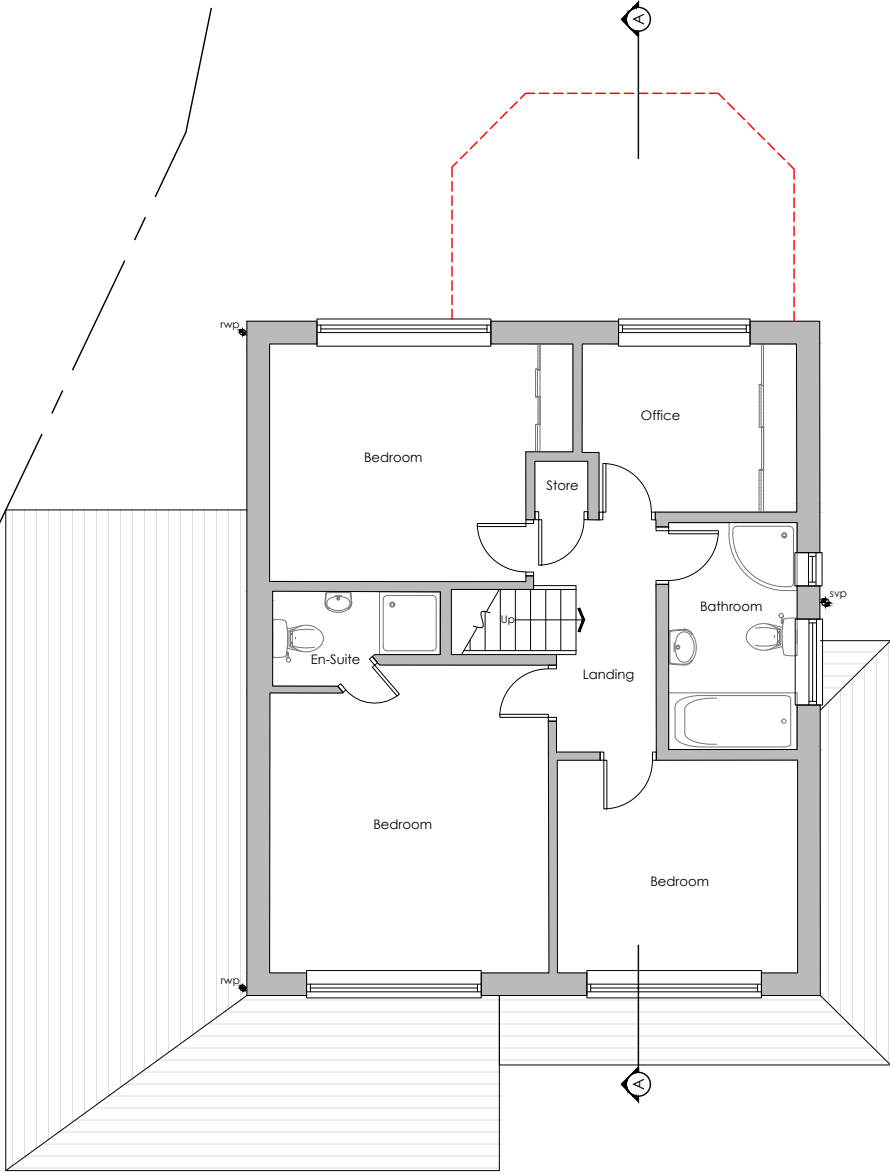

First Floor Plan