

S|C|P


APPENDIX C

S|C|P

APPENDIX D





VEHICLE TURNING

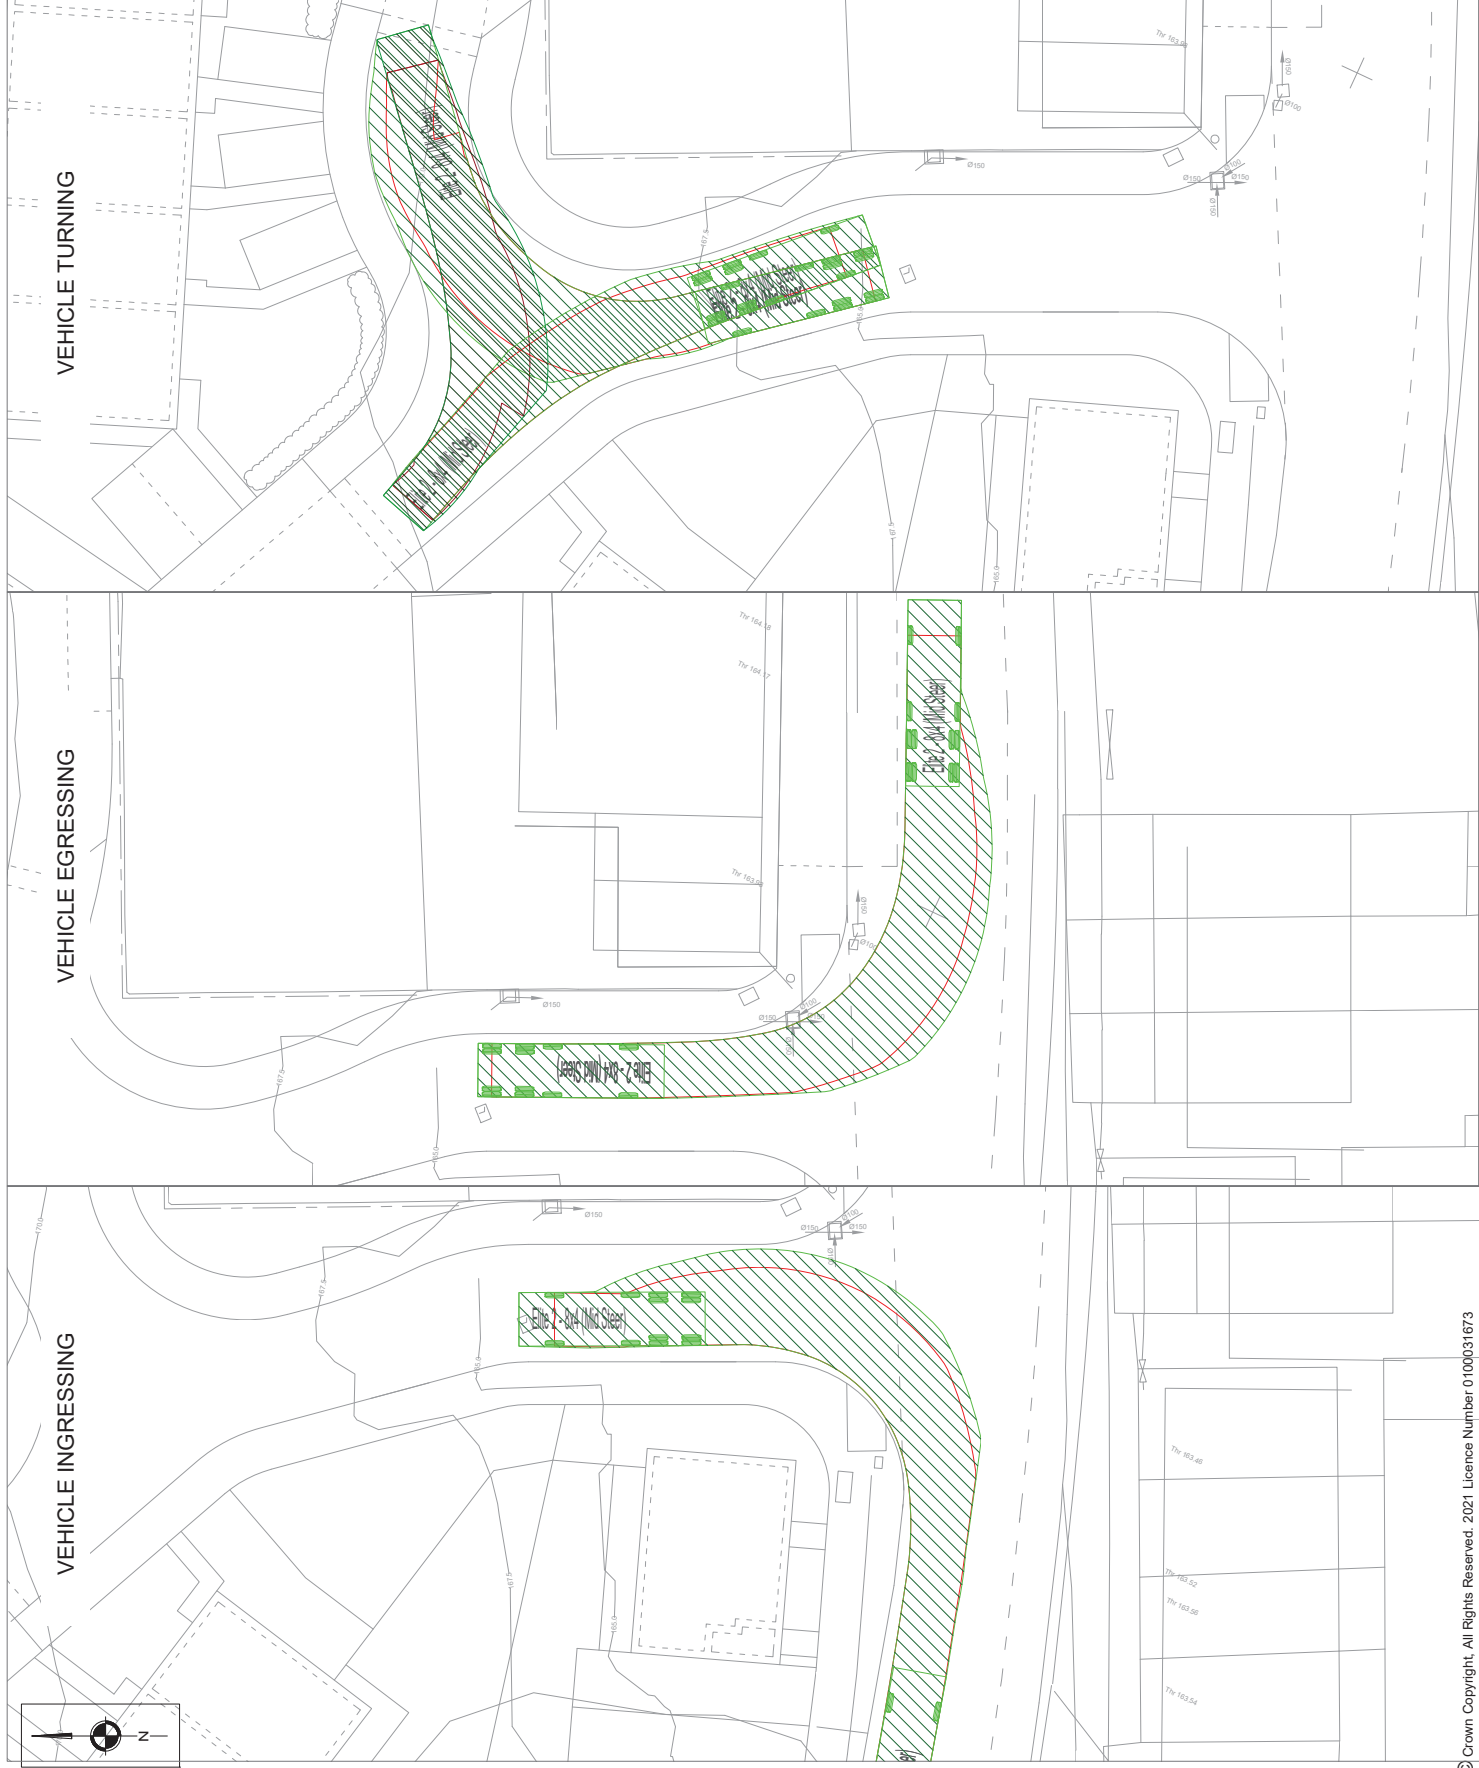

NOTES	
Elite 2 - 8x4 (Mid Steer) Overall Width Overall Length Min. Break Ground Clearance Load Capacity Load to lock time Wall to Wall Turning Radius	
8.745m 2.500m 2.500m 0.383m 4.500m 2.500m 11.500m	

S|C|P



APPENDIX E

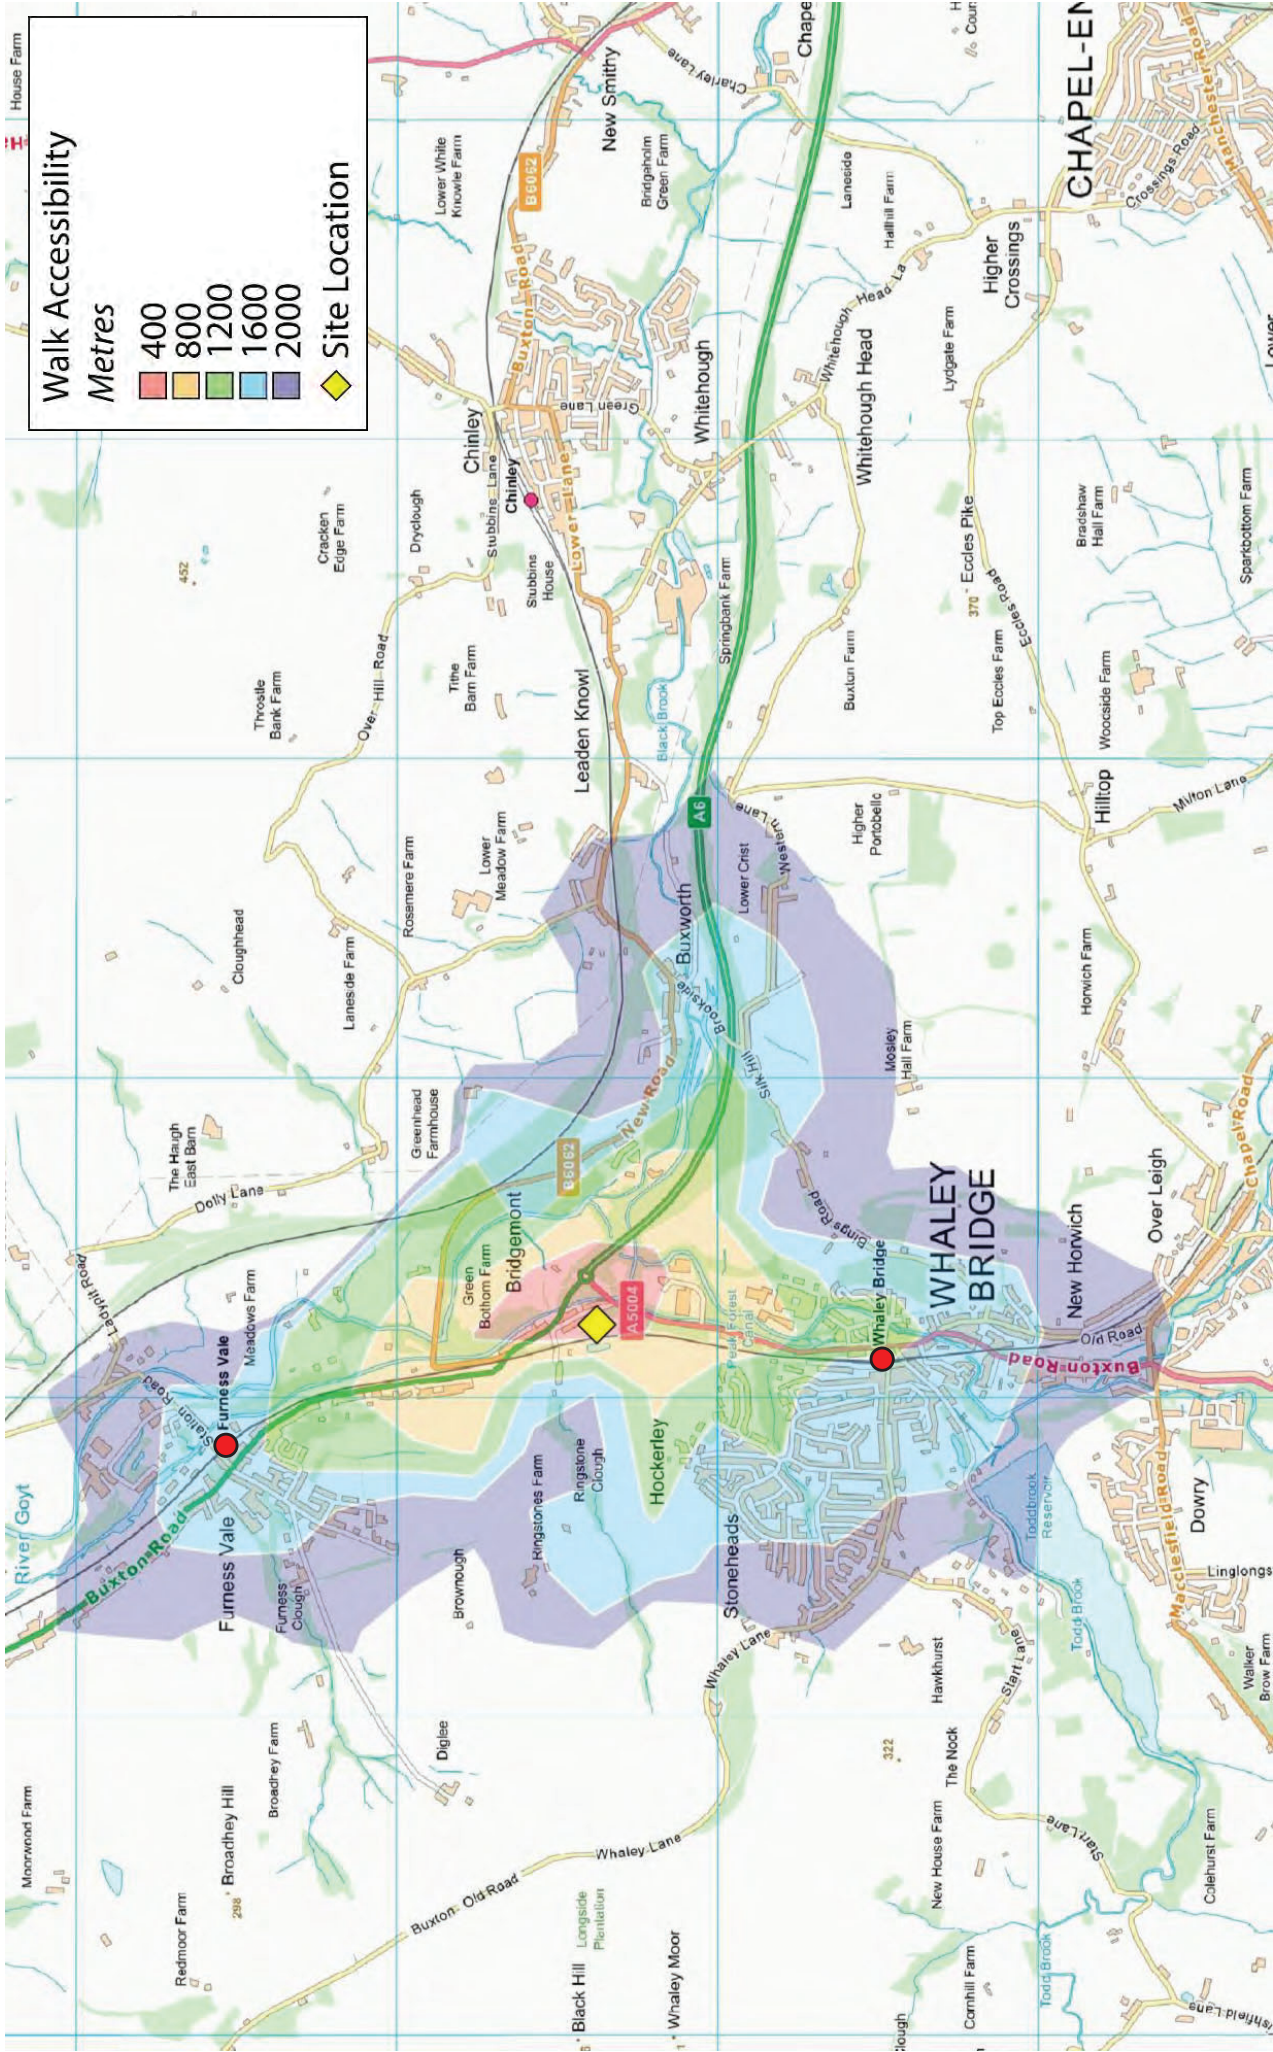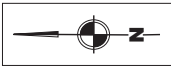

Scale	NTS	By	LB	Rev	Description	Date By	Drawing No.
Date	07.07.20	Checked	PT	-	-	-	-
Approved/Unapproved	-	Status	PLANNING	-	-	-	-

S|C|P

APPENDIX F

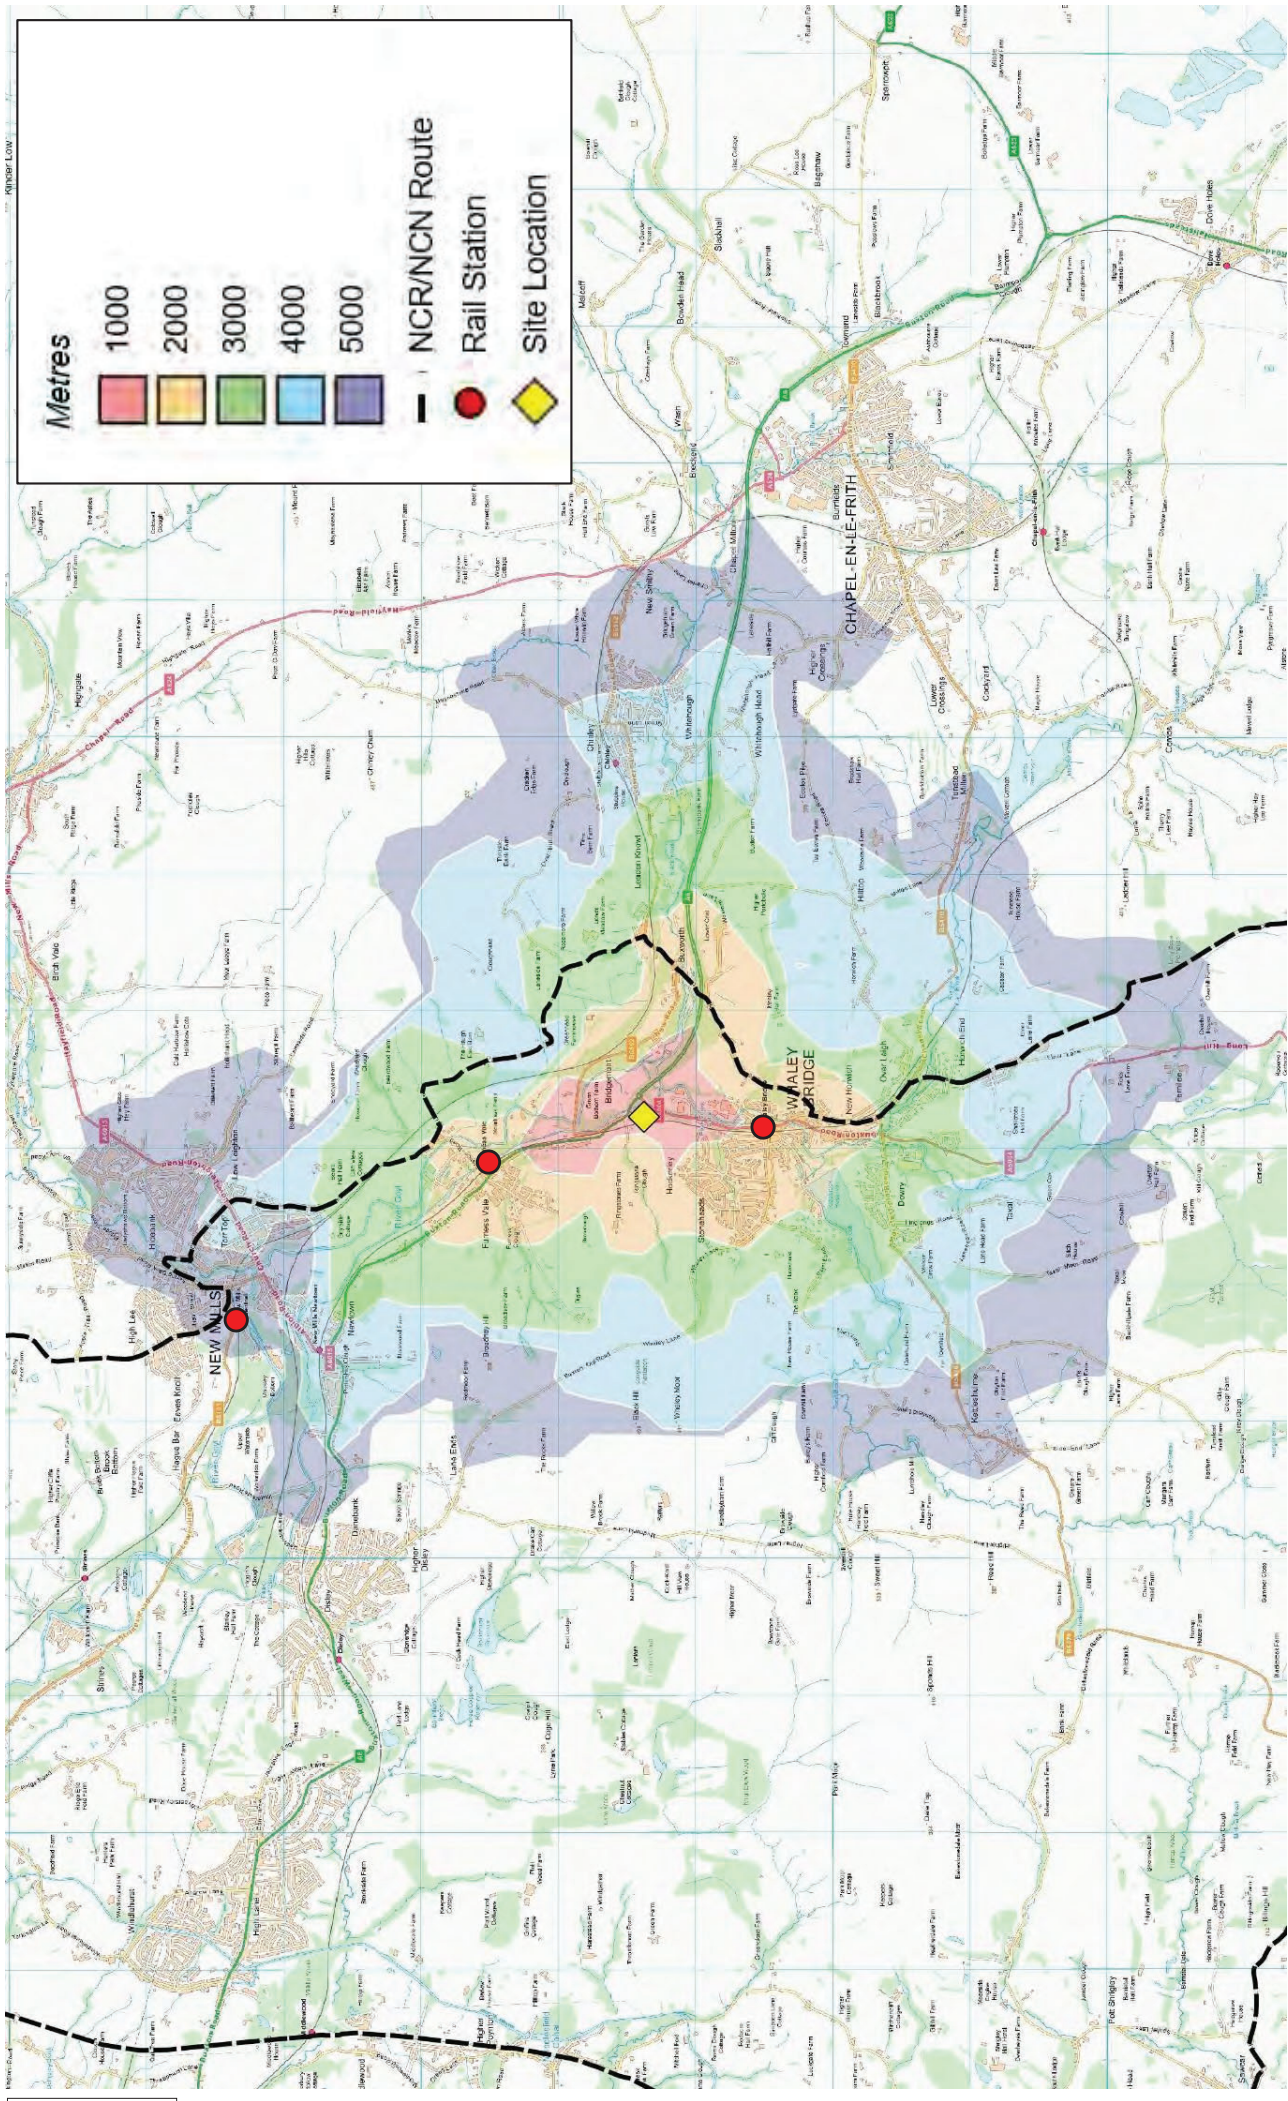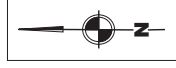

Project Title
200341 Bridgement,
Whaley Bridge

Drawing Title
5km Cycle Isochrone

Scale	NTS	By	LB	Rev	Description	Date By	Drawing No.
Date	07.07.20	Checked	PT	-	-	-	-
Approved/Unapproved	-	Status	PLANNING	-	-	-	-

S|C|P

APPENDIX G

