


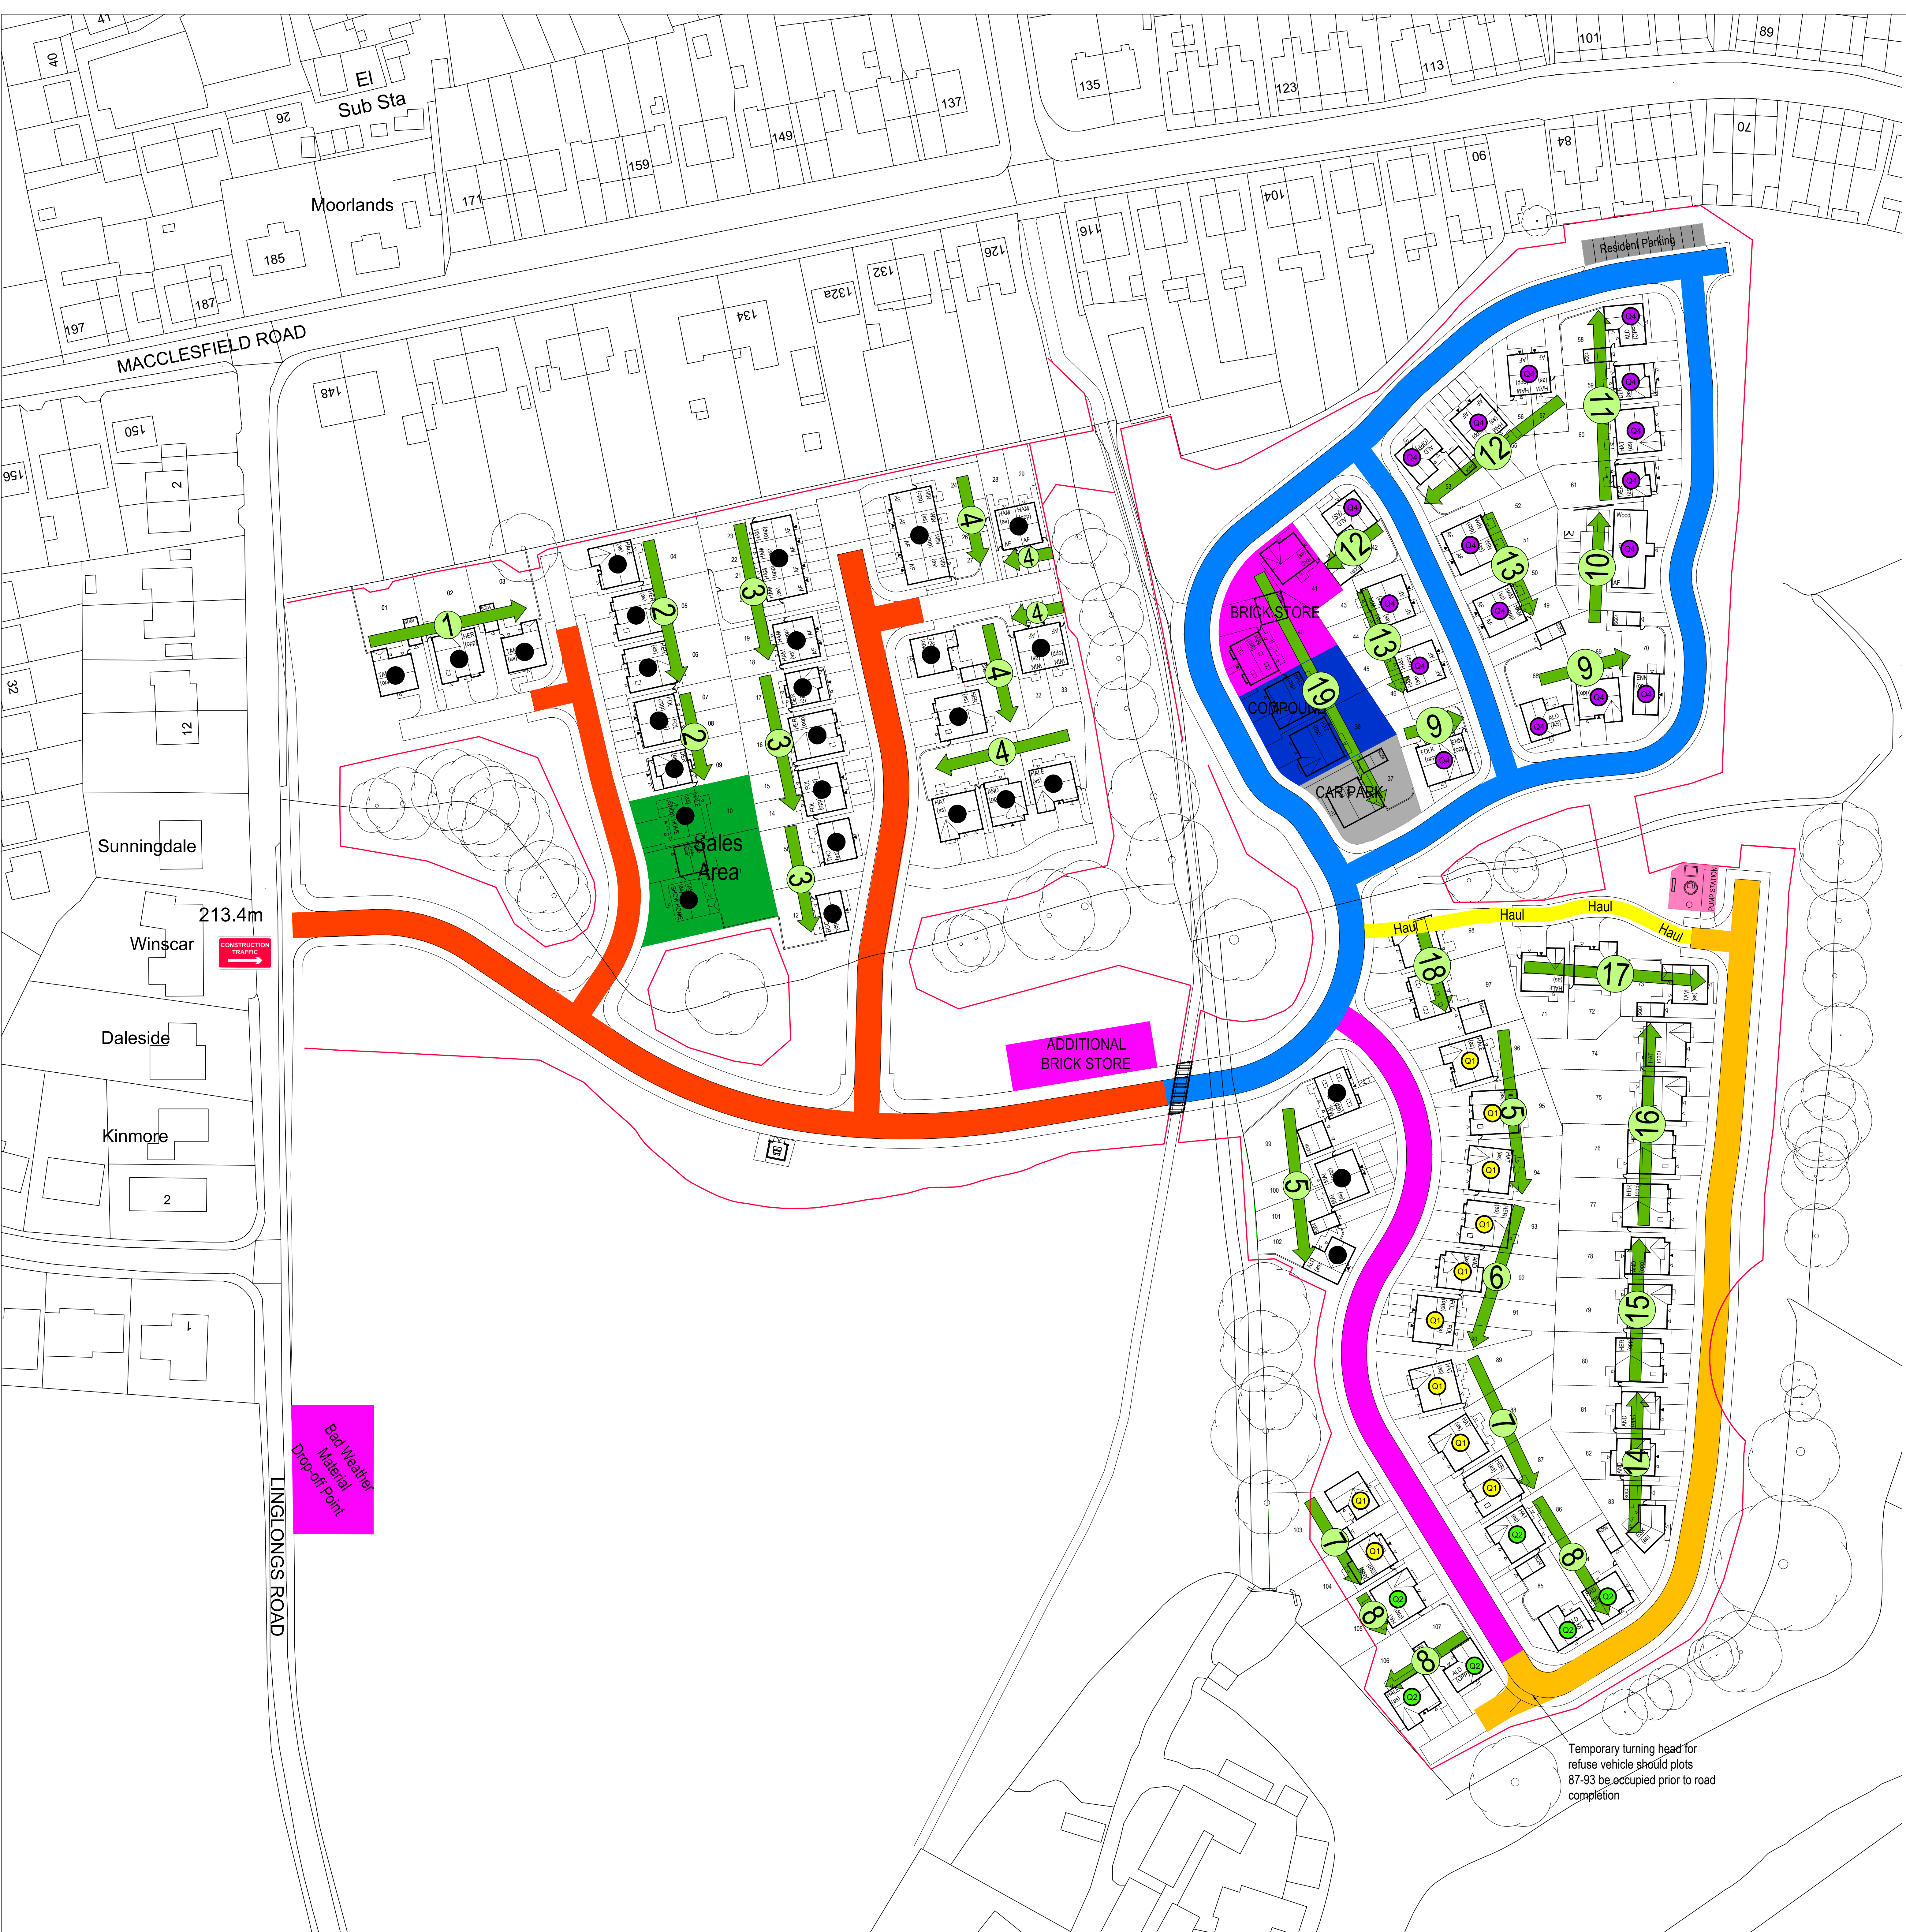

SITE EXECUTION KEY

- Phase 1 Road Release
- Phase 2 Road Release
- Phase 3 Road Release
- Phase 4 Road Release
- Compound
- Contractor Parking
- Brick Store
- Sales Area
- Resident Parking
- Build Route
- Traffic Route
- Temporary Haul Road
- Construction Access
- Build Forecast
- Q1 Build Forecast
- Q2 Build Forecast
- Q3 Build Forecast
- Q4 Build Forecast
- Completed Plot
- Footpath Crossing
- Proposed New Foul Pump Station

WARNING TO HOUSE-PURCHASERS
Property Misdescription Act 1991
Buyers are warned that this is a working drawing and is not intended to be treated as descriptive material describing, in relation to any particular property or development, any of the specified matters prescribed by any Order made under the above Act. The contents of this drawing may be subject to change at any time and alterations and variations may occur during the progress of the works without revision of the drawing. Consequently the layout, form, content and dimensions of the finished construction may differ materially from those shown. Nor do the contents of this drawing constitute a contract, part of any contract or warranty.

H	Build route & FY24 build forecast updated.	21.06.23	CD
G	Build route updated.	20.01.23	SPG
F	Compound locations updated. Build forecast and build route revised. Phasing added to remainder of roads. Haul roads added. Colour scheme updated.	19.01.23	SPG
E	Title block amended.	03.10.22	AA
D	Build route and FY23 build forecast added. Waste station and silo's relocated.	15.12.21	FB
C	Westfield & Barratt compound and parking revised; Silo and waste relocated;	03.11.21	CD
B	Additional site parking added; Note to double stack compounds added	22.09.21	CD
A	FY22 Dates added.	29.07.21	CD/RB
REV	DESCRIPTION	DATE	DRAWN


BARRATT HOMES
MANCHESTER
Barratt Homes Manchester
(A division of BDW Trading Ltd)
4 Brindley Road
City Park
Manchester
M16 9HG
Tel: 0161 872 0161
Fax: 0161 855 2828

Job	Linglongs Road Whaley Bridge		
Title	Site Execution Plan		
Technical Director			
Construction Director			
Commercial Director			
Finance Director			
Sales Director			
SHE Manager			
Managing Director			
Design By CD/RB	Date 05.05.17	Drawing Number 466/ED/76	Rev H
C.A.D By CD/RB	Scale @ A0 1:500		