


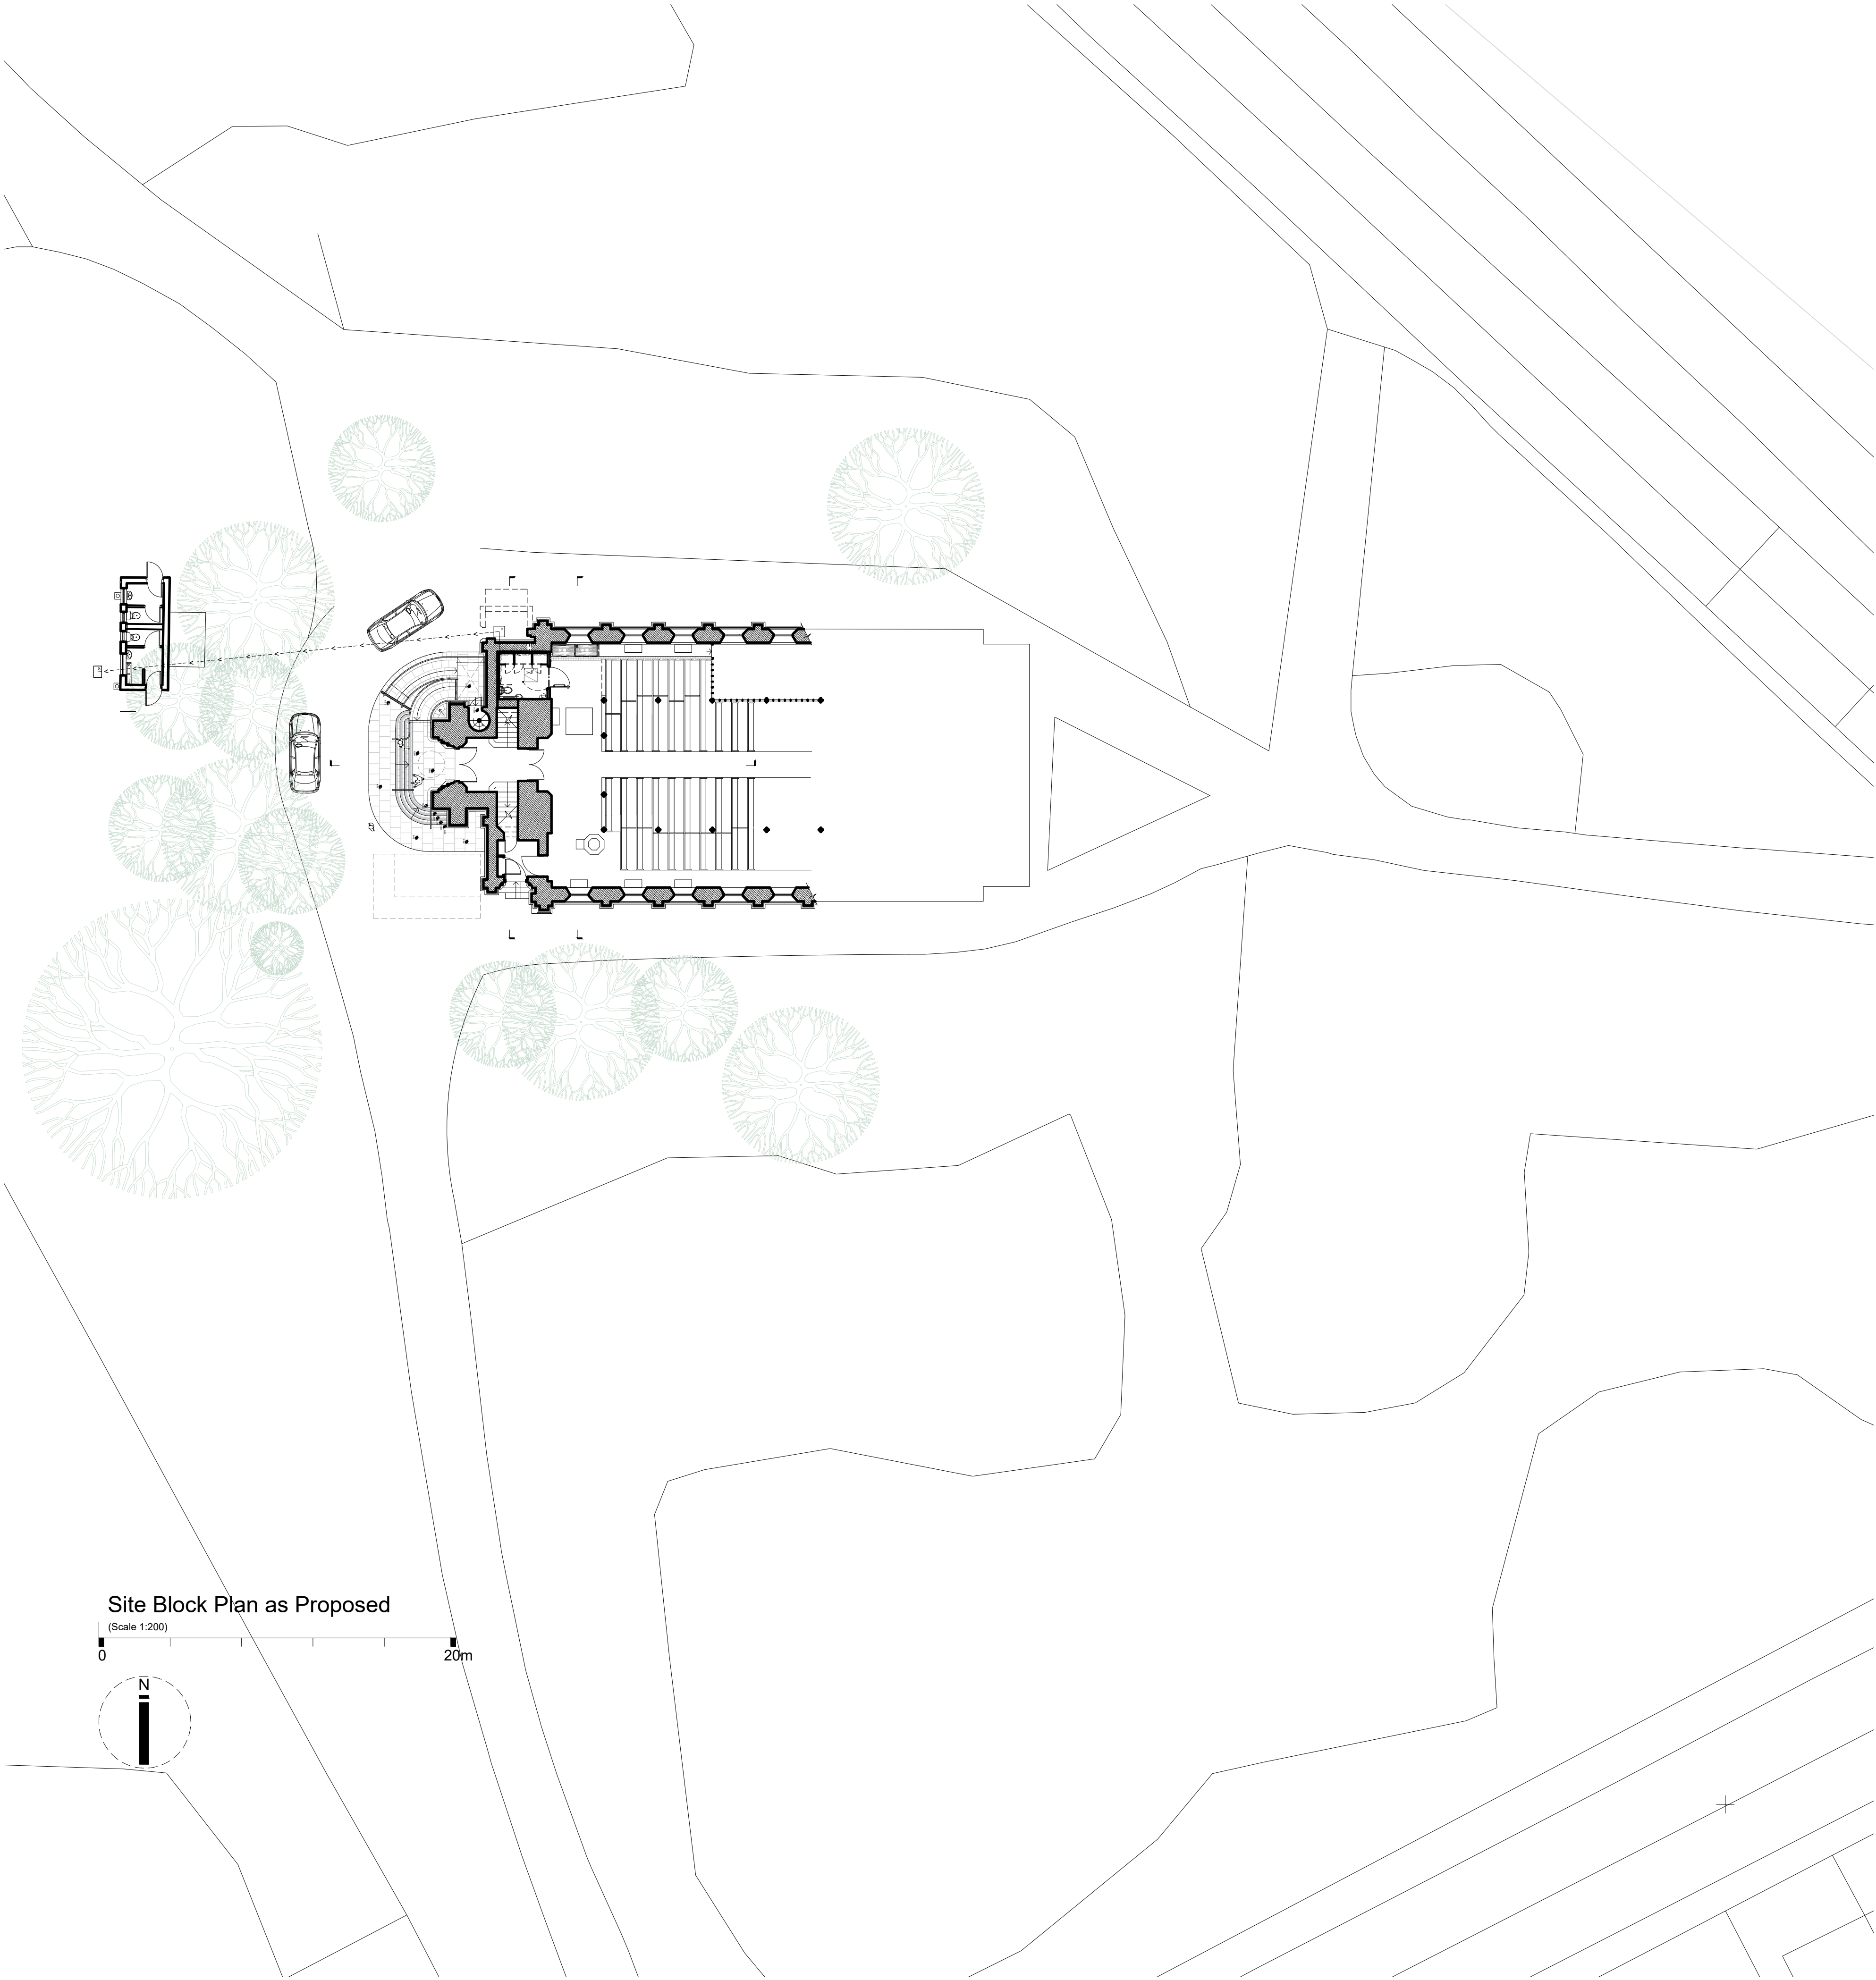


© Copyright Tom Crooks Architecture Ltd. 2019

Building contractors are advised to clarify dimensions with the architect when setting out on site.

No structural information is to be taken from these drawings - refer to Structural Engineer's drawings.

Rev:	Description:	Date:
A	Revised for Planning	Feb 2023
B	Revised for Planning	Jul 2023

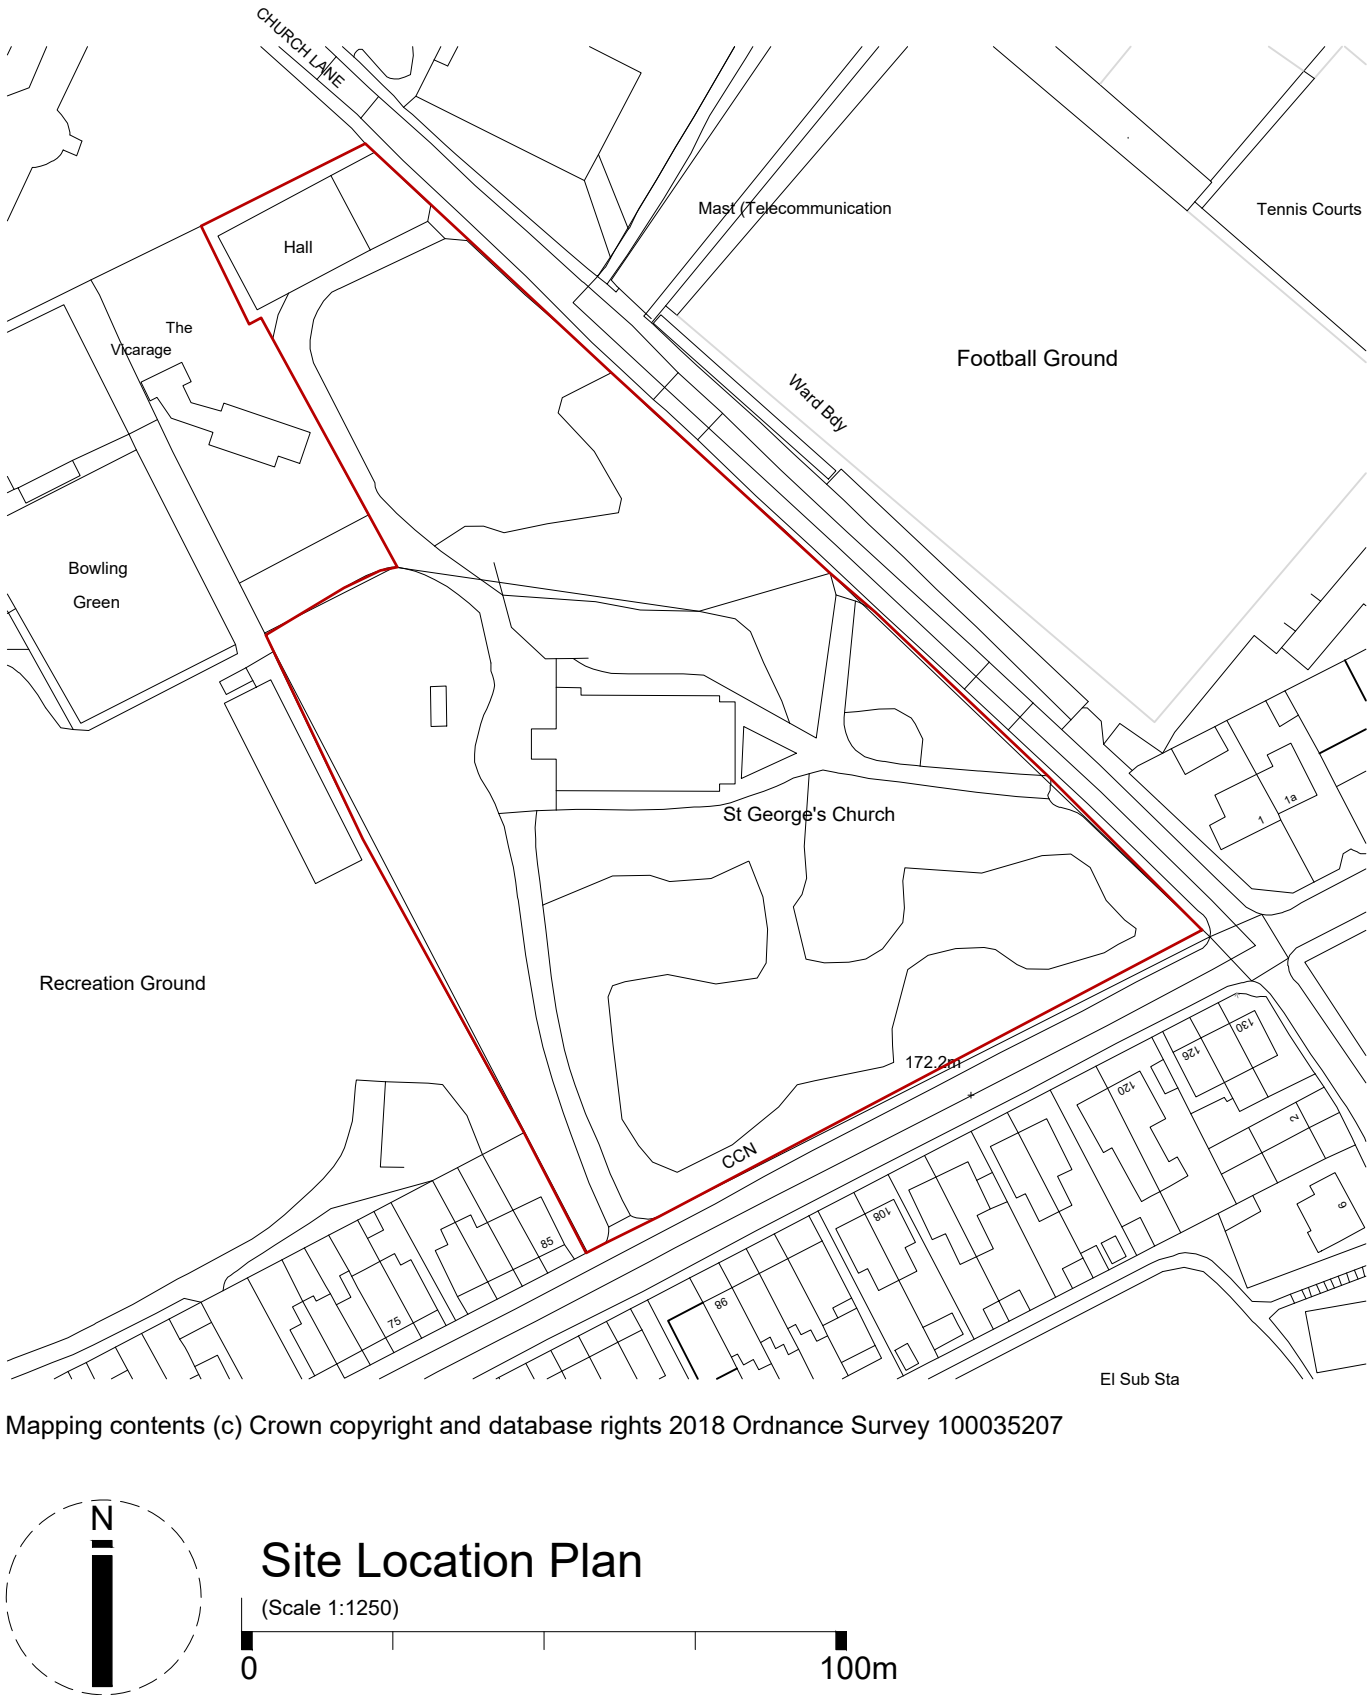

Mapping contents (c) Crown copyright and database rights 2018 Ordnance Survey 100035207

PLANNING DRAWING

TCA Tom Crooks Architecture Ltd
The Dovecote, Hathersage Hall
Business Centre, Main Road
Hathersage, Hope Valley, S32 1BB

T: 01433 440 466 E: info@tomcrooksarchitecture.co.uk

Client:
PCC of St. George's Church, New Mills

Job Title:
Proposed Disabled Access & W/c Facilities
at St. George's Church, New Mills

Drawing Title:
Site Block & Site Location Plans as
Proposed

Scale:	Drawn By:	Date:
1:200 & 1:1250 @ A1	TJC	Jan 2019

Job No:	Drawing No:	Revision No:
NMSG02	L/01	B