


Rev:	Description:	Date:
A	Revised for Planning	Feb 2023
B	Revised for Planning	Jul 2023

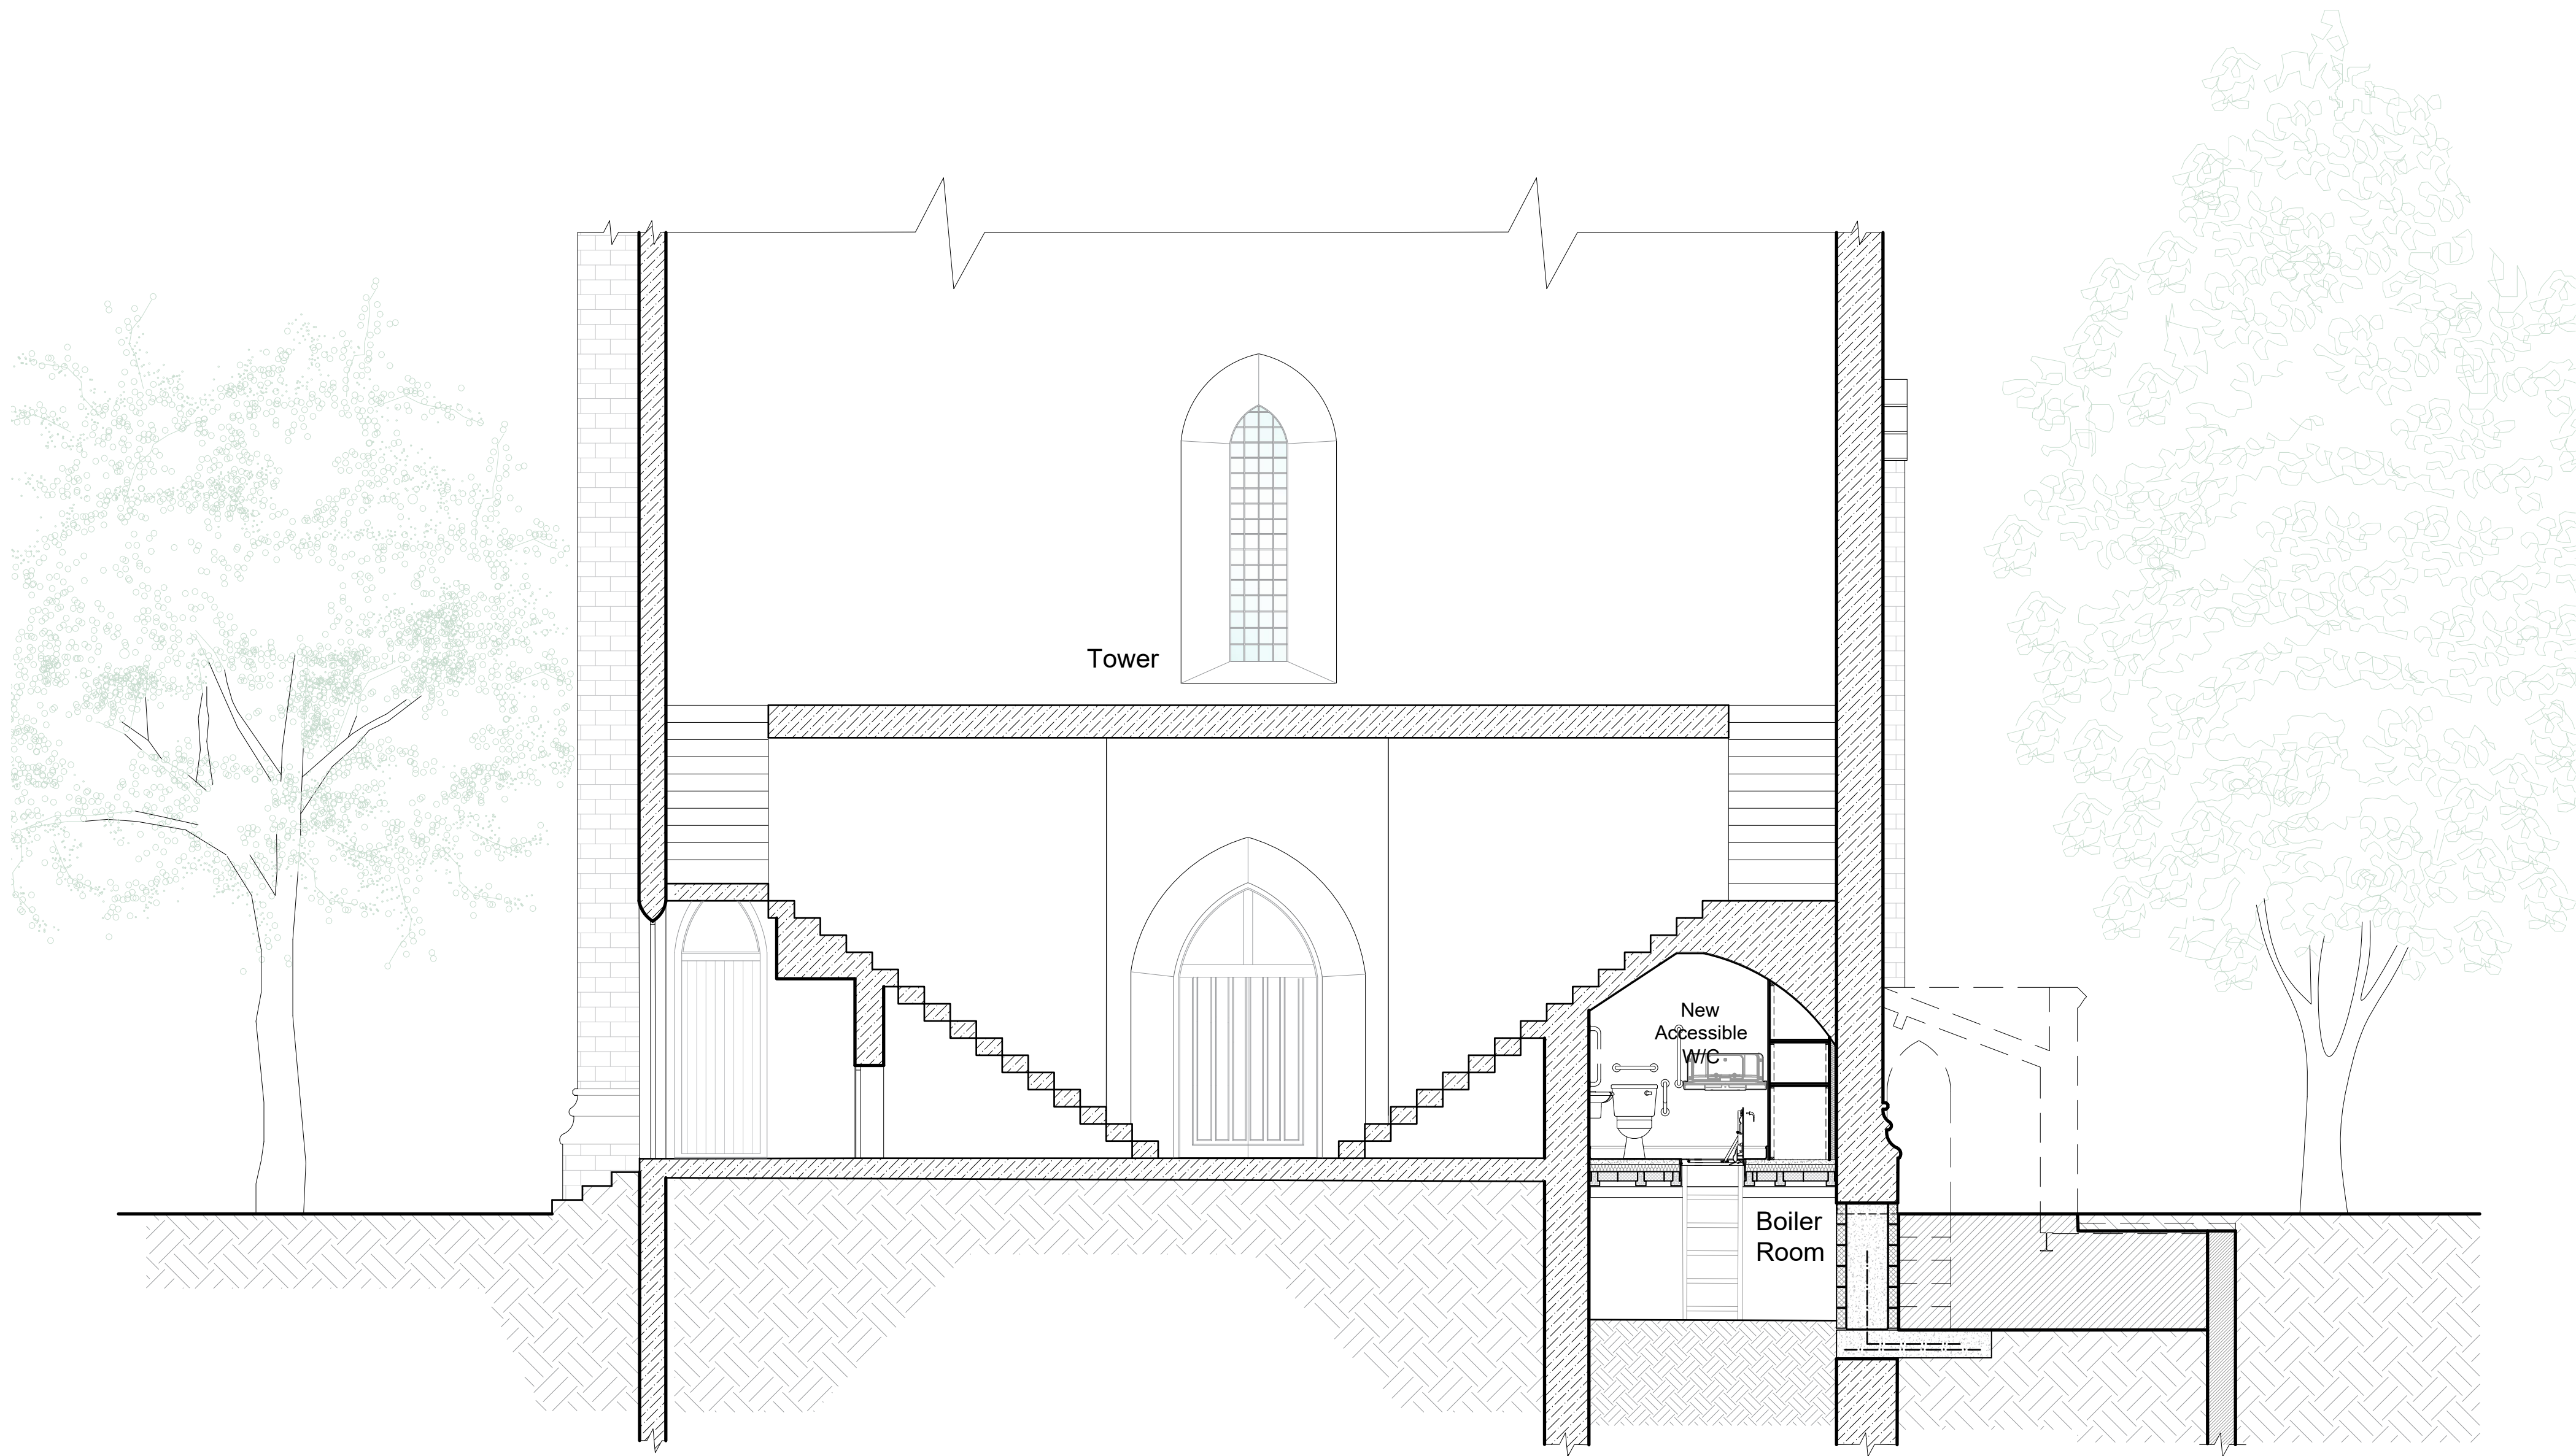

PLANNING DRAWING

TCA Tom Crooks Architecture Ltd
The Dovecote, Hathersage Hall
Business Centre, Main Road
Hathersage, Hope Valley, S32 1BB

T: 01433 440 466 E: info@tomcrooksarchitecture.co.uk

Client:
PCC of St. George's Church, New Mills

Job Title:
Proposed Disabled Access & W/c Facilities
at St. George's Church, New Mills

Drawing Title:
Section C-C as Proposed

Scale: 1:50 @ A1 Drawn By: MLH Date: Jul 2021

Job No:	Drawing No:	Revision No:
NMSG02	P/05	B