


IMPORTANT NOTE:

COPYRIGHT OF THIS DRAWING BELONGS SOLELY TO BALDWIN DESIGN CONSULTANCY LTD.

Key

- Wall mounted bike hoop to integral garage
- Wall mounted bike hoop to detached garage
- Cycle shed with ground fixed bike hoop
- Cycle shelter with 6 No. bike hoops

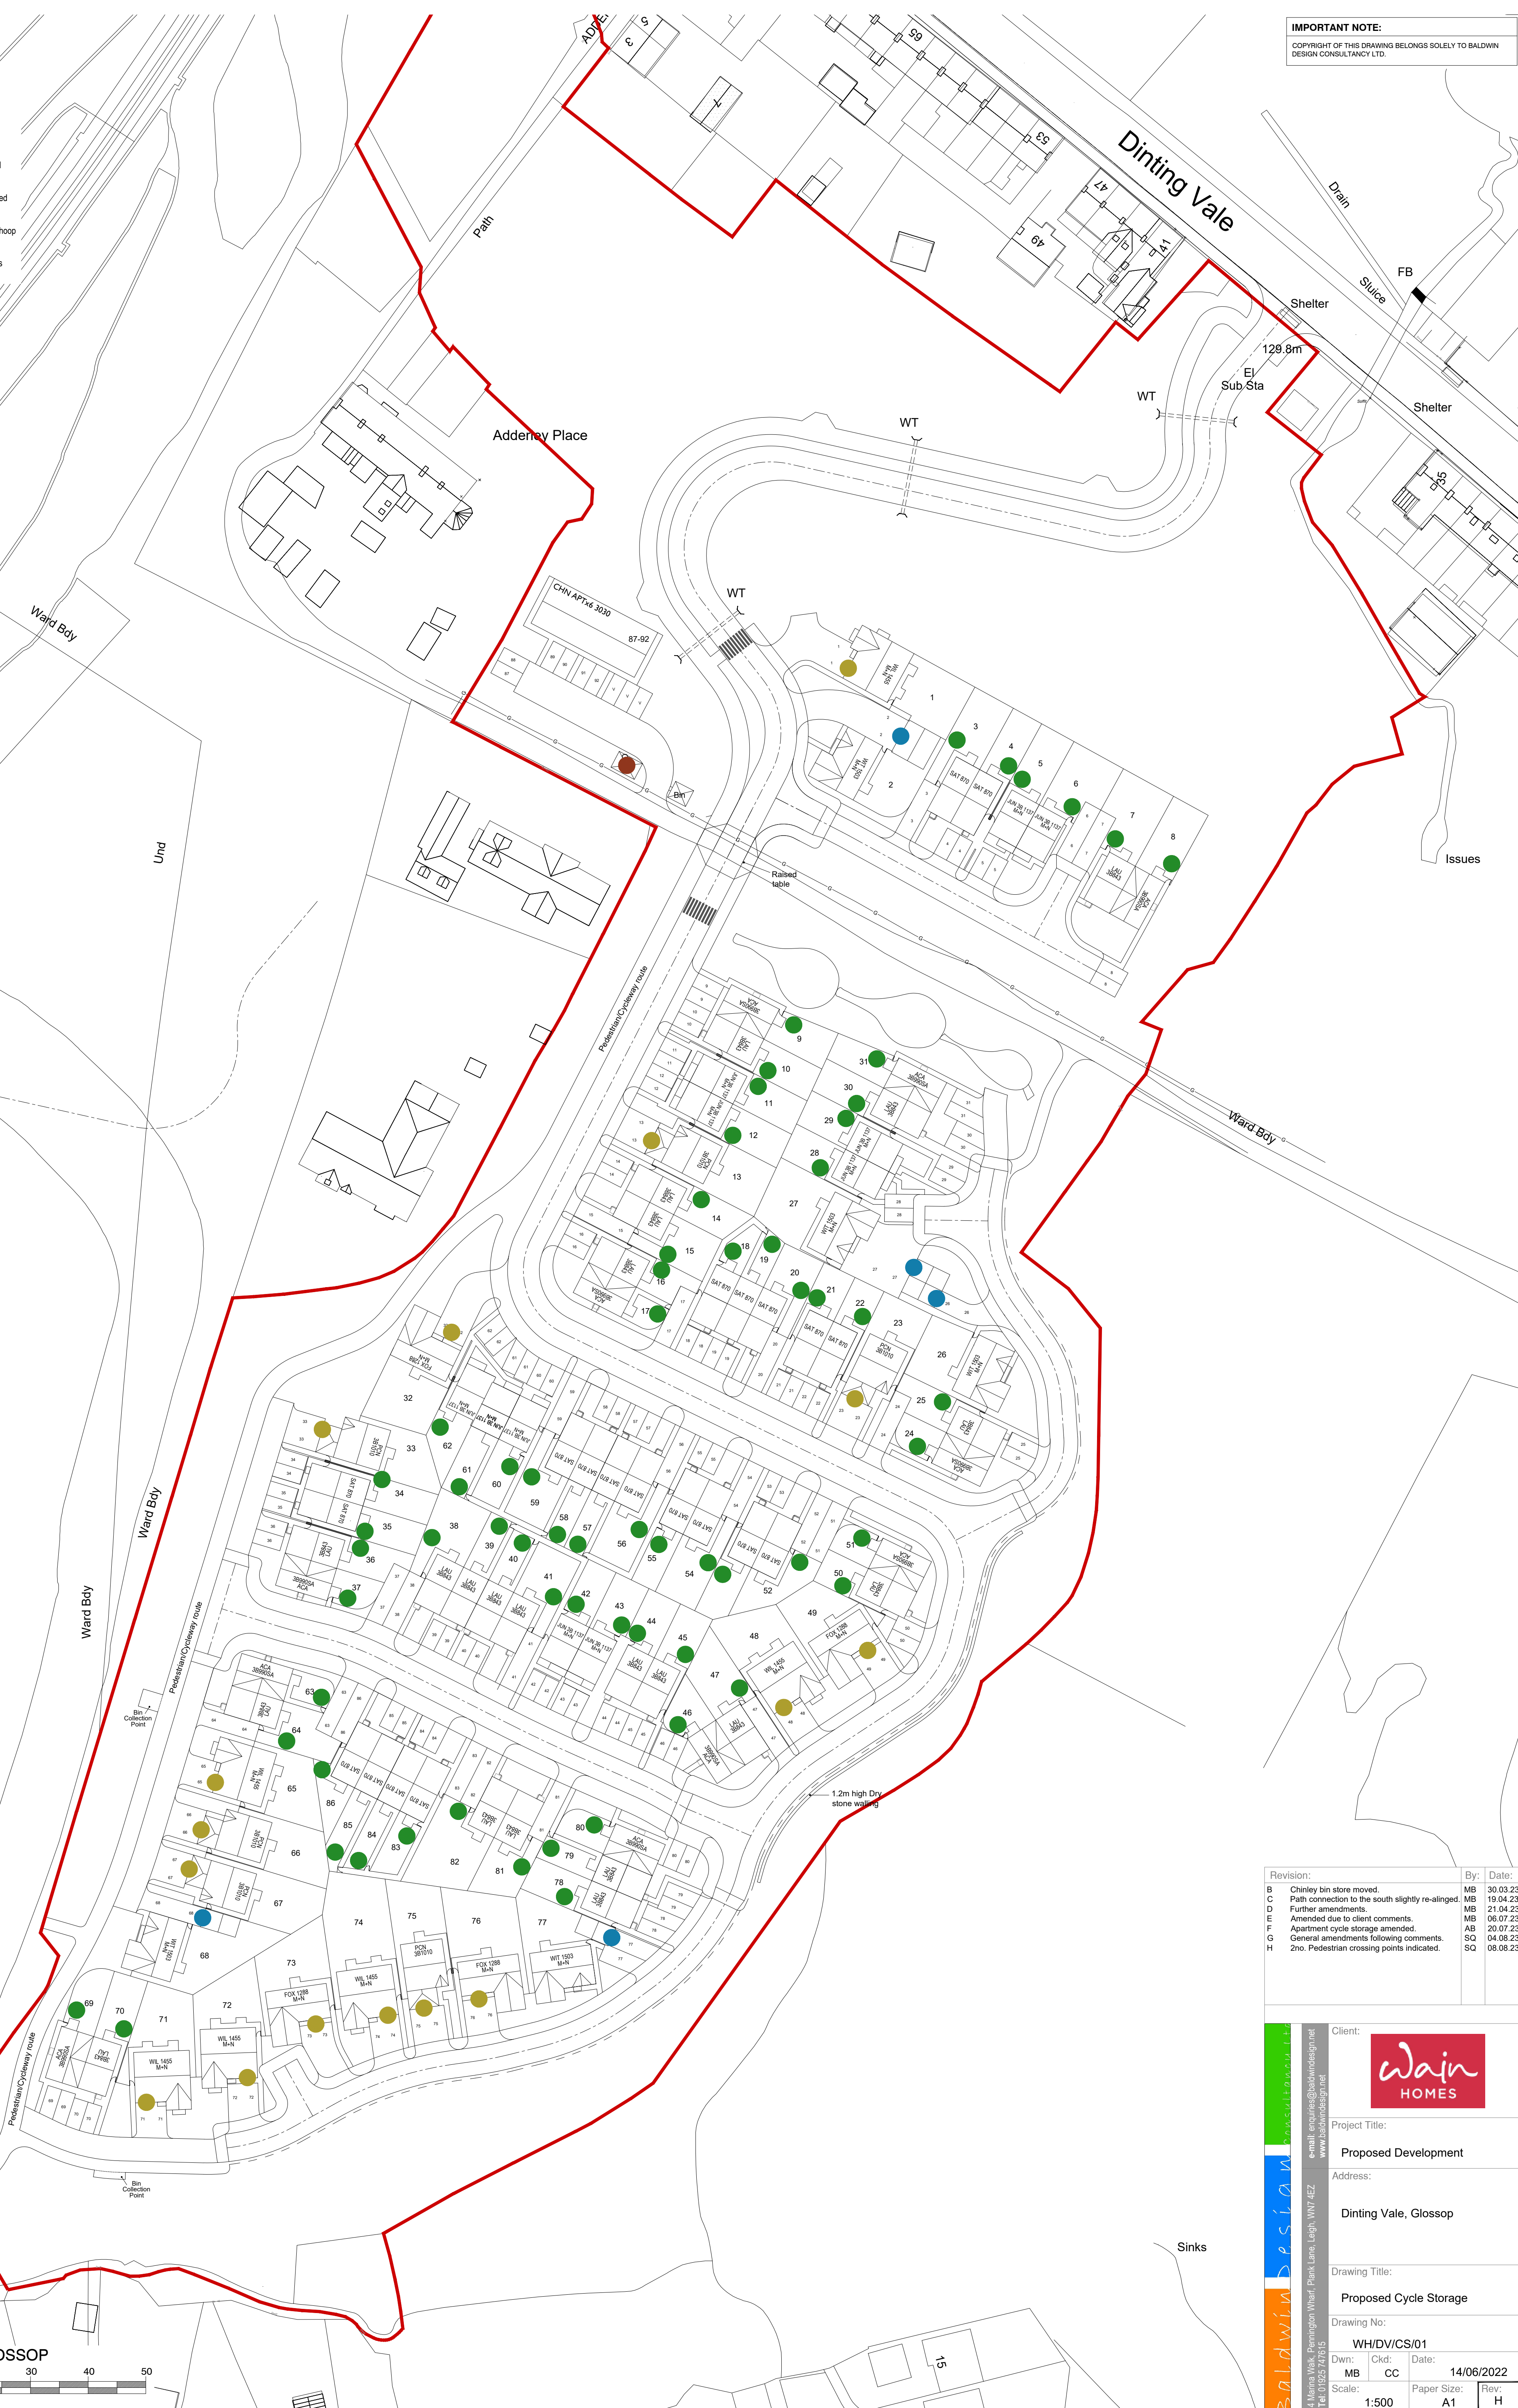

Revision:		By:	Date:
B	Chinley bin store moved.	MB	30.03.23
C	Path connection to the south slightly re-aligned.	MB	19.04.23
D	Further amendments.	MB	21.04.23
E	Amended due to client comments.	MB	06.07.23
F	Apartment cycle storage amended.	AB	20.07.23
G	General amendments following comments.	SQ	04.08.23
H	2no. Pedestrian crossing points indicated.	SQ	08.08.23

Baldwin Design 4 Marina Walk, Pennington Wharf, Plank Lane, Leigh, WNY4 4EZ Tel: 01925 747615 e-mail: enquiries@baldwindesign.net www.baldwindesign.net	Client:	Wain Homes
	Project Title:	Proposed Development
	Address:	Dinting Vale, Glossop
	Drawing Title:	Proposed Cycle Storage
	Drawing No:	WH/DV/CS/01
Dwn:	Ckd:	Date:
MB	CC	14/06/2022
Scale:	Paper Size:	Rev:
1:500	A1	H

DINTING VALE, GLOSSOP

0 10 20 30 40 50

METRES (1:500)