


IMPORTANT NOTE:

COPYRIGHT OF THIS DRAWING BELONGS SOLELY TO BALDWIN DESIGN CONSULTANCY LTD.

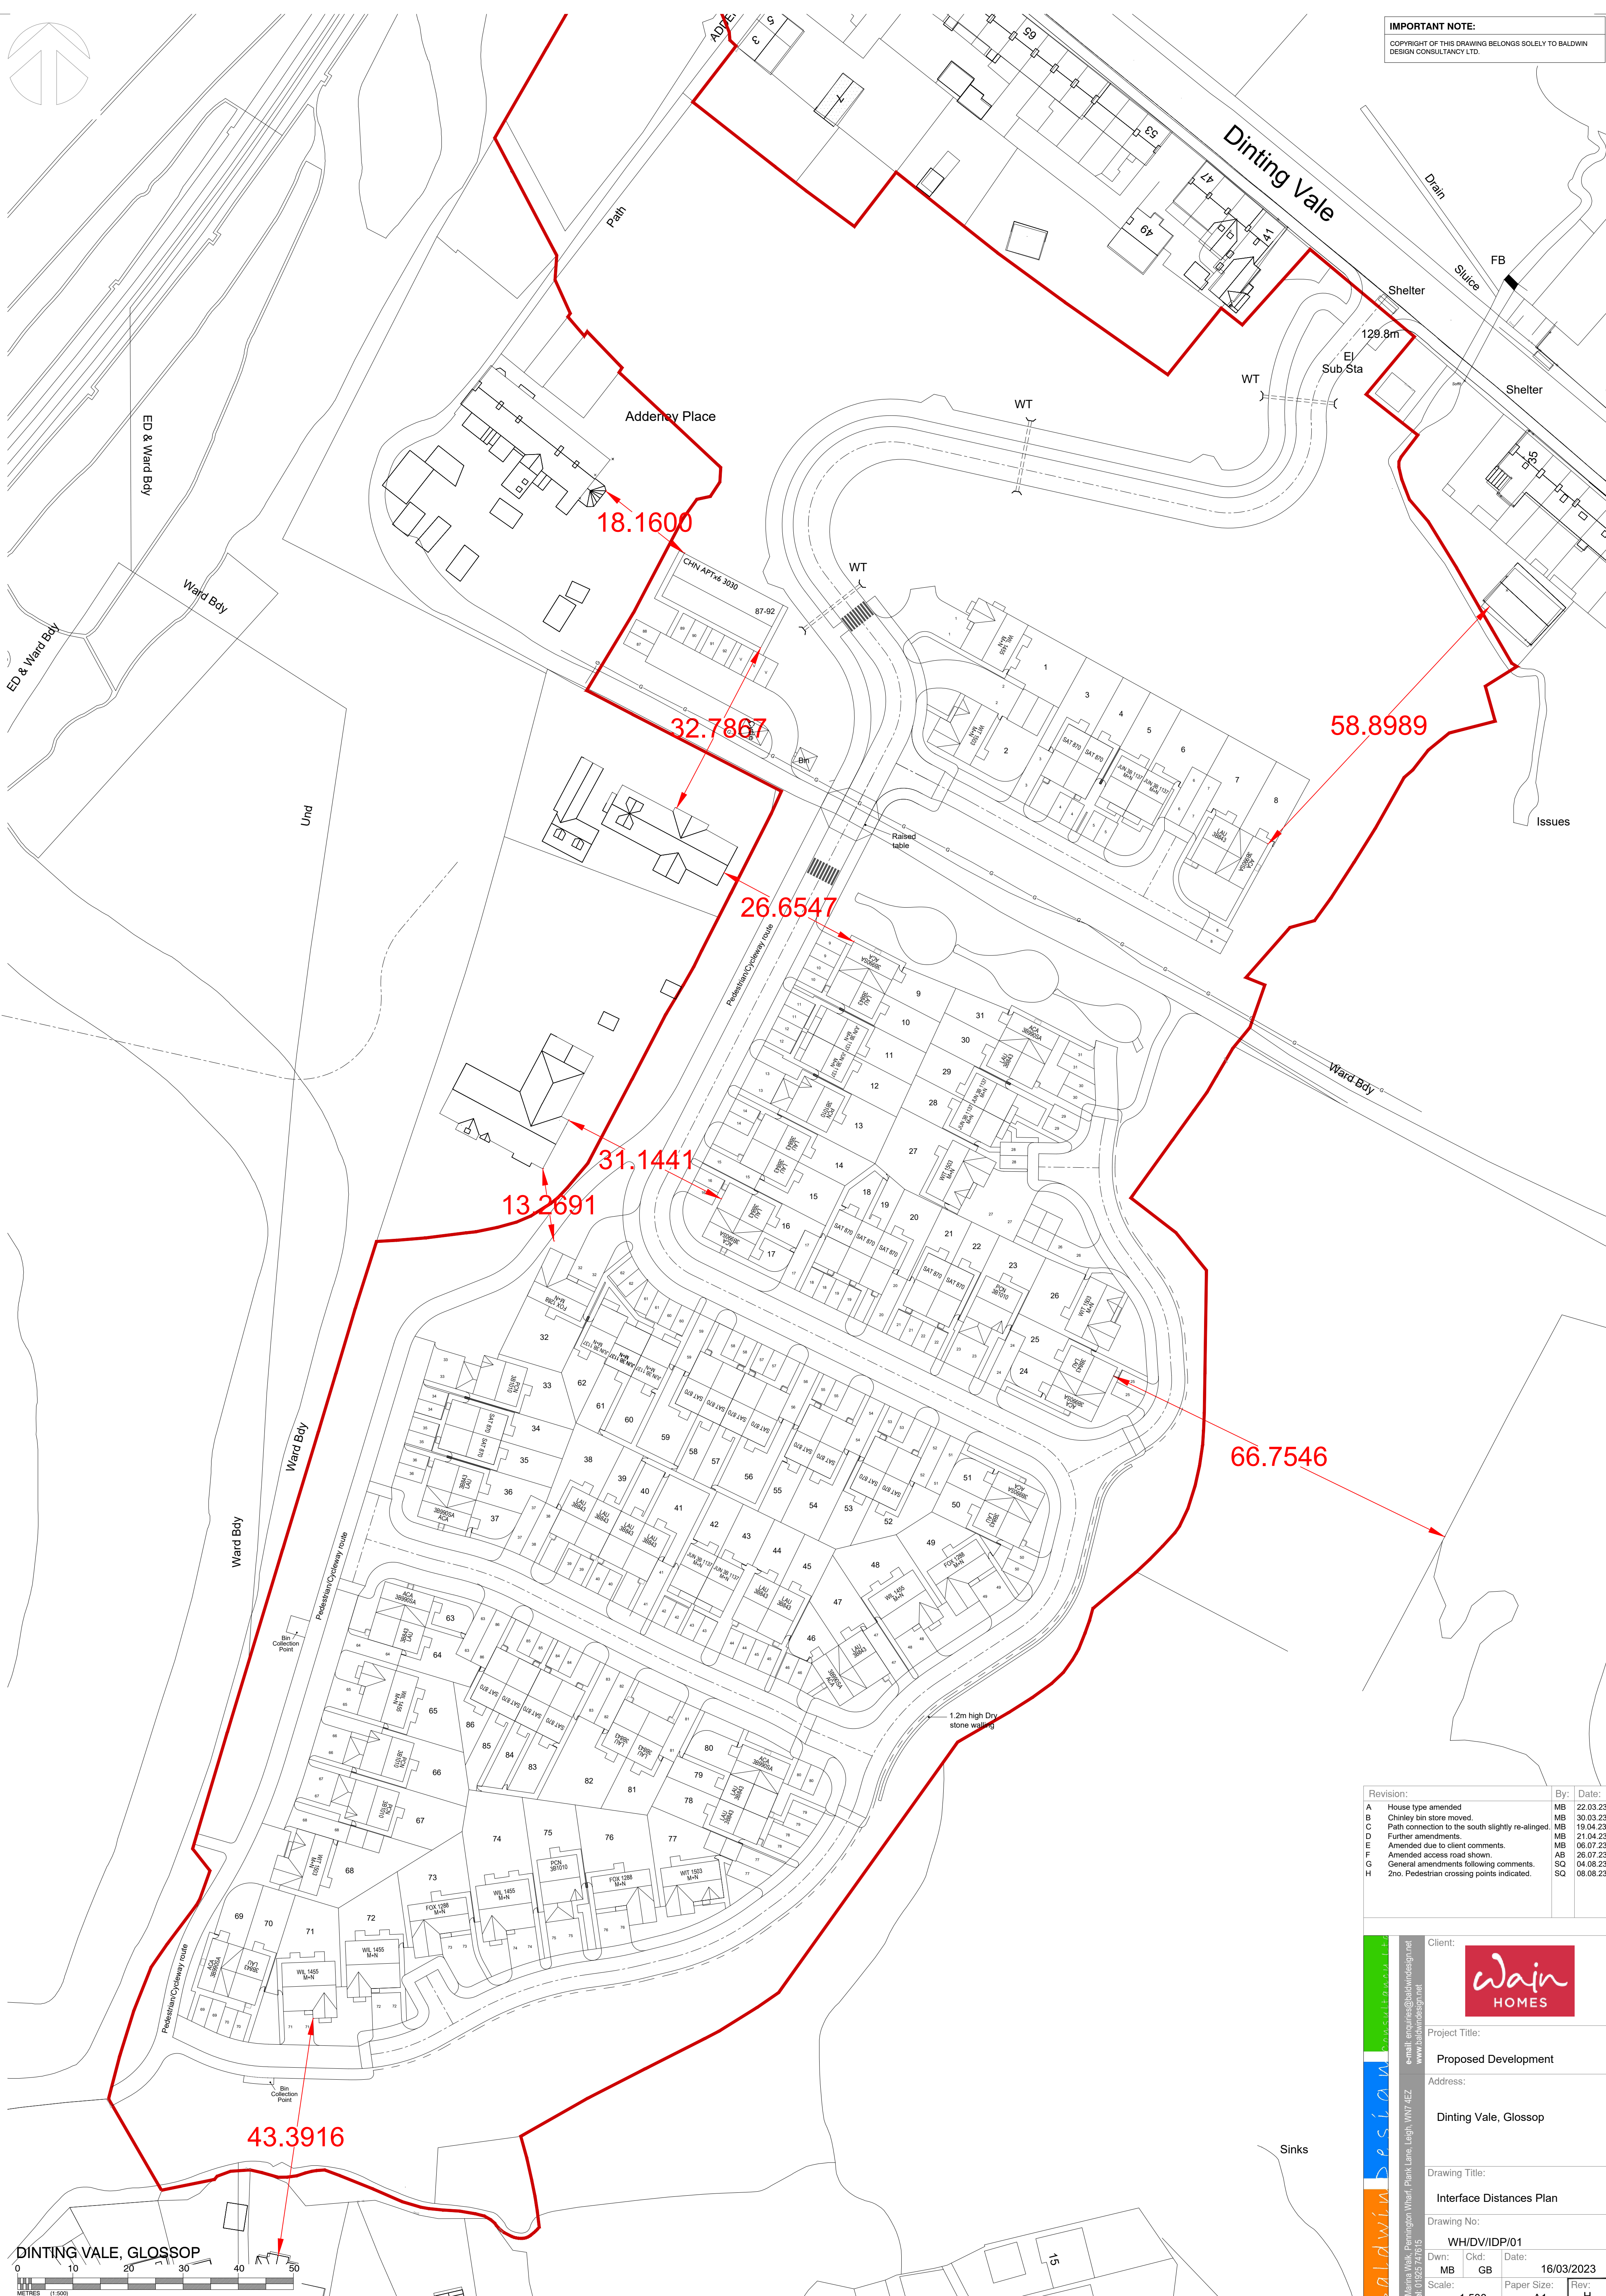

| Revision: | By:                                               | Date:       |
|-----------|---------------------------------------------------|-------------|
| A         | House type amended                                | MB 22.03.23 |
| B         | Chinley bin store moved.                          | MB 30.03.23 |
| C         | Path connection to the south slightly re-aligned. | MB 19.04.23 |
| D         | Further amendments.                               | MB 21.04.23 |
| E         | Amended due to client comments.                   | MB 06.07.23 |
| F         | Amended access road shown.                        | AB 26.07.23 |
| G         | General amendments following comments.            | SQ 04.08.23 |
| H         | 2no. Pedestrian crossing points indicated.        | SQ 08.08.23 |

Client: **Wain HOMES**

Project Title: **Proposed Development**

Address: **Dinting Vale, Glossop**

Drawing Title: **Interface Distances Plan**

Drawing No: **WH/DV/IDP/01**

Dwn: Ckd: Date: **16/03/2023**

Scale: **1:500** Paper Size: **A1** Rev: **H**