


GARAGE ROOF to be stripped
Warm Deck roof construction
150 x 50mm SOFTWOOD joists @
400 cts supporting 25mm ext quality
chipboard, supporting 120mm Kingspan
insulation finished with a vapour barrier
Rubber or fibreglass flat roof finish
laid to manufacturers instructions
12.5 mm plasterboard and skim ceilings
Minimum 0,18 U value to
comply with Build Regs.
M.S. Straps to roof taken down 6 course
for fixing at 1.8m cts

NOTE TOP CORD OF TRUSS TO MATCH EXISTING ROOF TRUSS
FOR PITCH AND LEVEL

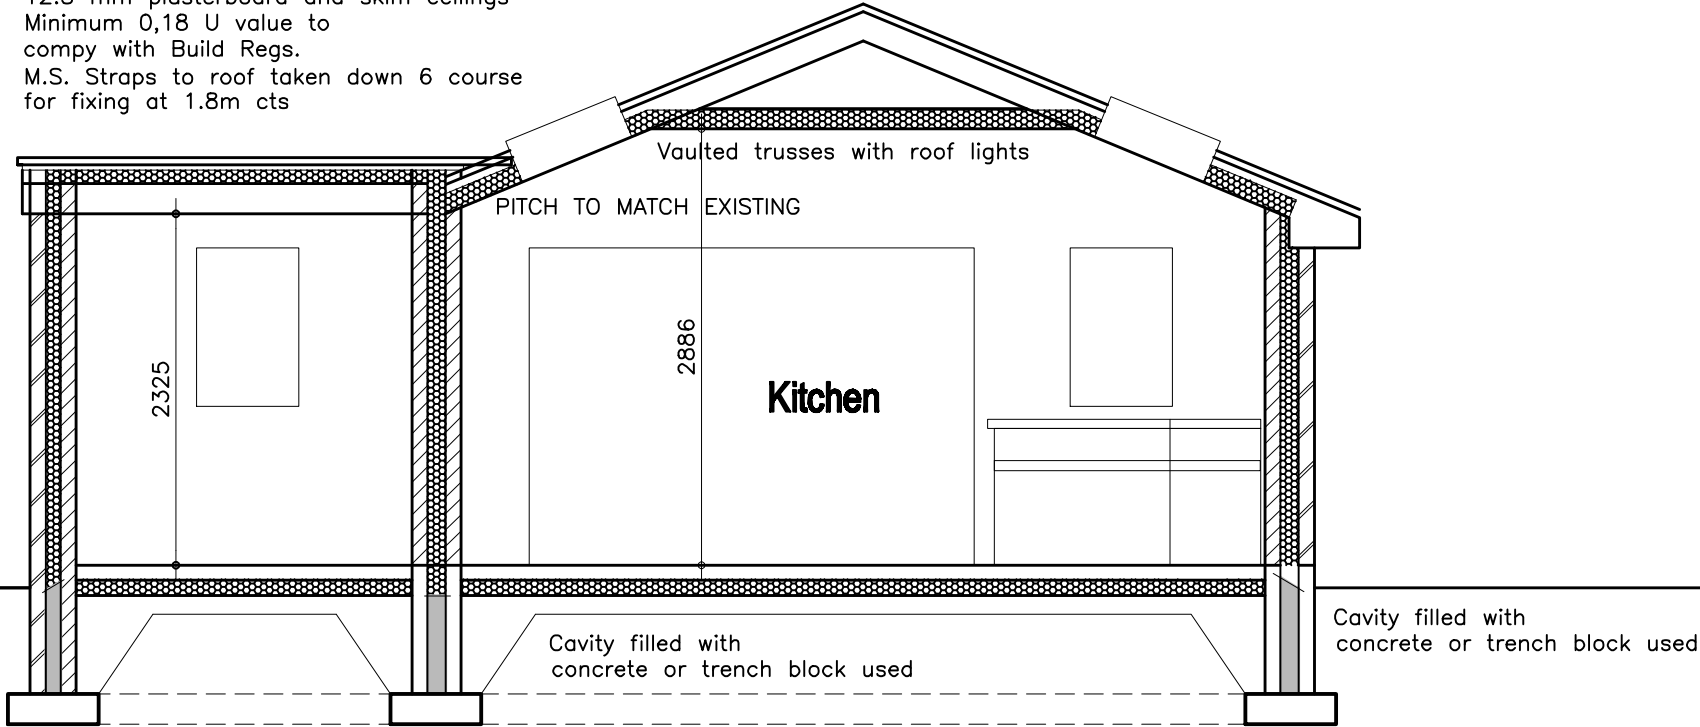

Proposed Section 1 to 50th