
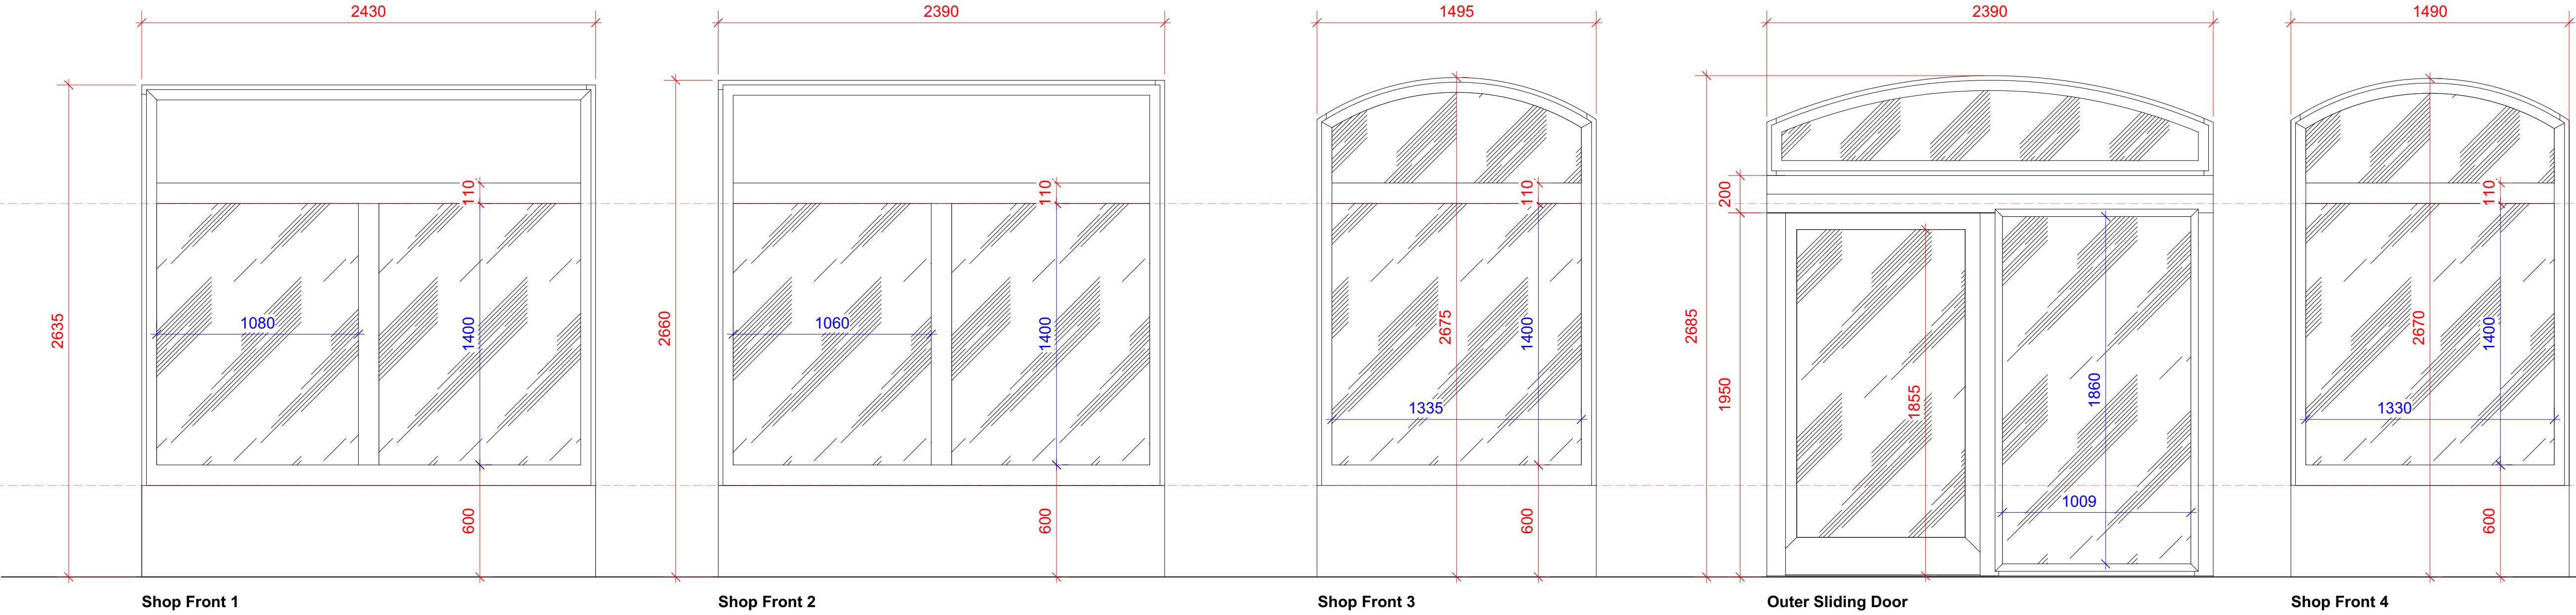
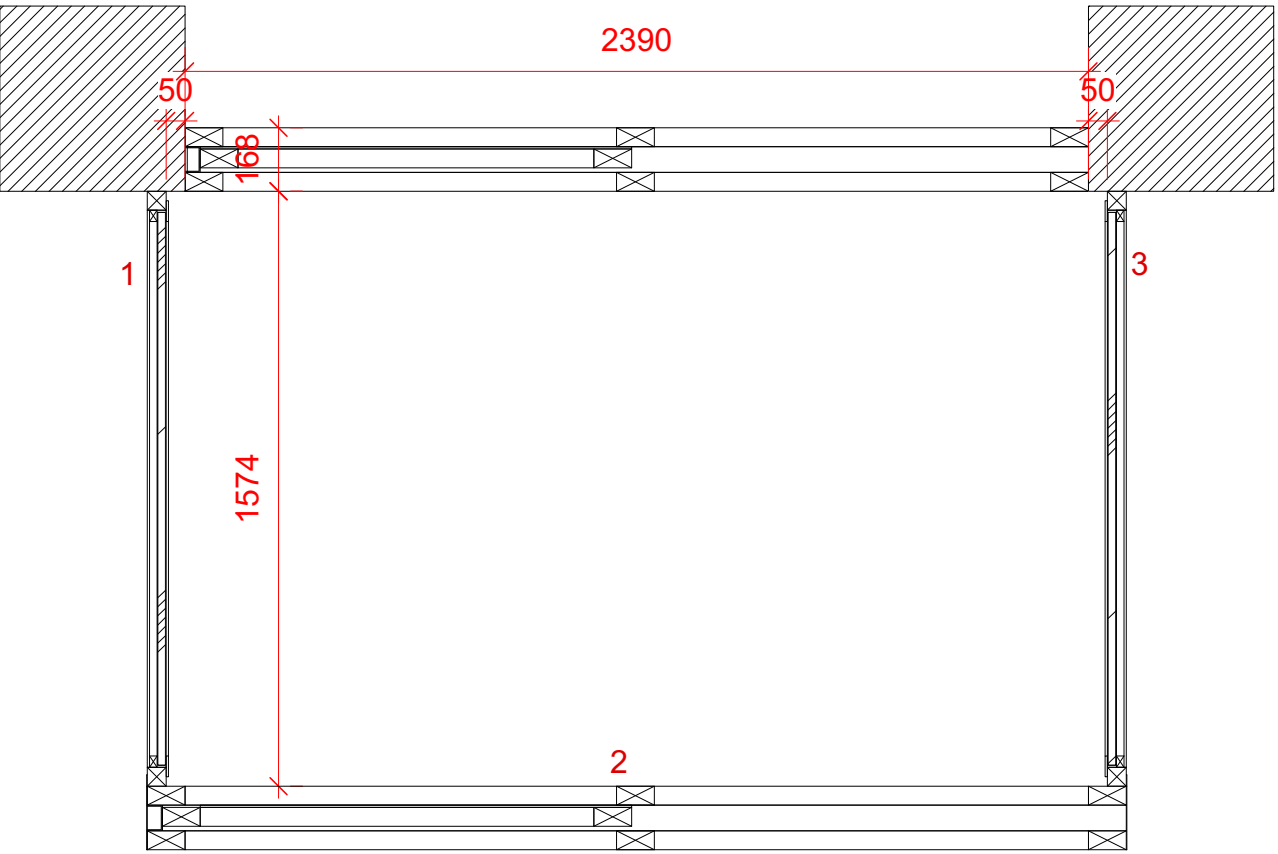


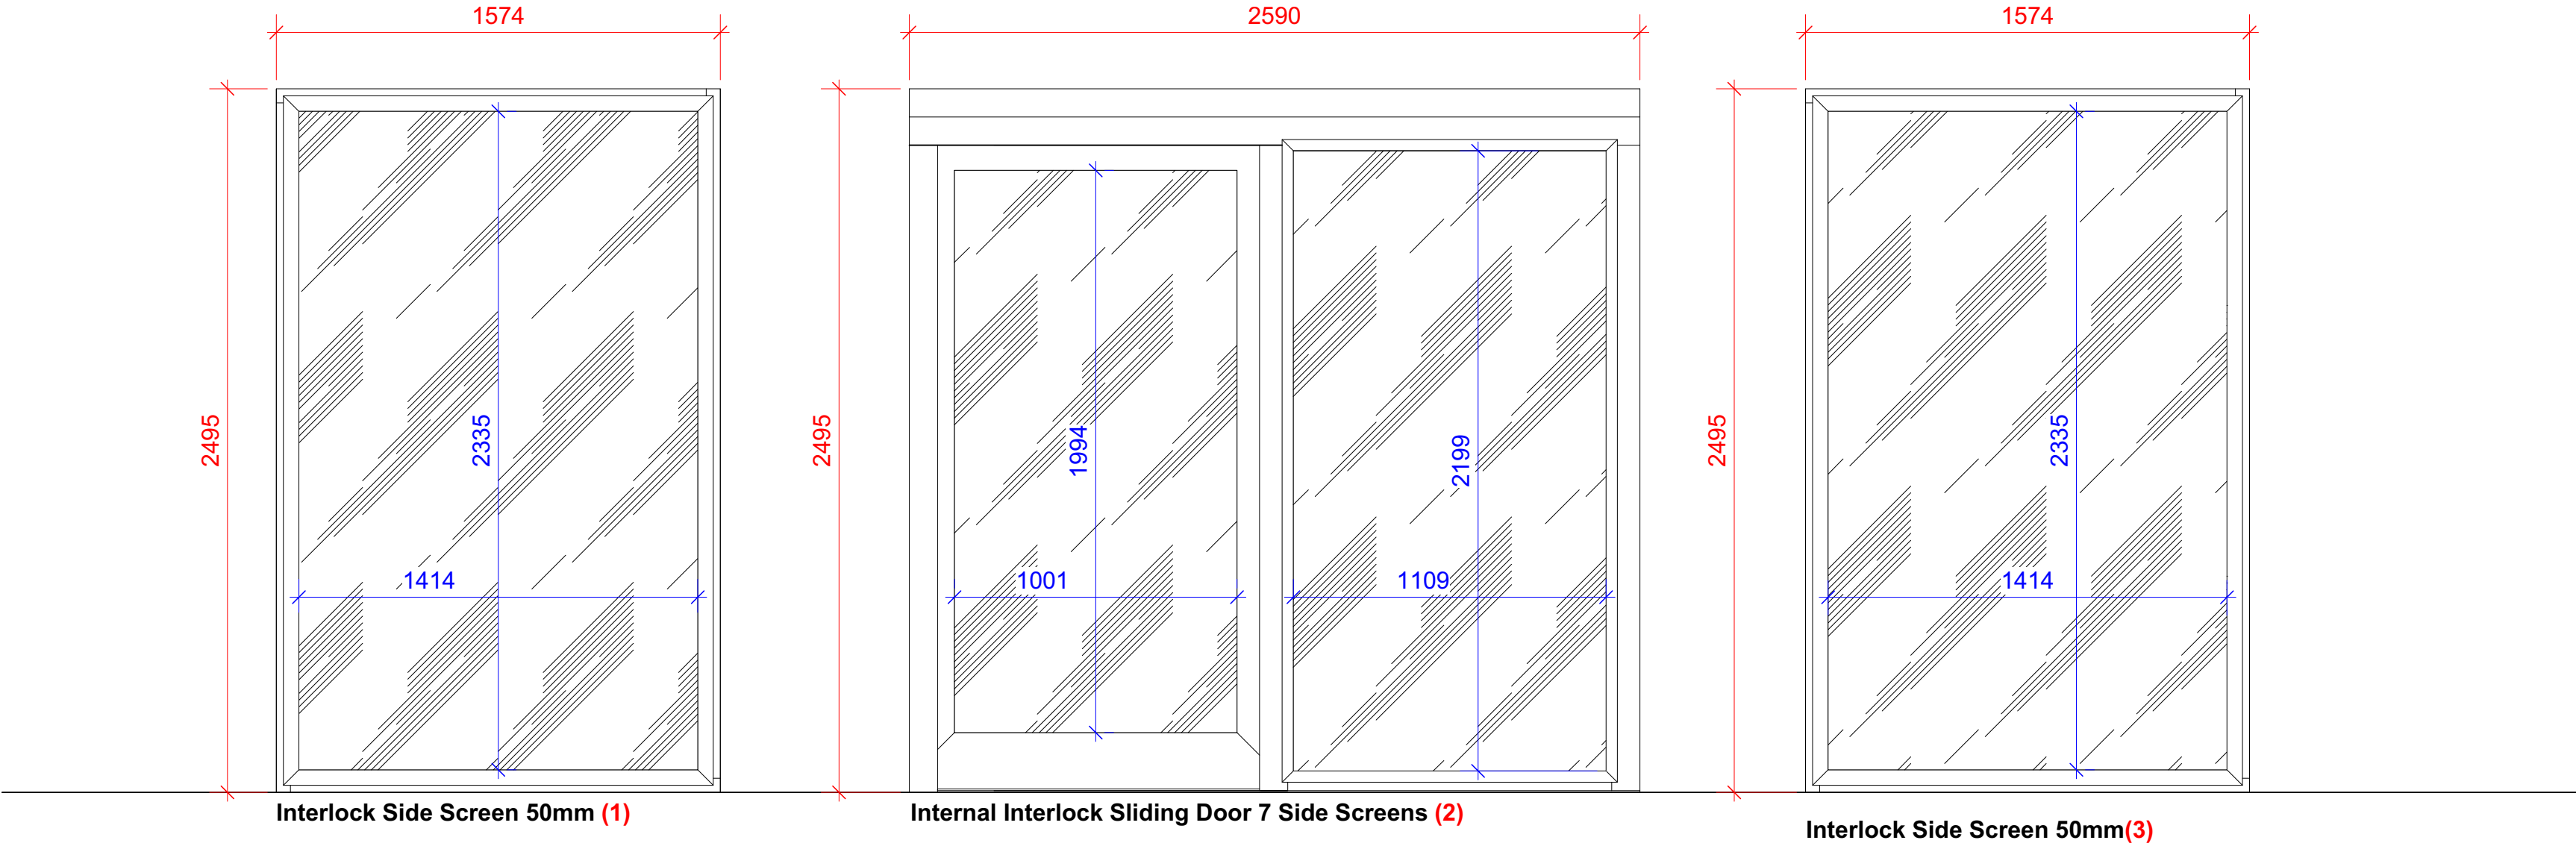

Copyright © Warrior Doors Ltd. All rights reserved. This document is property of Warrior Doors Ltd and may not be copied, communicated to a third party or used for any purpose other than for which it is supplied without the express written authority of Warrior Doors Ltd.

MATERIAL SPEC

FRAME AND DOOR FINISH

REVISION NOTES

15/03/2022 - Revised
Drawing to fit correct scales
and visible glass sizes

ALL DIMENSIONS IN mm UNLESS STATED OTHERWISE
TOLERANCE UNLESS OTHERWISE SPECIFIED
X's mm X's 250mm X's 500mm

warrior
DOORS
Unit 4 - Kings Road Ind. Est.
B11 2AX - Birmingham
sales@warriordoors.co.uk
t: 0121 706 8400
f: 0121 706 4399
warriordoors.co.uk

DRAWING REFERENCE NUMBER

PROJECT SITE
C W SELLORS

DRAWING TITLE
FRAME DETAILS

INITIAL DESIGNS SUBJECT TO CONFIRMATION OF SITE SIZES

DATE 09/11/2021 REV
DRAWING NO
SCALE @ A1
1:20
DESIGN BY NL CHECKED BY BB

D