


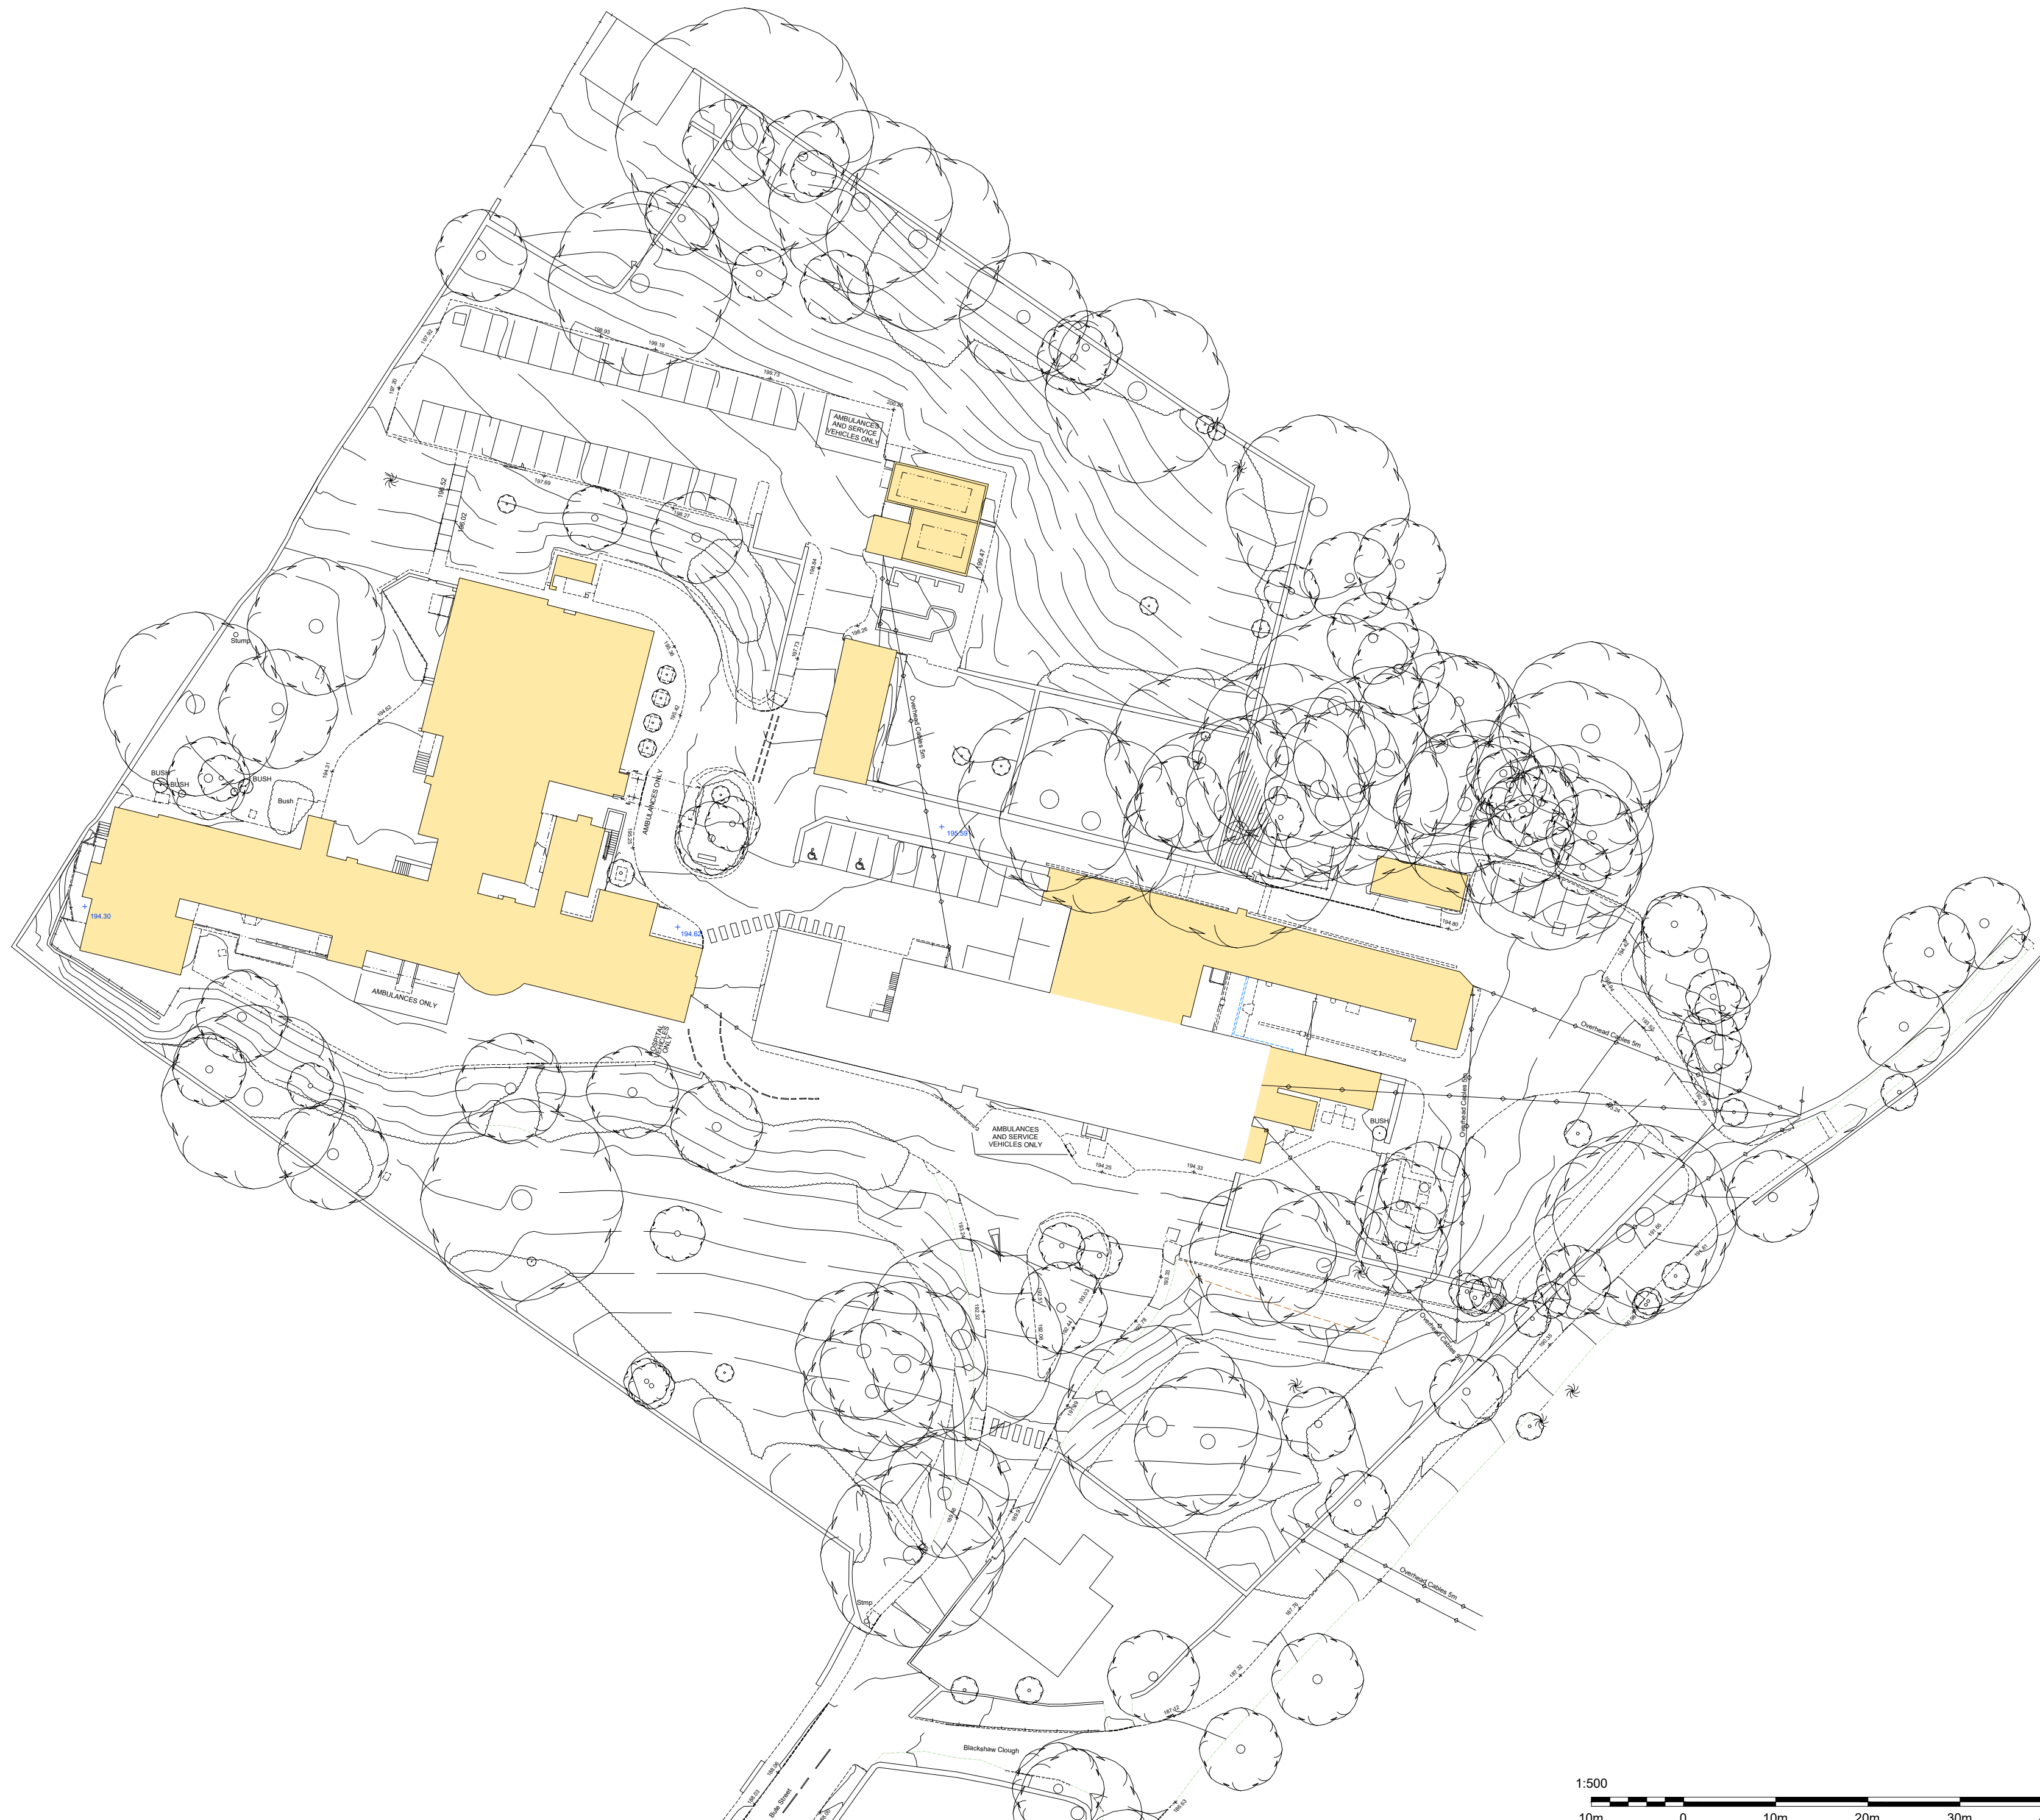


• The **Copyright** of this drawing belongs to MPSSL Planning & Design Ltd. and shall not be used or reproduced in any form without its express permission.

• Only scale for 'Town and Country Planning Act 1990' services. For construction purposes, work to figured dimensions only. All dimensions to be checked with MPSSL and on site prior to the execution of any work.

• For the avoidance of doubt all dimensions are measured to wall structure and not the finishes unless otherwise stated.

• Where any discrepancy is found to exist within or between drawings and/or documents it should be reported to the architect immediately.

• MPSSL Planning & Design Ltd. shall not be liable for any use of drawings and documents for any purpose other than for which the same were prepared by or on behalf of MPSSL Planning & Design Ltd.

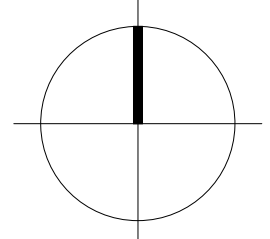

KEY

Denotes existing buildings to be demolished.

Rev	Date	Revision	Initial
-----	------	----------	---------

* Client

CUBE HOMES

* Drawing Title

DEMOLITION PLAN

* Project

**Proposed Residential Development,
Former Shire Hill Hospital
Glossop.**

Job No	Orig No	Drawn	Rev
21017	DP_01	SLR	--
Scale	Date	Stage	
1:500 @ A2	JAN 2023	FOR PLANNING	

mpsl planning & design ltd
4 Ball Green
Coburn Court, Trafford Park
Manchester, M32 0QT

t: 0161 772 1999
e: info@mpsl.co.uk
www.mpsl.co.uk

