



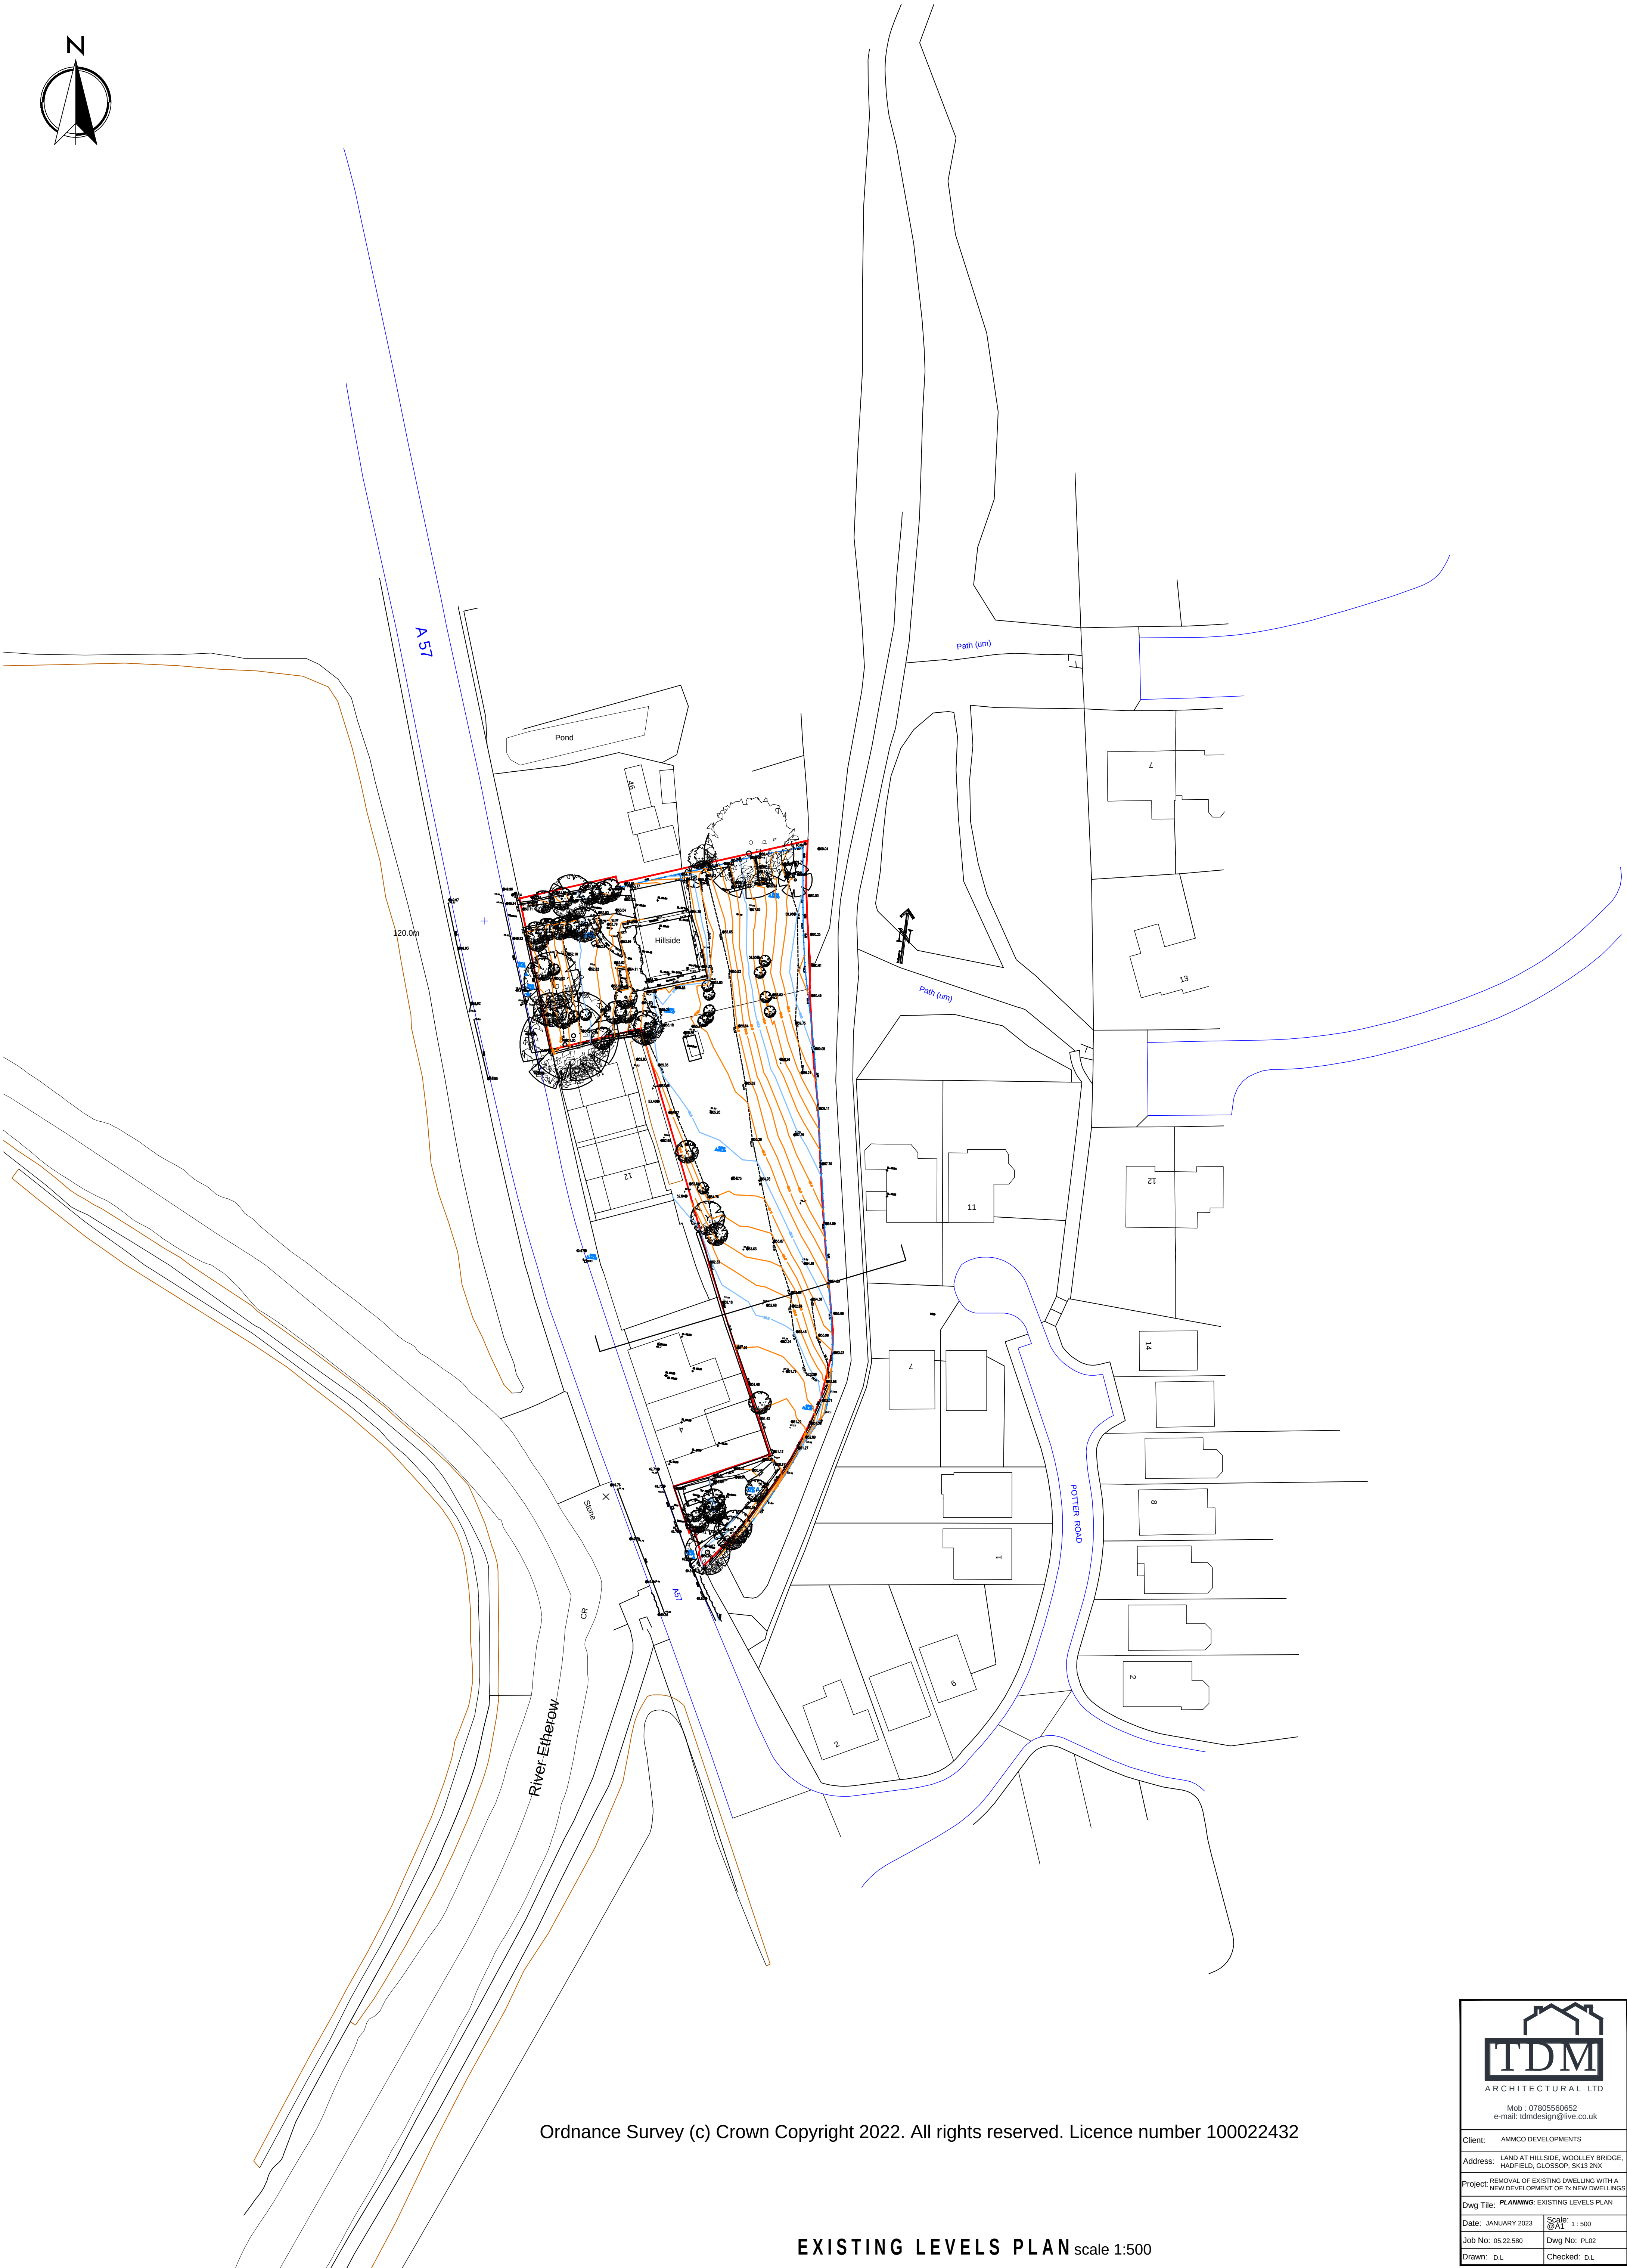

Ordnance Survey (c) Crown Copyright 2022. All rights reserved. Licence number 100022432

EXISTING LEVELS PLAN scale 1:500

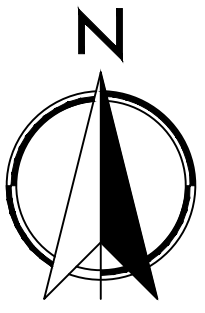

Mob : 07805560652
e-mail: tdmesign@live.co.uk

Client: AMMCO DEVELOPMENTS	
Address: LAND AT HILLSIDE, WOOLLEY BRIDGE, HADFIELD, GLOSSOP, SK13 2NX	
Project: REMOVAL OF EXISTING DWELLING WITH A NEW DEVELOPMENT OF 7x NEW DWELLINGS	
Dwg Title: PLANNING: EXISTING LEVELS PLAN	
Date: JANUARY 2023	Scale: 1: 500 @A1
Job No: 05.22.580	Dwg No: PL02
Drawn: D.L.	Checked: D.L.