


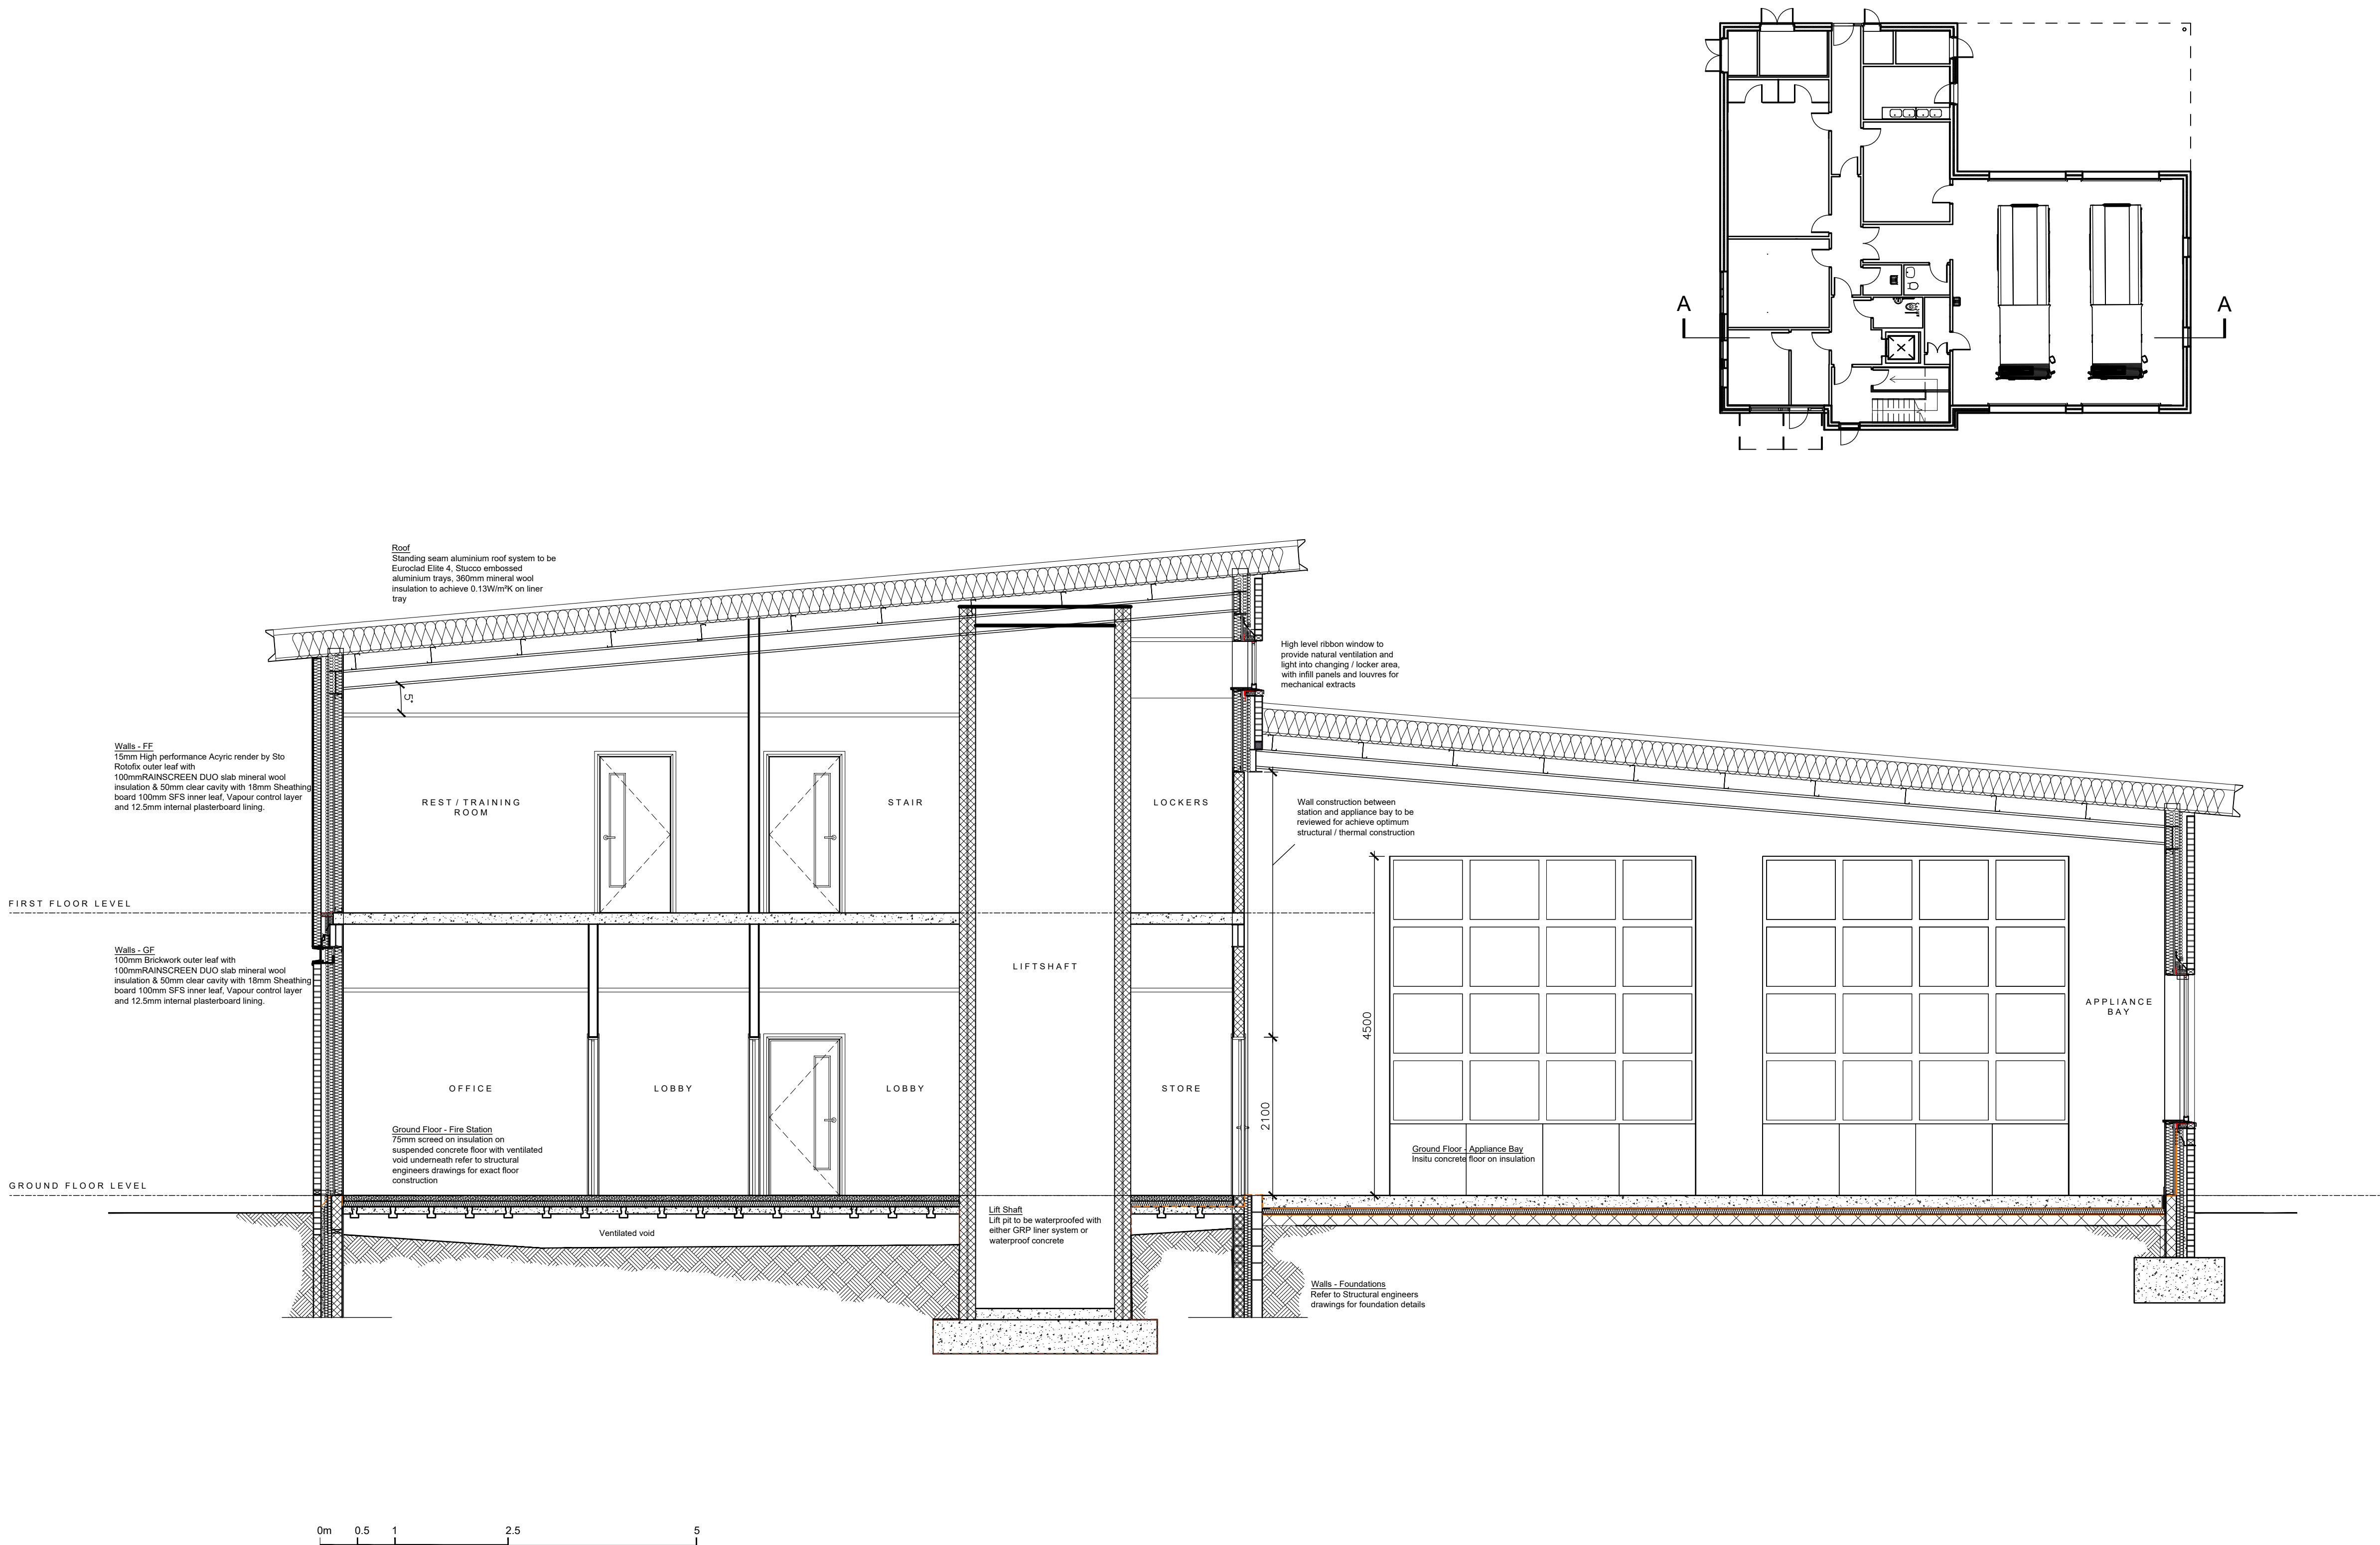

|      |                     |          |      |      |
|------|---------------------|----------|------|------|
| P02  | Scale bar added     | 30.06.23 | DL   |      |
| P01  | Issued for Planning | 18.05.23 | SS   | DL   |
| Rev: | Details             | Date:    | Drn: | Chk: |

Client: Derbyshire Fire & Rescue Service

Project: Glossop Fire Station

Drawing: Proposed Section

**JTP**  
ARCHITECTS

JAMES TOTTY PARTNERSHIP LLP  
CHARTERED ARCHITECTS  
38 WILKINSON STREET  
SHEFFIELD S10 2GB  
  
Telephone : (0114) 2700208  
Email : mail@jtp-architects.co.uk  
Web : www.jtp-architects.co.uk

|                                                          |              |        |          |          |
|----------------------------------------------------------|--------------|--------|----------|----------|
| Scale: @A1:                                              | Project No:  | Drawn: | Checked: | Date:    |
| 1:50                                                     | 10-1034      | SS     | DL       | May 2023 |
| Status:                                                  | FOR PLANNING |        |          |          |
| Drawing No: 101034 - JTP - 01 - XX - DR - A - 5011 - P02 |              |        |          |          |