

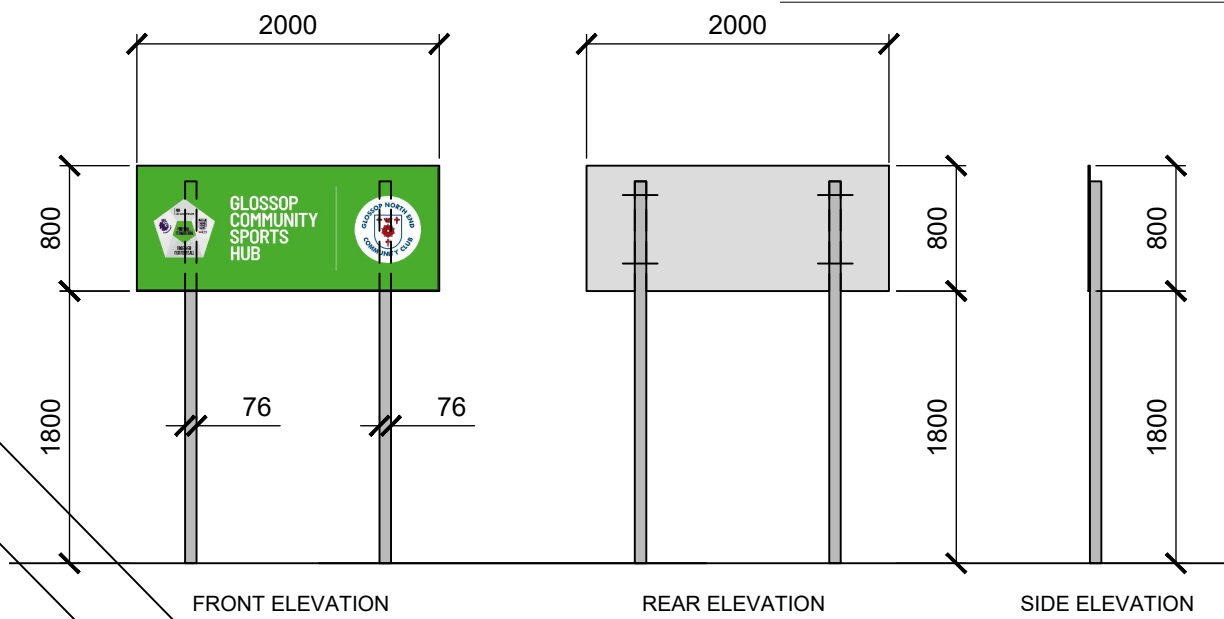
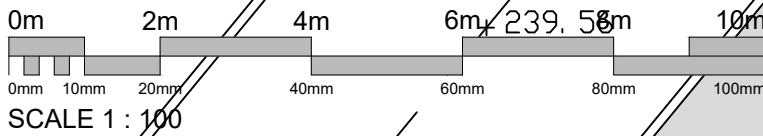


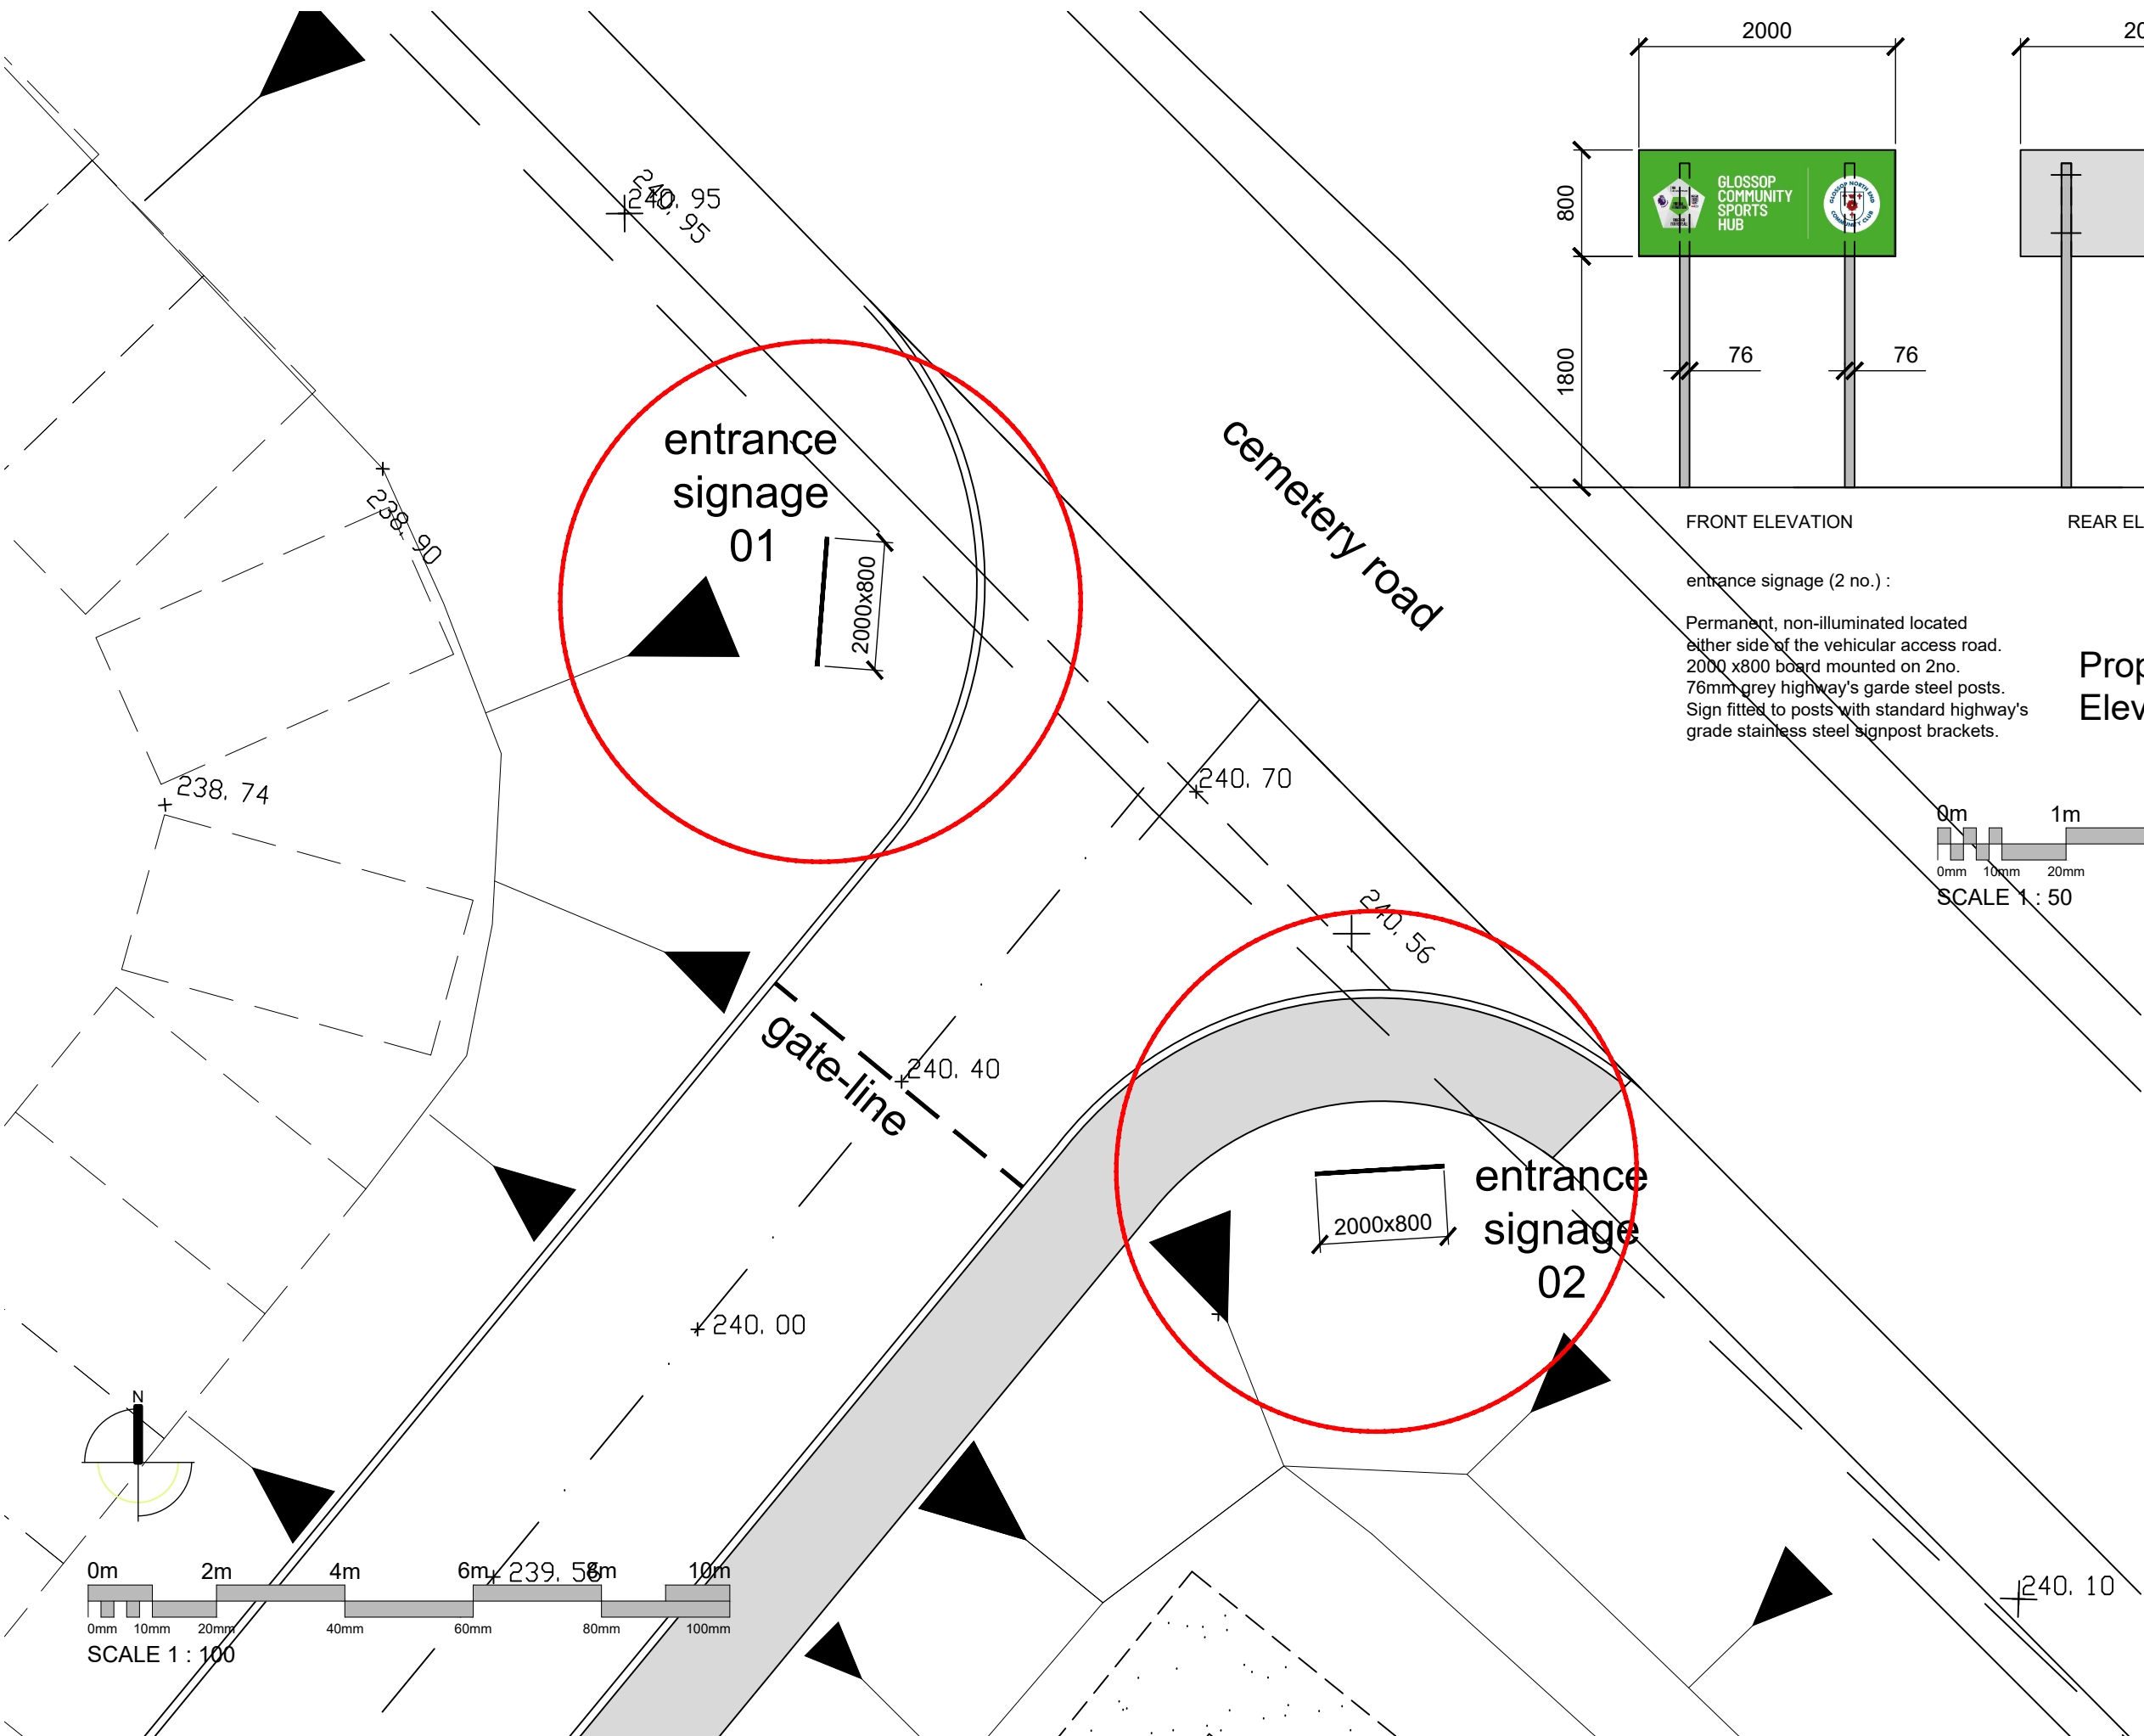

entrance signage (2 no.) :
Permanent, non-illuminated located either side of the vehicular access road. 2000 x800 board mounted on 2no. 76mm grey highway's garde steel posts. Sign fitted to posts with standard highway's grade stainless steel signpost brackets.

Proposed Entrance Signage Elevations @1:50

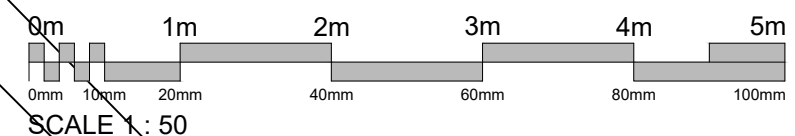

A01	aug 2023	Proposed entrance signage elevations added.
Revision	Date Issued	Details

PLANNING

LK2
Studio 2, Deepdale Enterprise Park,
Deepdale Lane,
Nettleham, Lincoln
LN2 2LL
T 01522 750777
E info@lk2.co.uk
W www.lk2.co.uk

Registered in England 08205844 - Reg. Office - Studio 2, Deepdale Enterprise Park, Deepdale Lane, Nettleham, Lincoln, LN2 2LL
Client Logo

Client
Glossop North End Community Club
Cemetery Road
Glossop

Project
Home Ground Redevelopment
Proposed Sports Ground Entrance Signage

Drawing Title
Proposed Site Layout

Scale 1:100 @ A3	Date Aug 2023	Drawn by	Checked by
Project No. 922	Drawing No. (03) 302	Revision A01	