

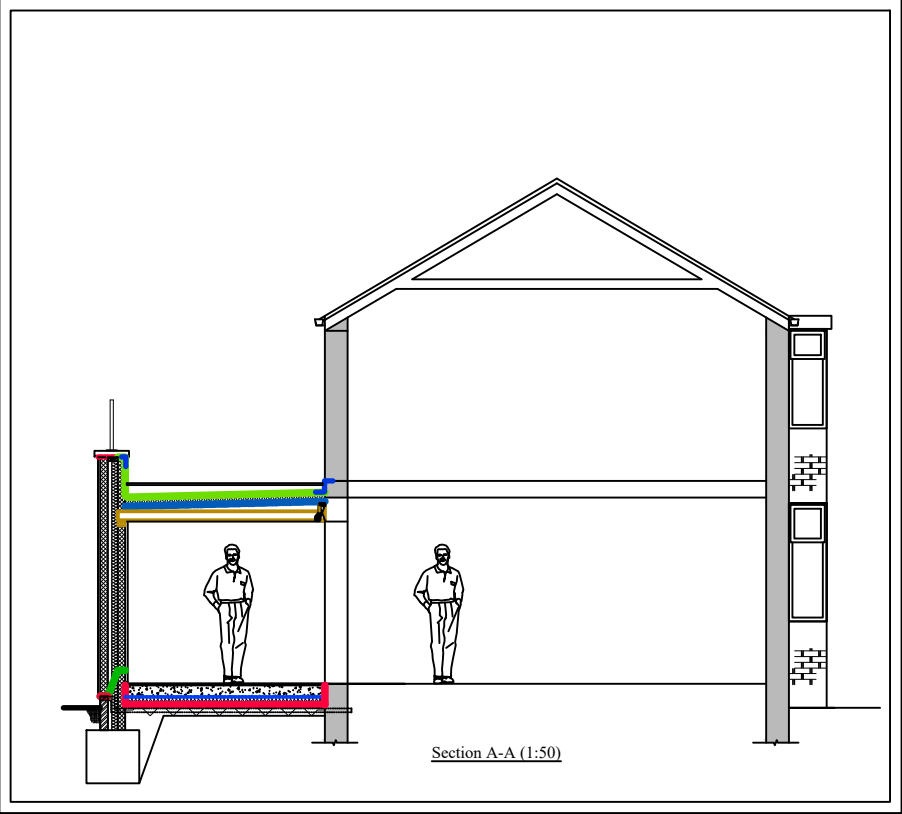
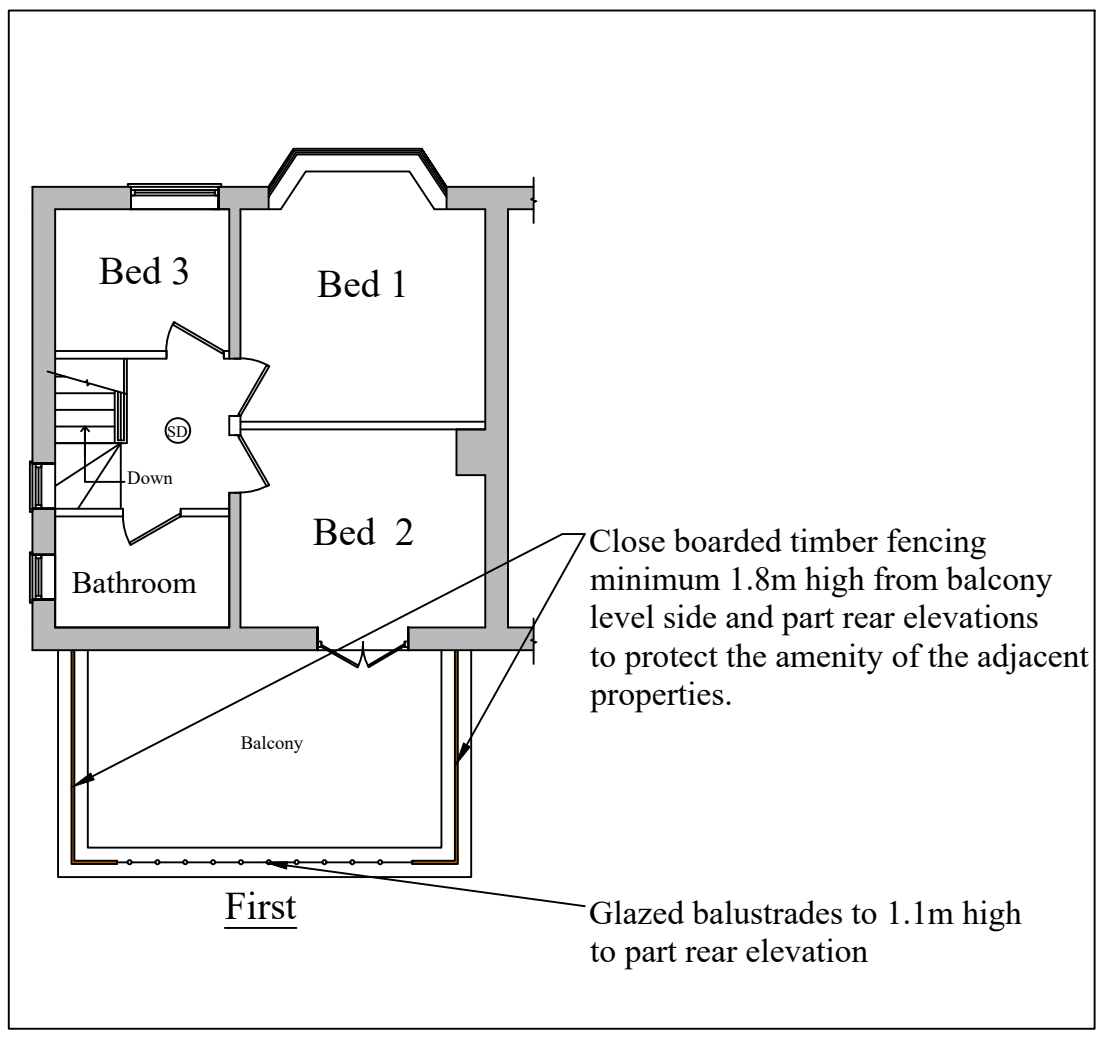
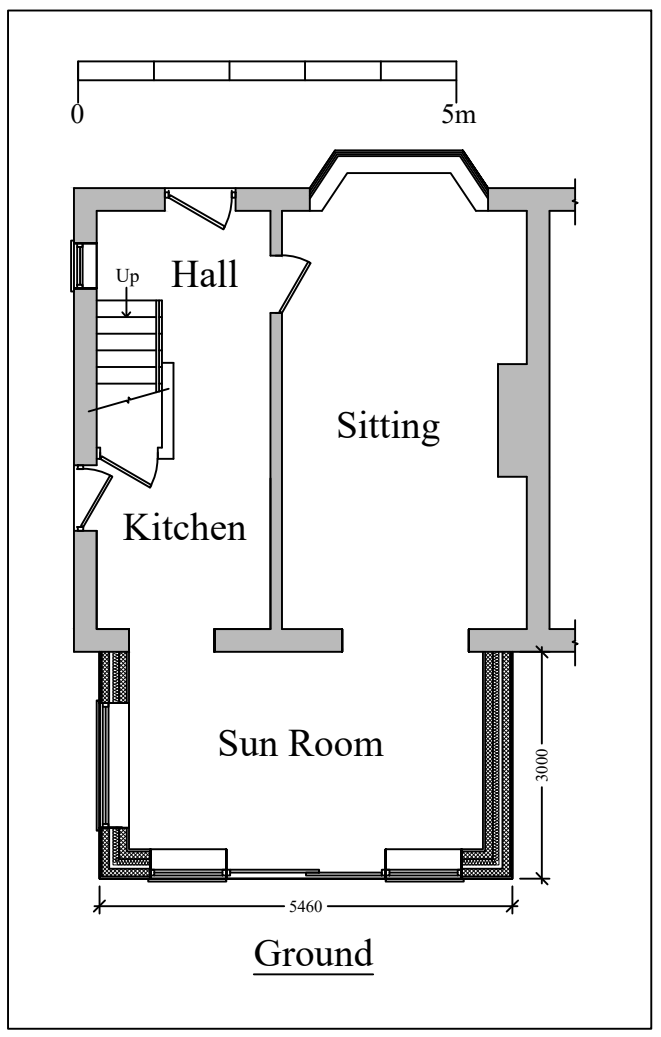
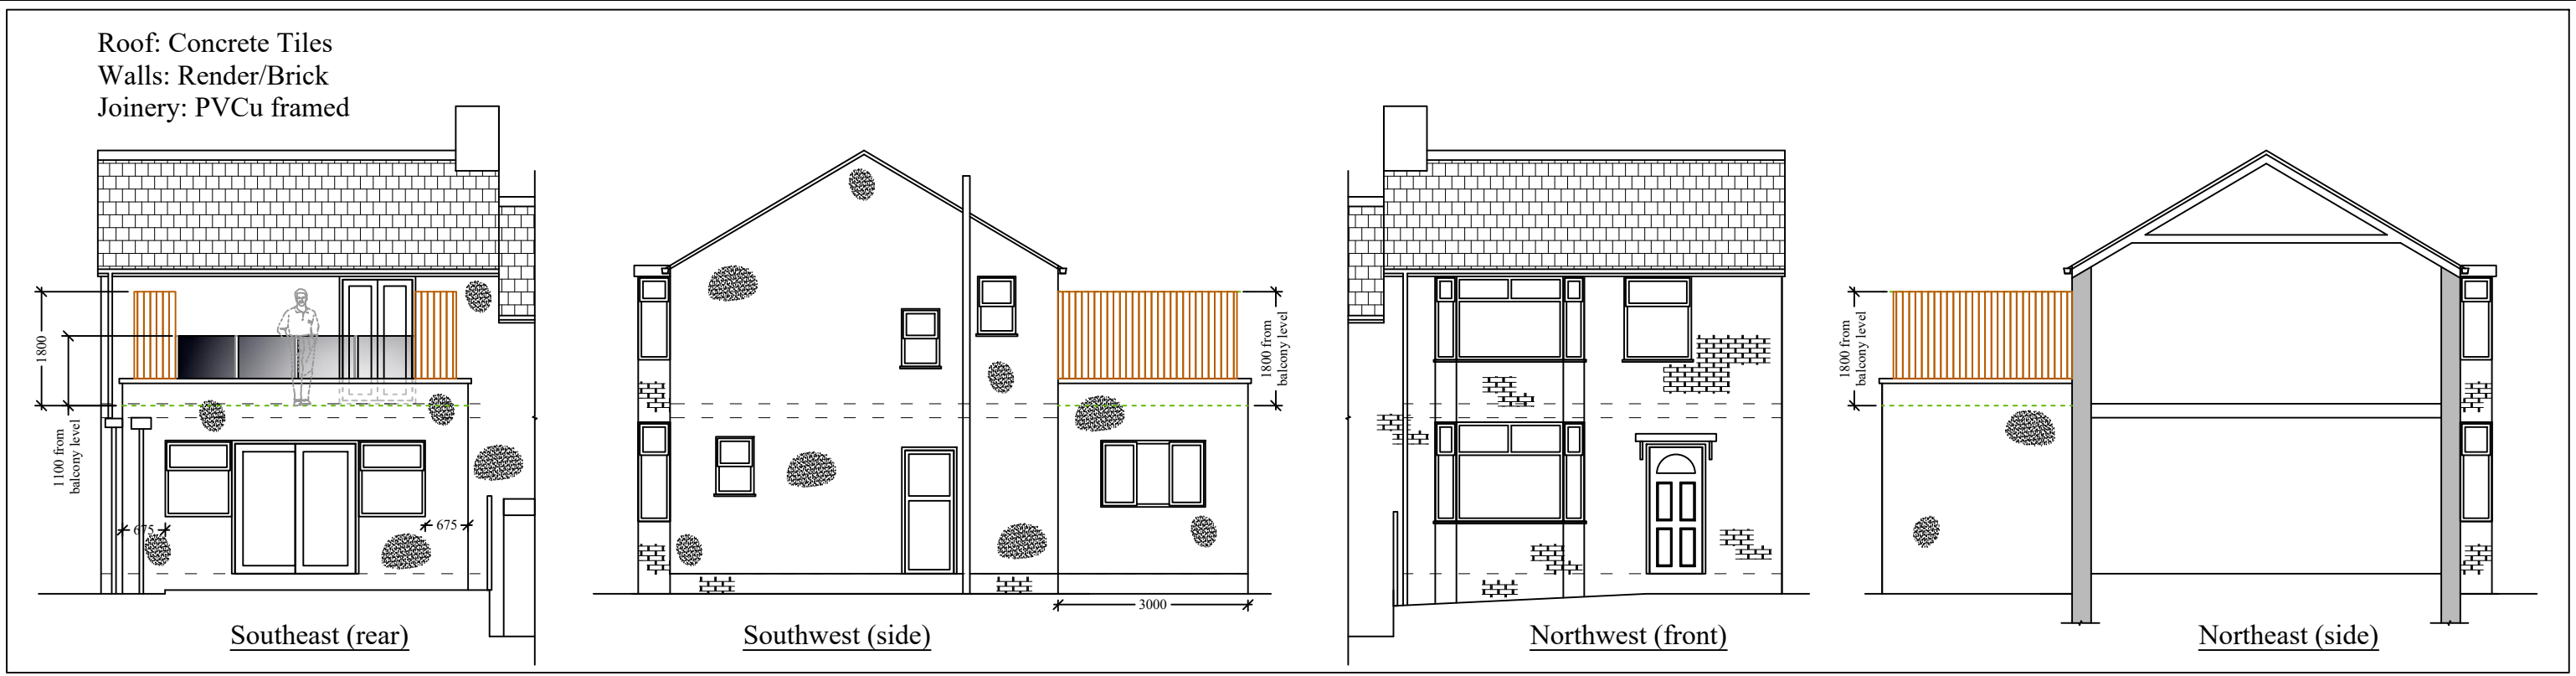


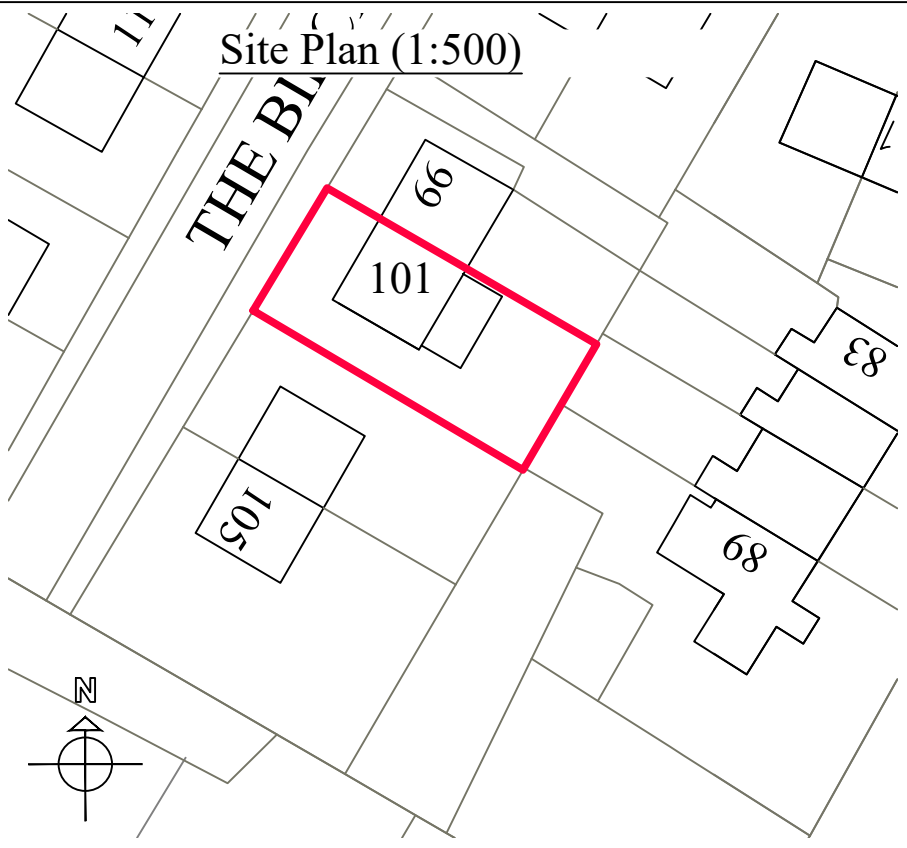

Where there is a flat roof, a similar approach should be taken for measuring eaves:

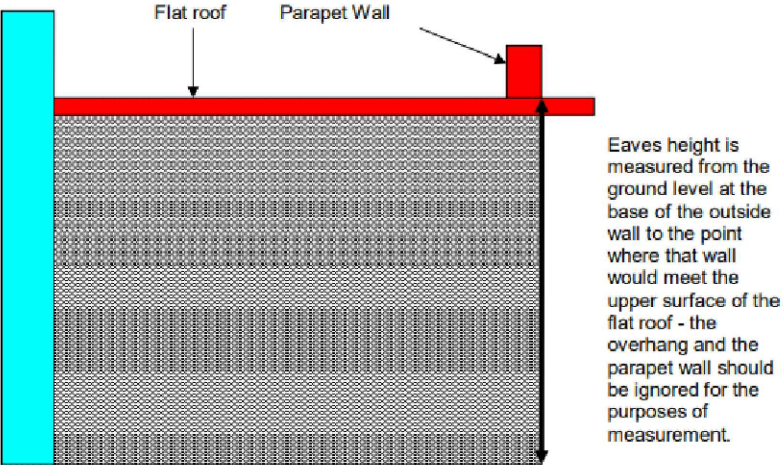

Planning

This drawing is the Copyright of SJ Design Limited.
All dimensions must be checked on site.
All materials and workmanship are to be in accordance with prevailing British Standards, Codes of Practice, Building Regulations, manufacturers and federation recommendations and all to the complete satisfaction of SJ Design Limited.

A	21.08.23	Balcony added

DESIGN LTD

Building Design & Surveying Consultants
The Old Co-Op Building, Church Street,
Hayfield, High Peak SK22 2JE
Tel:01663 742903 Fax:01663 751247
Mobile: 07984 007 087 Email: info@sjdesign.net
www.sjdesign.net

Client
P. Walsh and R. Graham

Job Title
Proposed extensions and alterations at
101 The Birches
New Mills Road
Hayfield
High Peak
SK22 2EX

Drawing Title
Proposed Plans

Scale
1:100; @A2 unless marked

Date
May 2023

Drawn by
SJ

Drawing No. 200	Rev. A
--------------------	-----------