


EXISTING ELEVATIONS 1:100
EAST




PROPOSED ELEVATIONS 1:100
EAST



NORTH

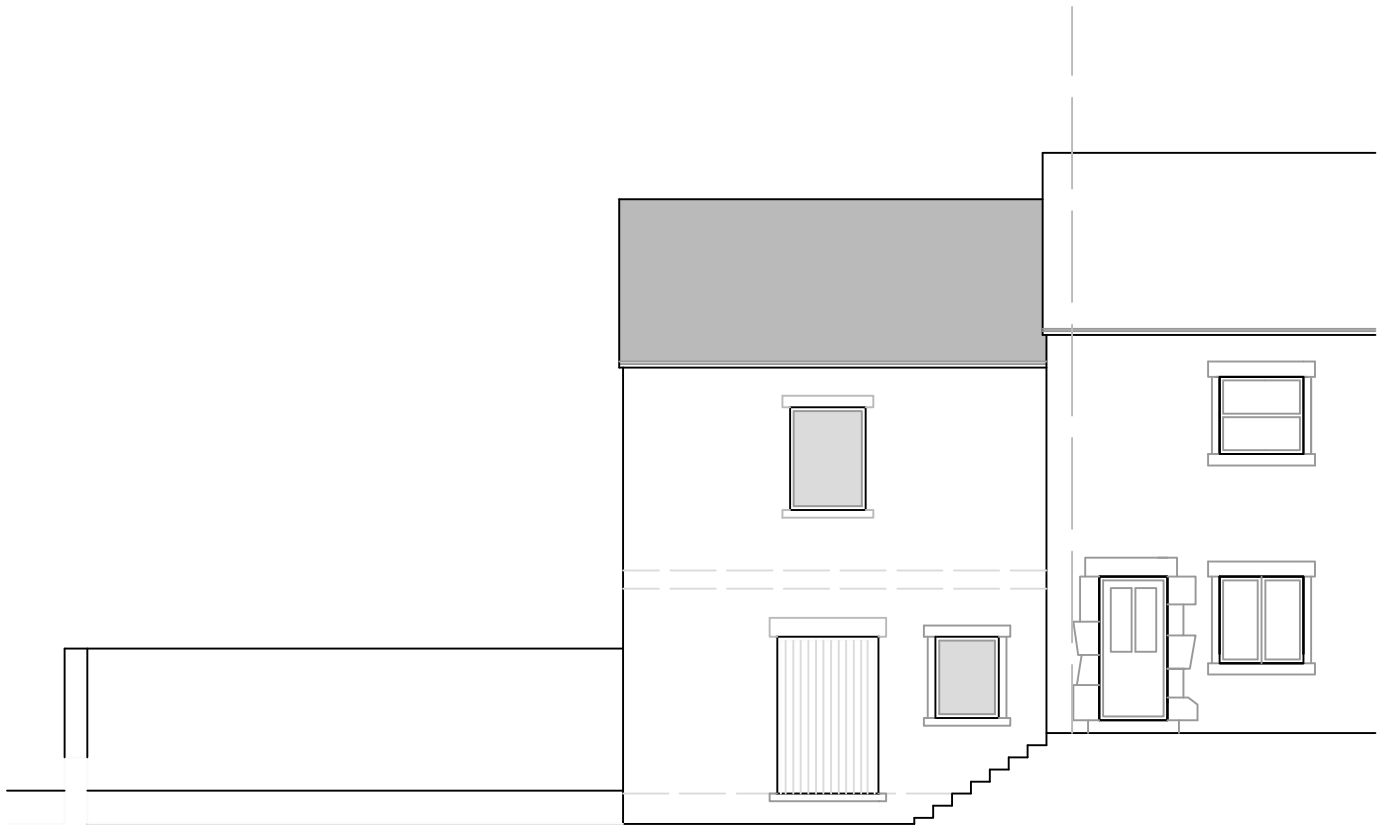


NORTH

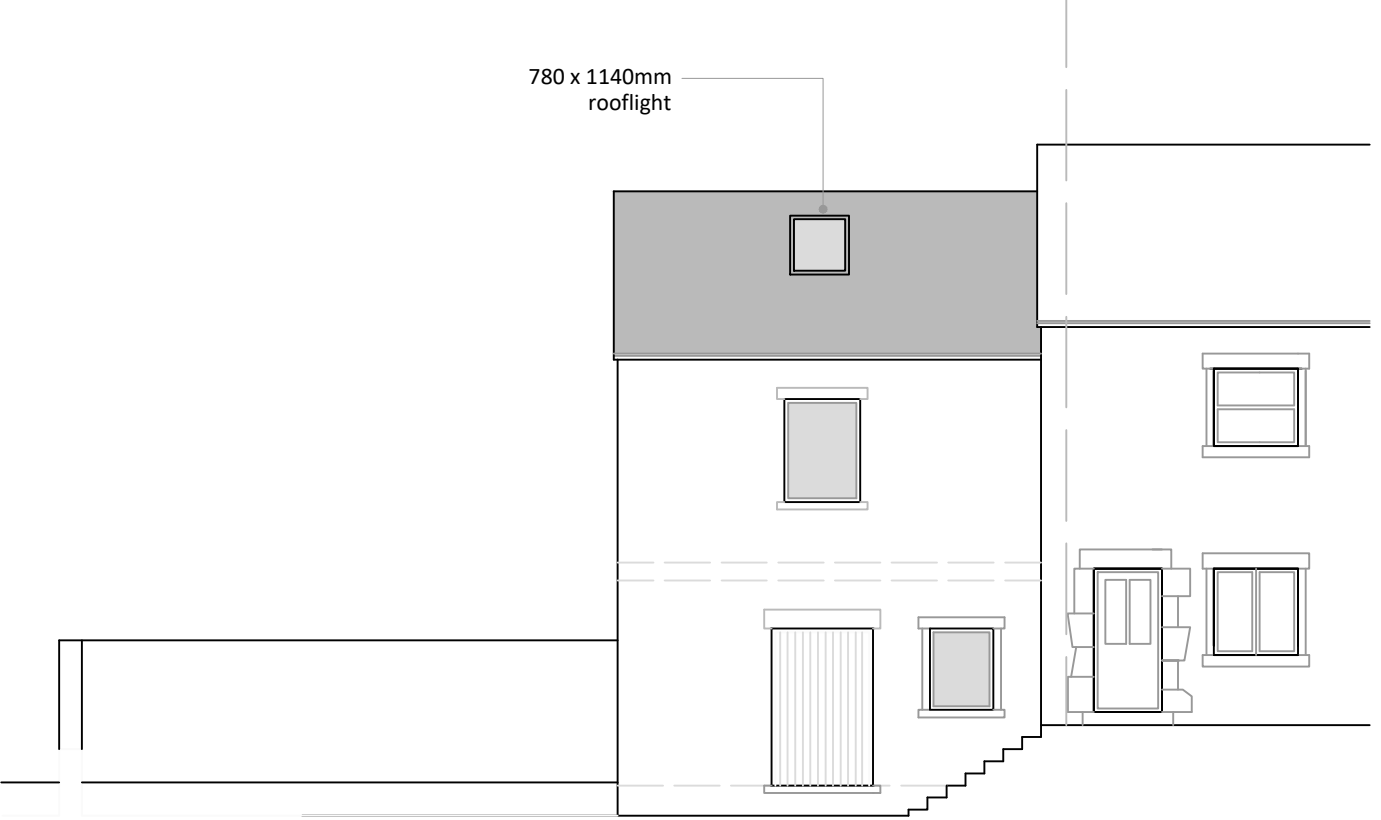


SITE PLAN 1:200




LOCATION PLAN 1:200

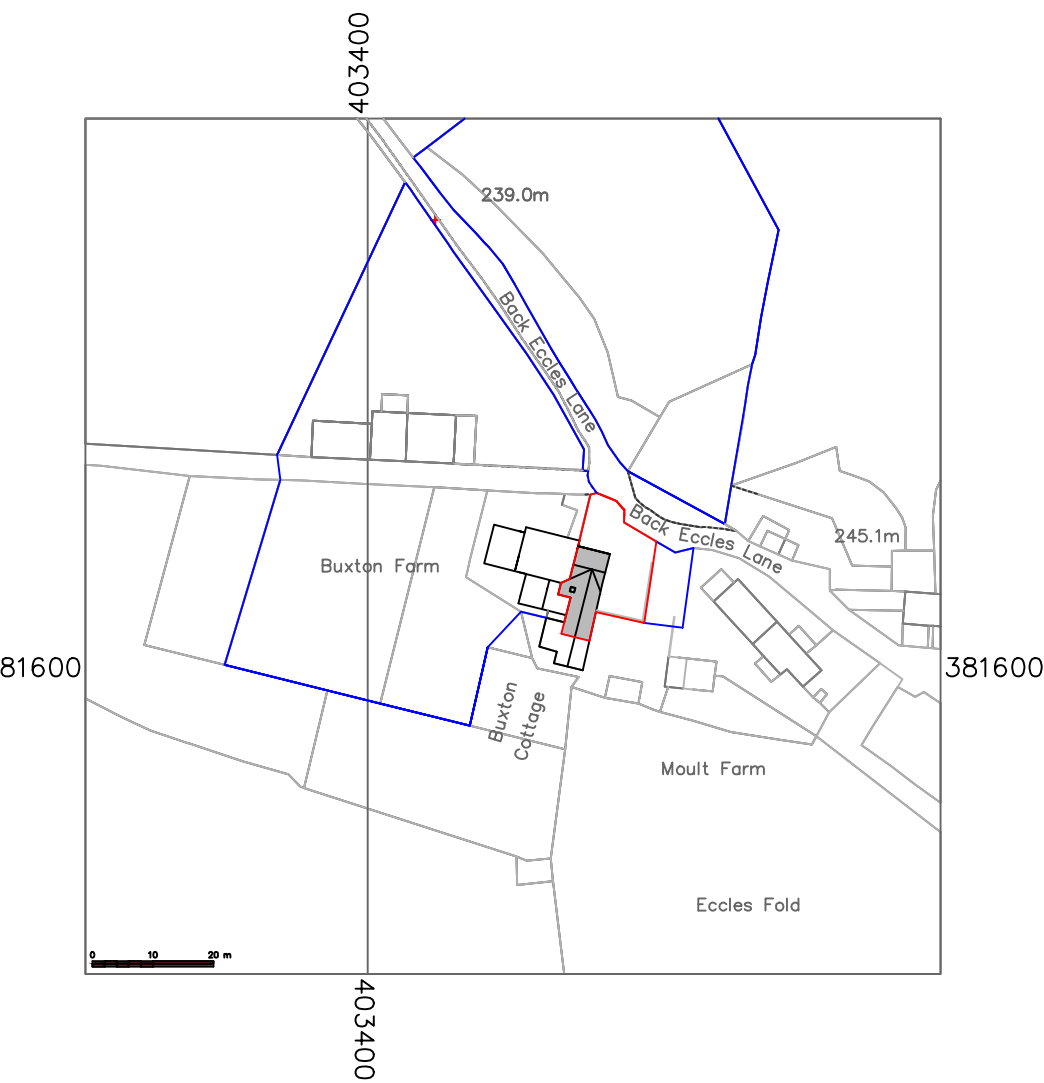


EXISTING PLANS 1:100
GROUND - Remains Unchanged

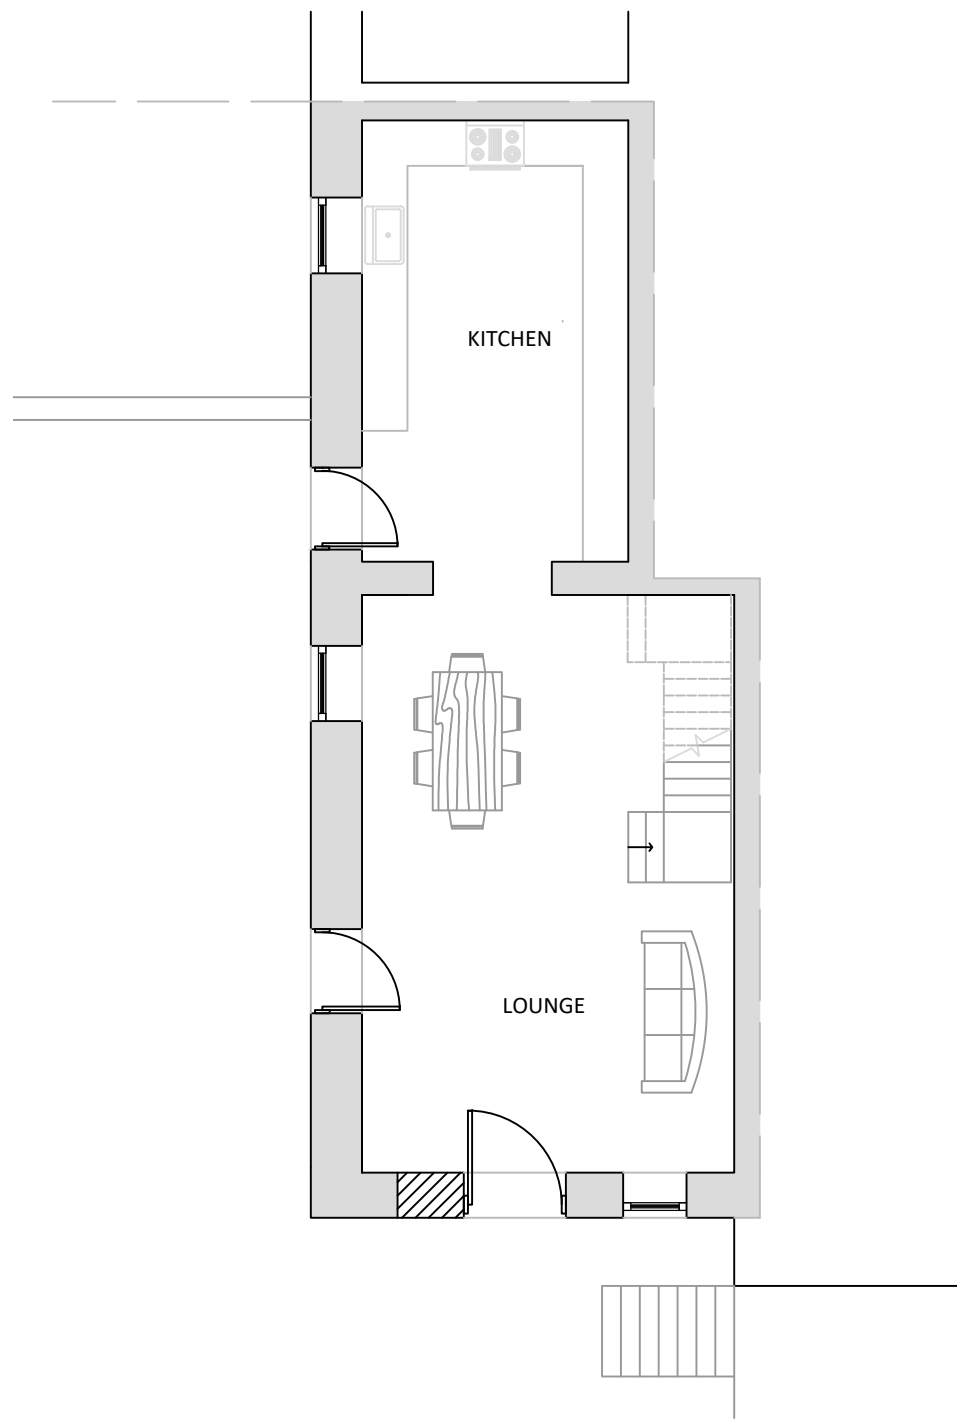



FIRST - Remains Unchanged

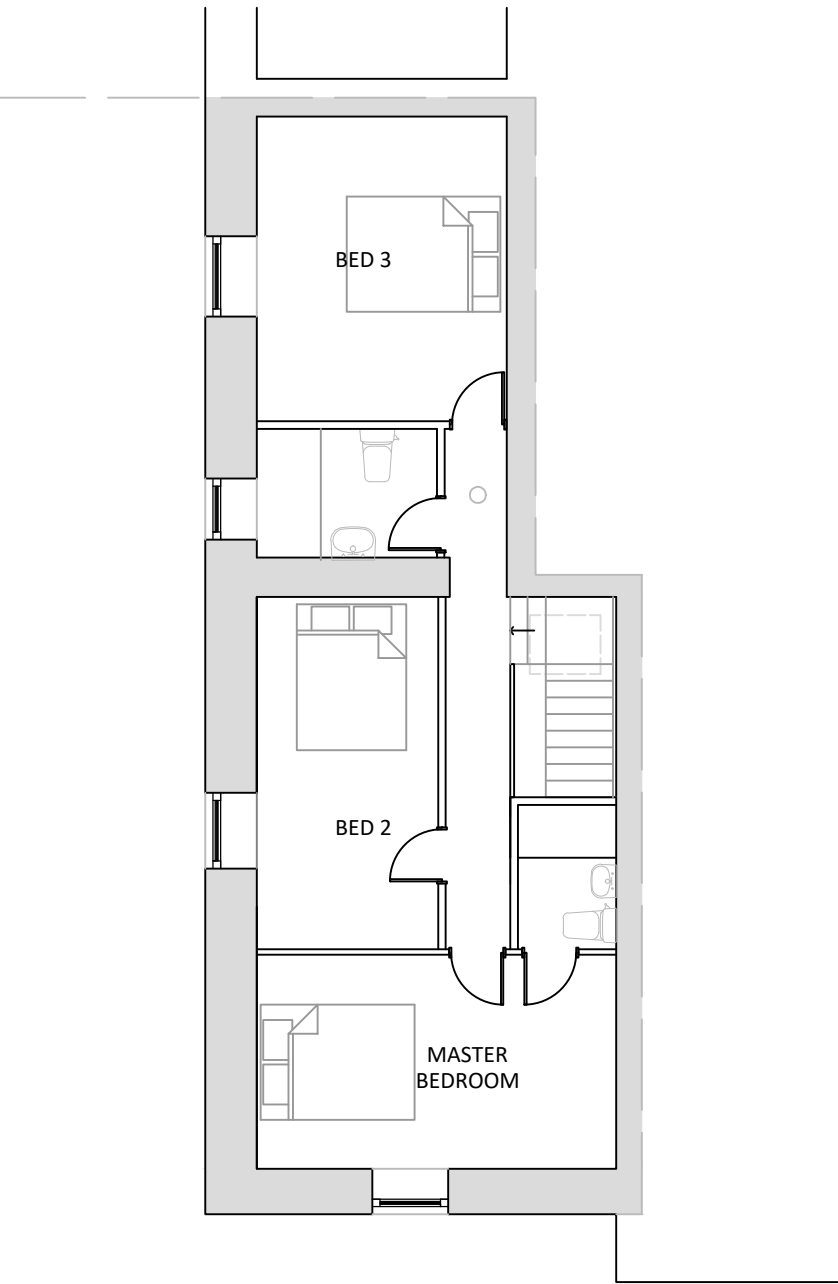

ROOF

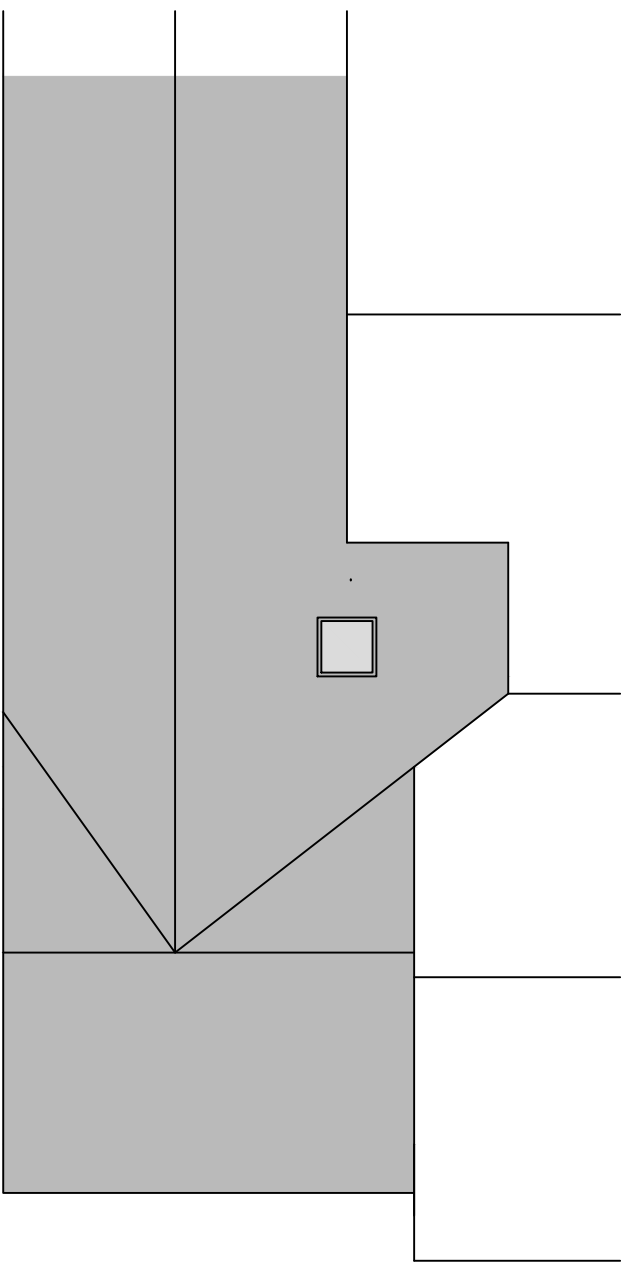

PROPOSED PLANS 1:100
ROOF

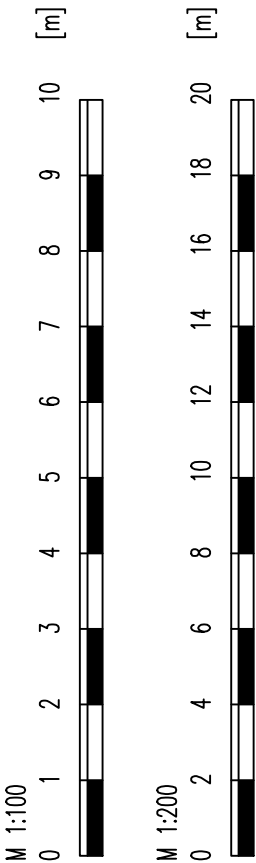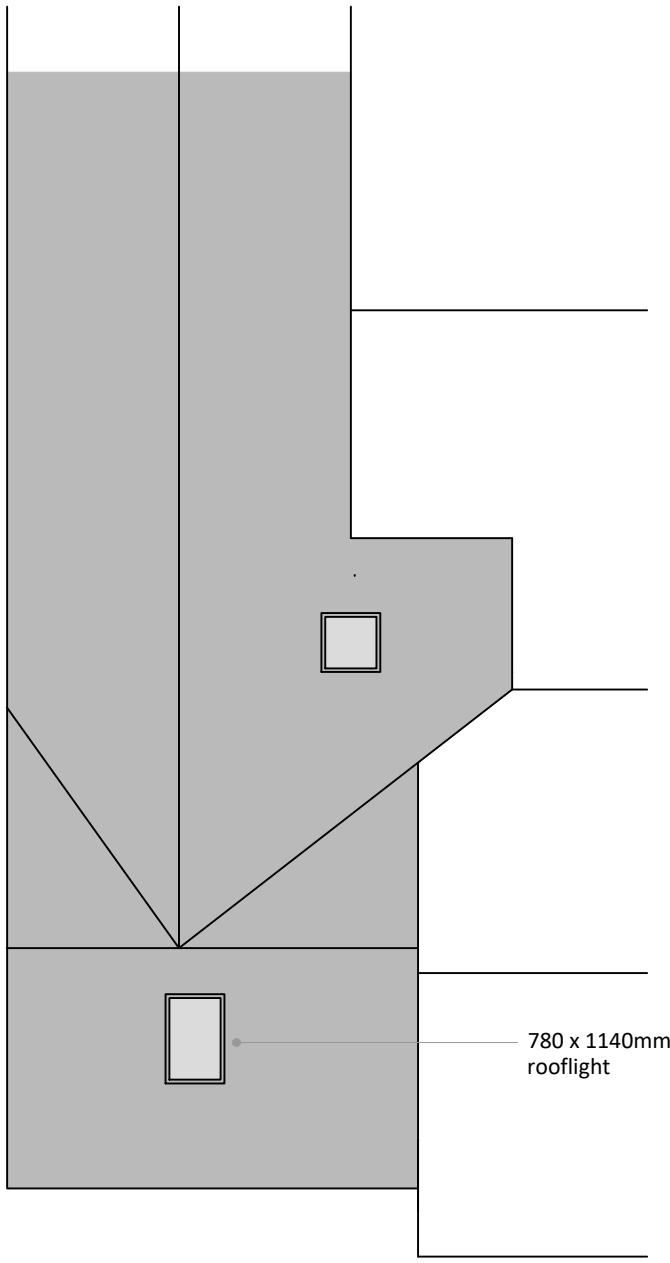

PLANNING DRAWINGS

Buxton House Farm,
Back Eccles Lane,
Whitehough, High Peak
SK23 6BY

Rooflight

Revision Date

Drawing Ref BHF/PL/BARN/03 Date 5th September 2023

PLANS ARE TO BE READ IN CONJUNCTION WITH STRUCTURAL ENGINEERS DETAILS. IT IS THE RESPONSIBILITY OF THE CONTRACTOR TO CHECK ALL MEASUREMENTS ON SITE PRIOR TO WORK COMMENCING. IT IS THE RESPONSIBILITY OF THE OWNER TO ENSURE ALL ASPECTS OF THE PARTY WALL ETC ACT 1996 ARE MET. PLEASE CONTACT PLAN DRAWER IF ANY ON SITE AMENDMENTS ARE TO BE MADE.



18 Eccles Road
Chapel en le Frith
High Peak
SK23 9RG

07912 845 210
info@plansanddesign.co.uk