

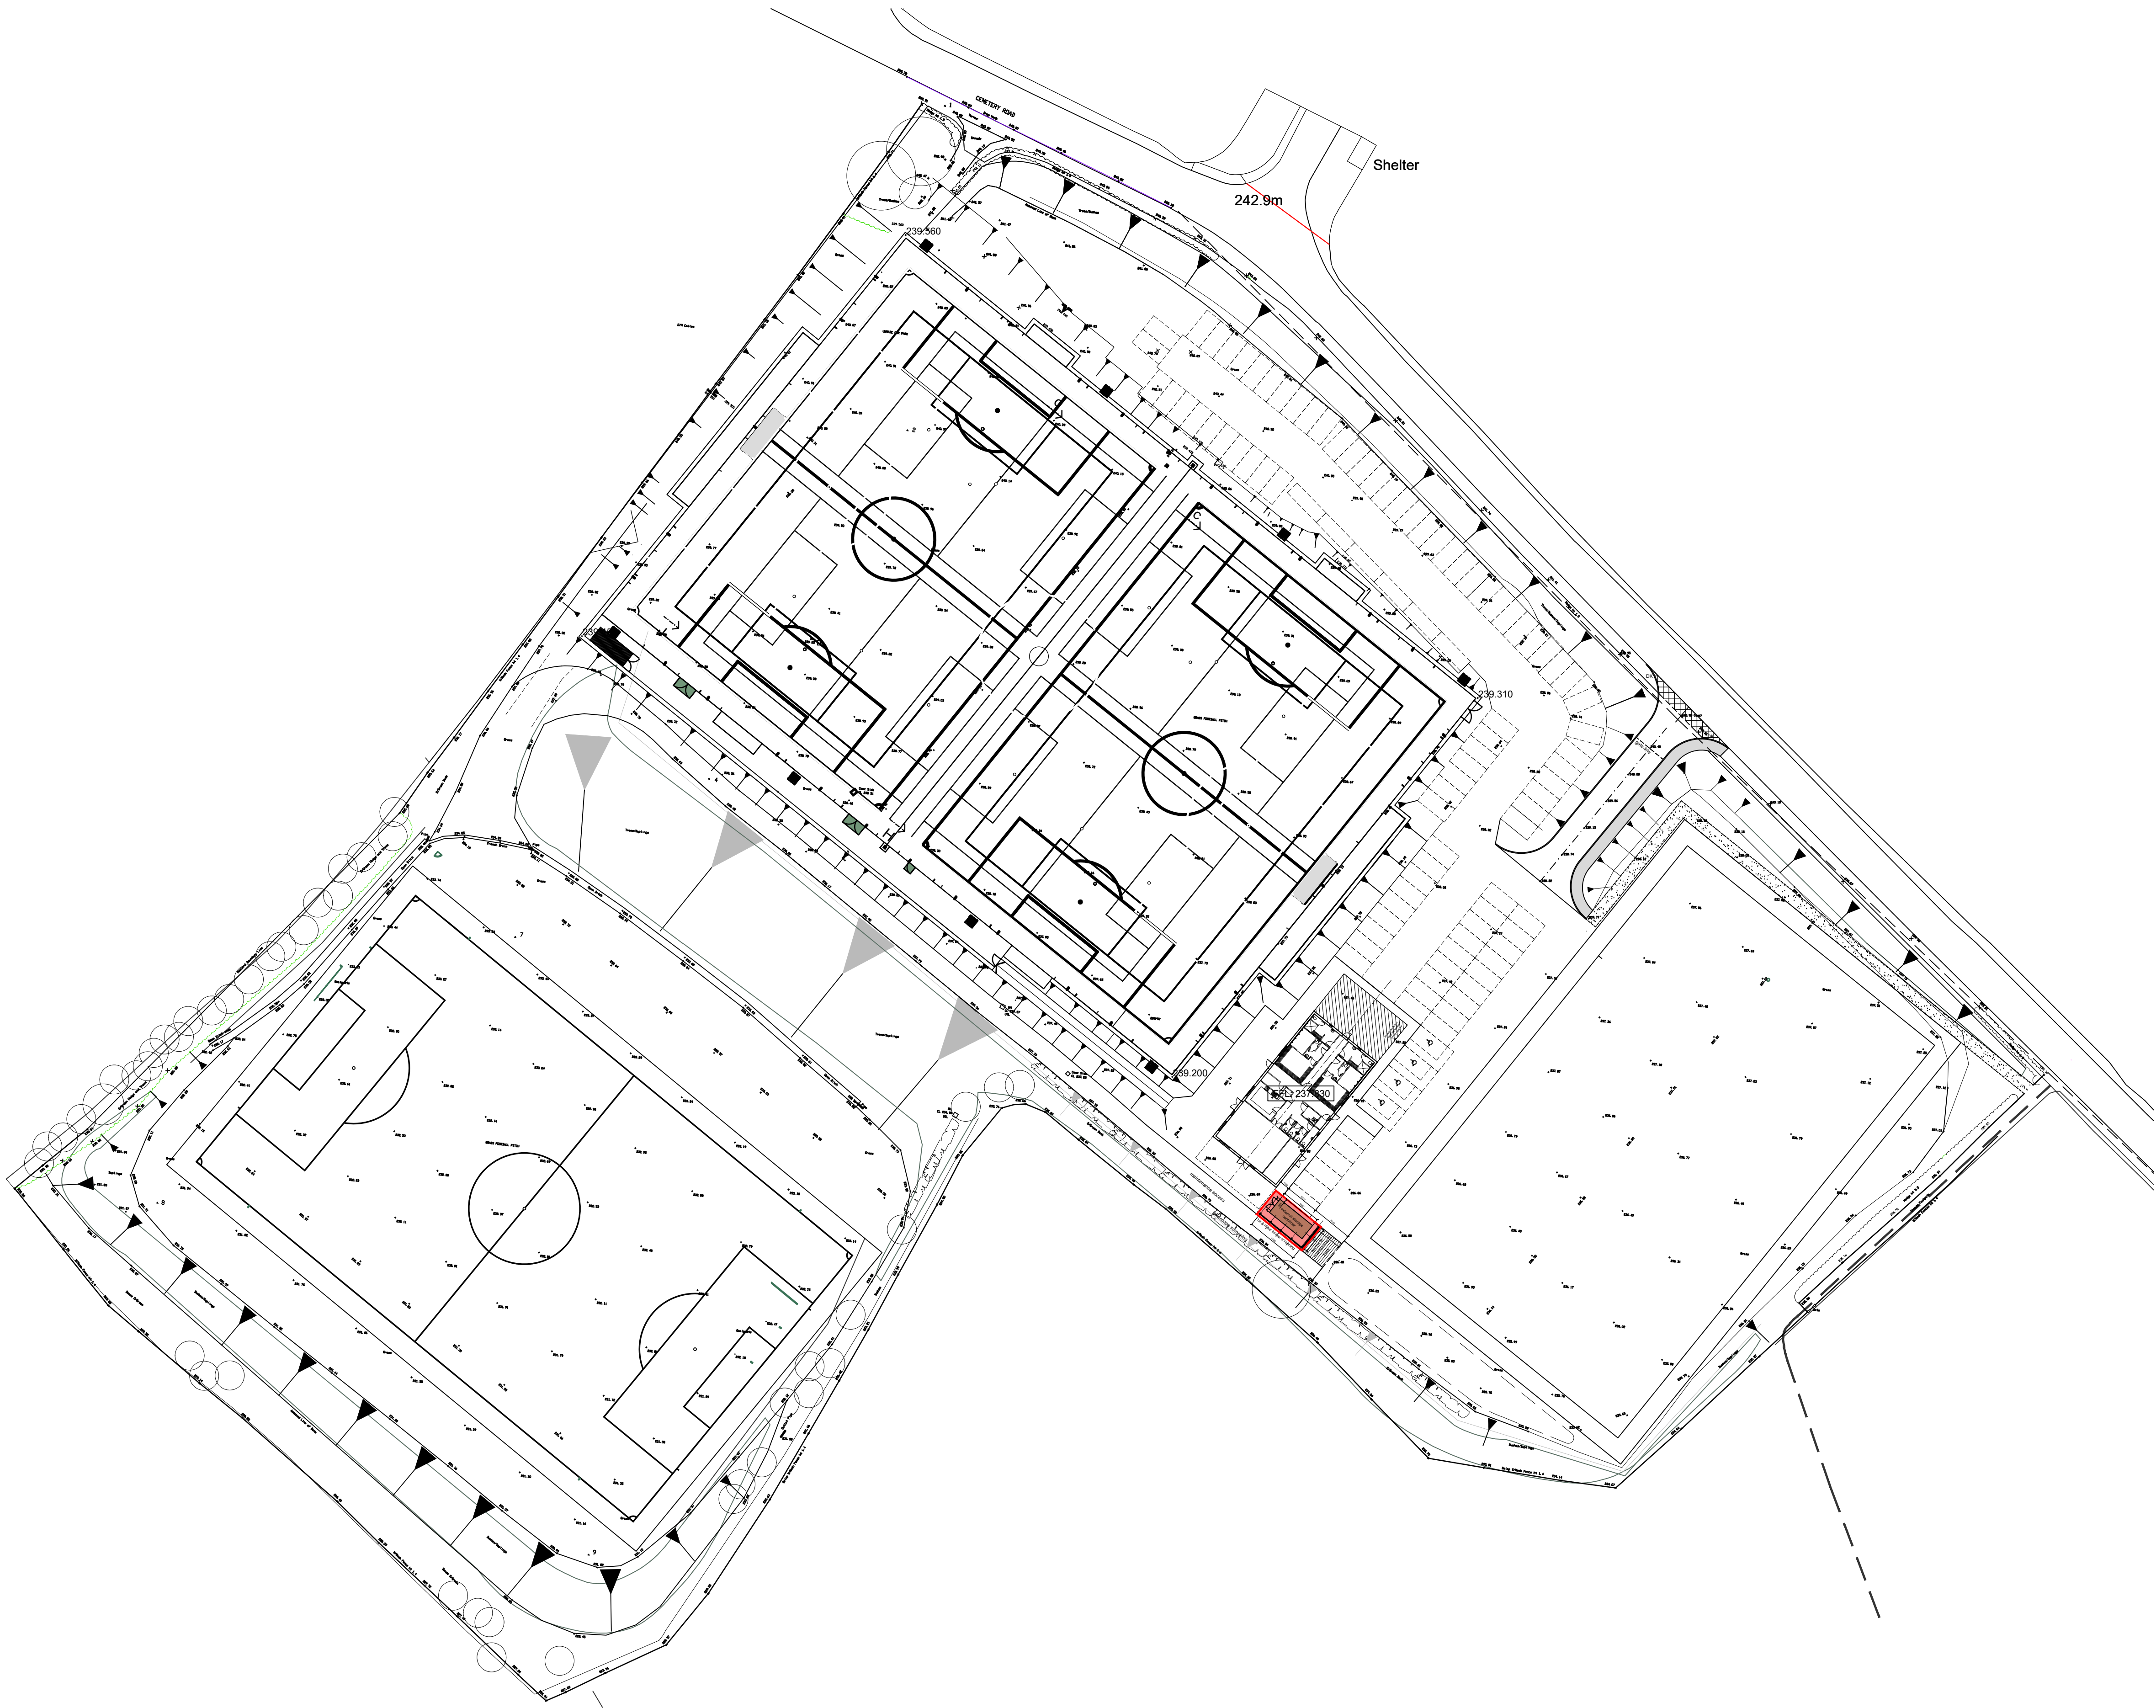


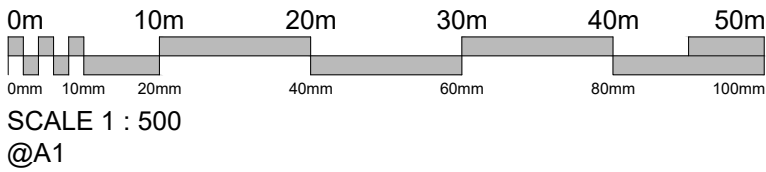

NOTES

1. No dimensions are to be scaled from this drawing.
2. All dimensions are to be checked on site prior to construction

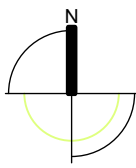

---	DD.MM.YY	-----
Revision	Date Issued	Details

PLANNING

LK2[®]

Studio 2, Deepdale Enterprise Park,
Deepdale Lane,
Nettleham, Lincoln
LN2 2LL

T 01522 750777
E info@lk2.co.uk
W www.lk2.co.uk

Registered in England 0620944 - Reg. Office - Studio 2, Deepdale Enterprise Park/Deepdale Lane, Nettleham Lincoln, LN2 2LL.
Client Logo

Client
Glossop North End Community Club
Cemetery Road
Glossop

Project
Home Ground Redevelopment
External Storage Container

Drawing Title
Proposed Site Layout

Scale 1:500 @ A1	Date July 2023	Drawn by	Checked by
Project No. 922	Drawing No. (03) 204	Revision A00	