


PROPOSED BLOCK PLAN 1:100 RT MYCOCK CONCRETE

REVISIONS:
PROPOSED BLOCK PLAN
HARPUR HILL TRADING ESTATE, BUXTON
RT MYCOCK CONCRETE
SCALE: 1:100
DATE: FEB'23 DRAWN: AJS CHECKED: AJS
©THIS DRAWING AND THE BUILDING WORKS DEPICTED ARE THE COPYRIGHT OF AJS ARCHITECTURE
AND MAY NOT BE REPRODUCED OR AMENDED EXCEPT BY WRITTEN PERMISSION. NO LIABILITY WILL BE ACCEPTED
FOR AMENDMENTS MADE BY OTHER PERSONS.

A.J.S ARCHITECTURE

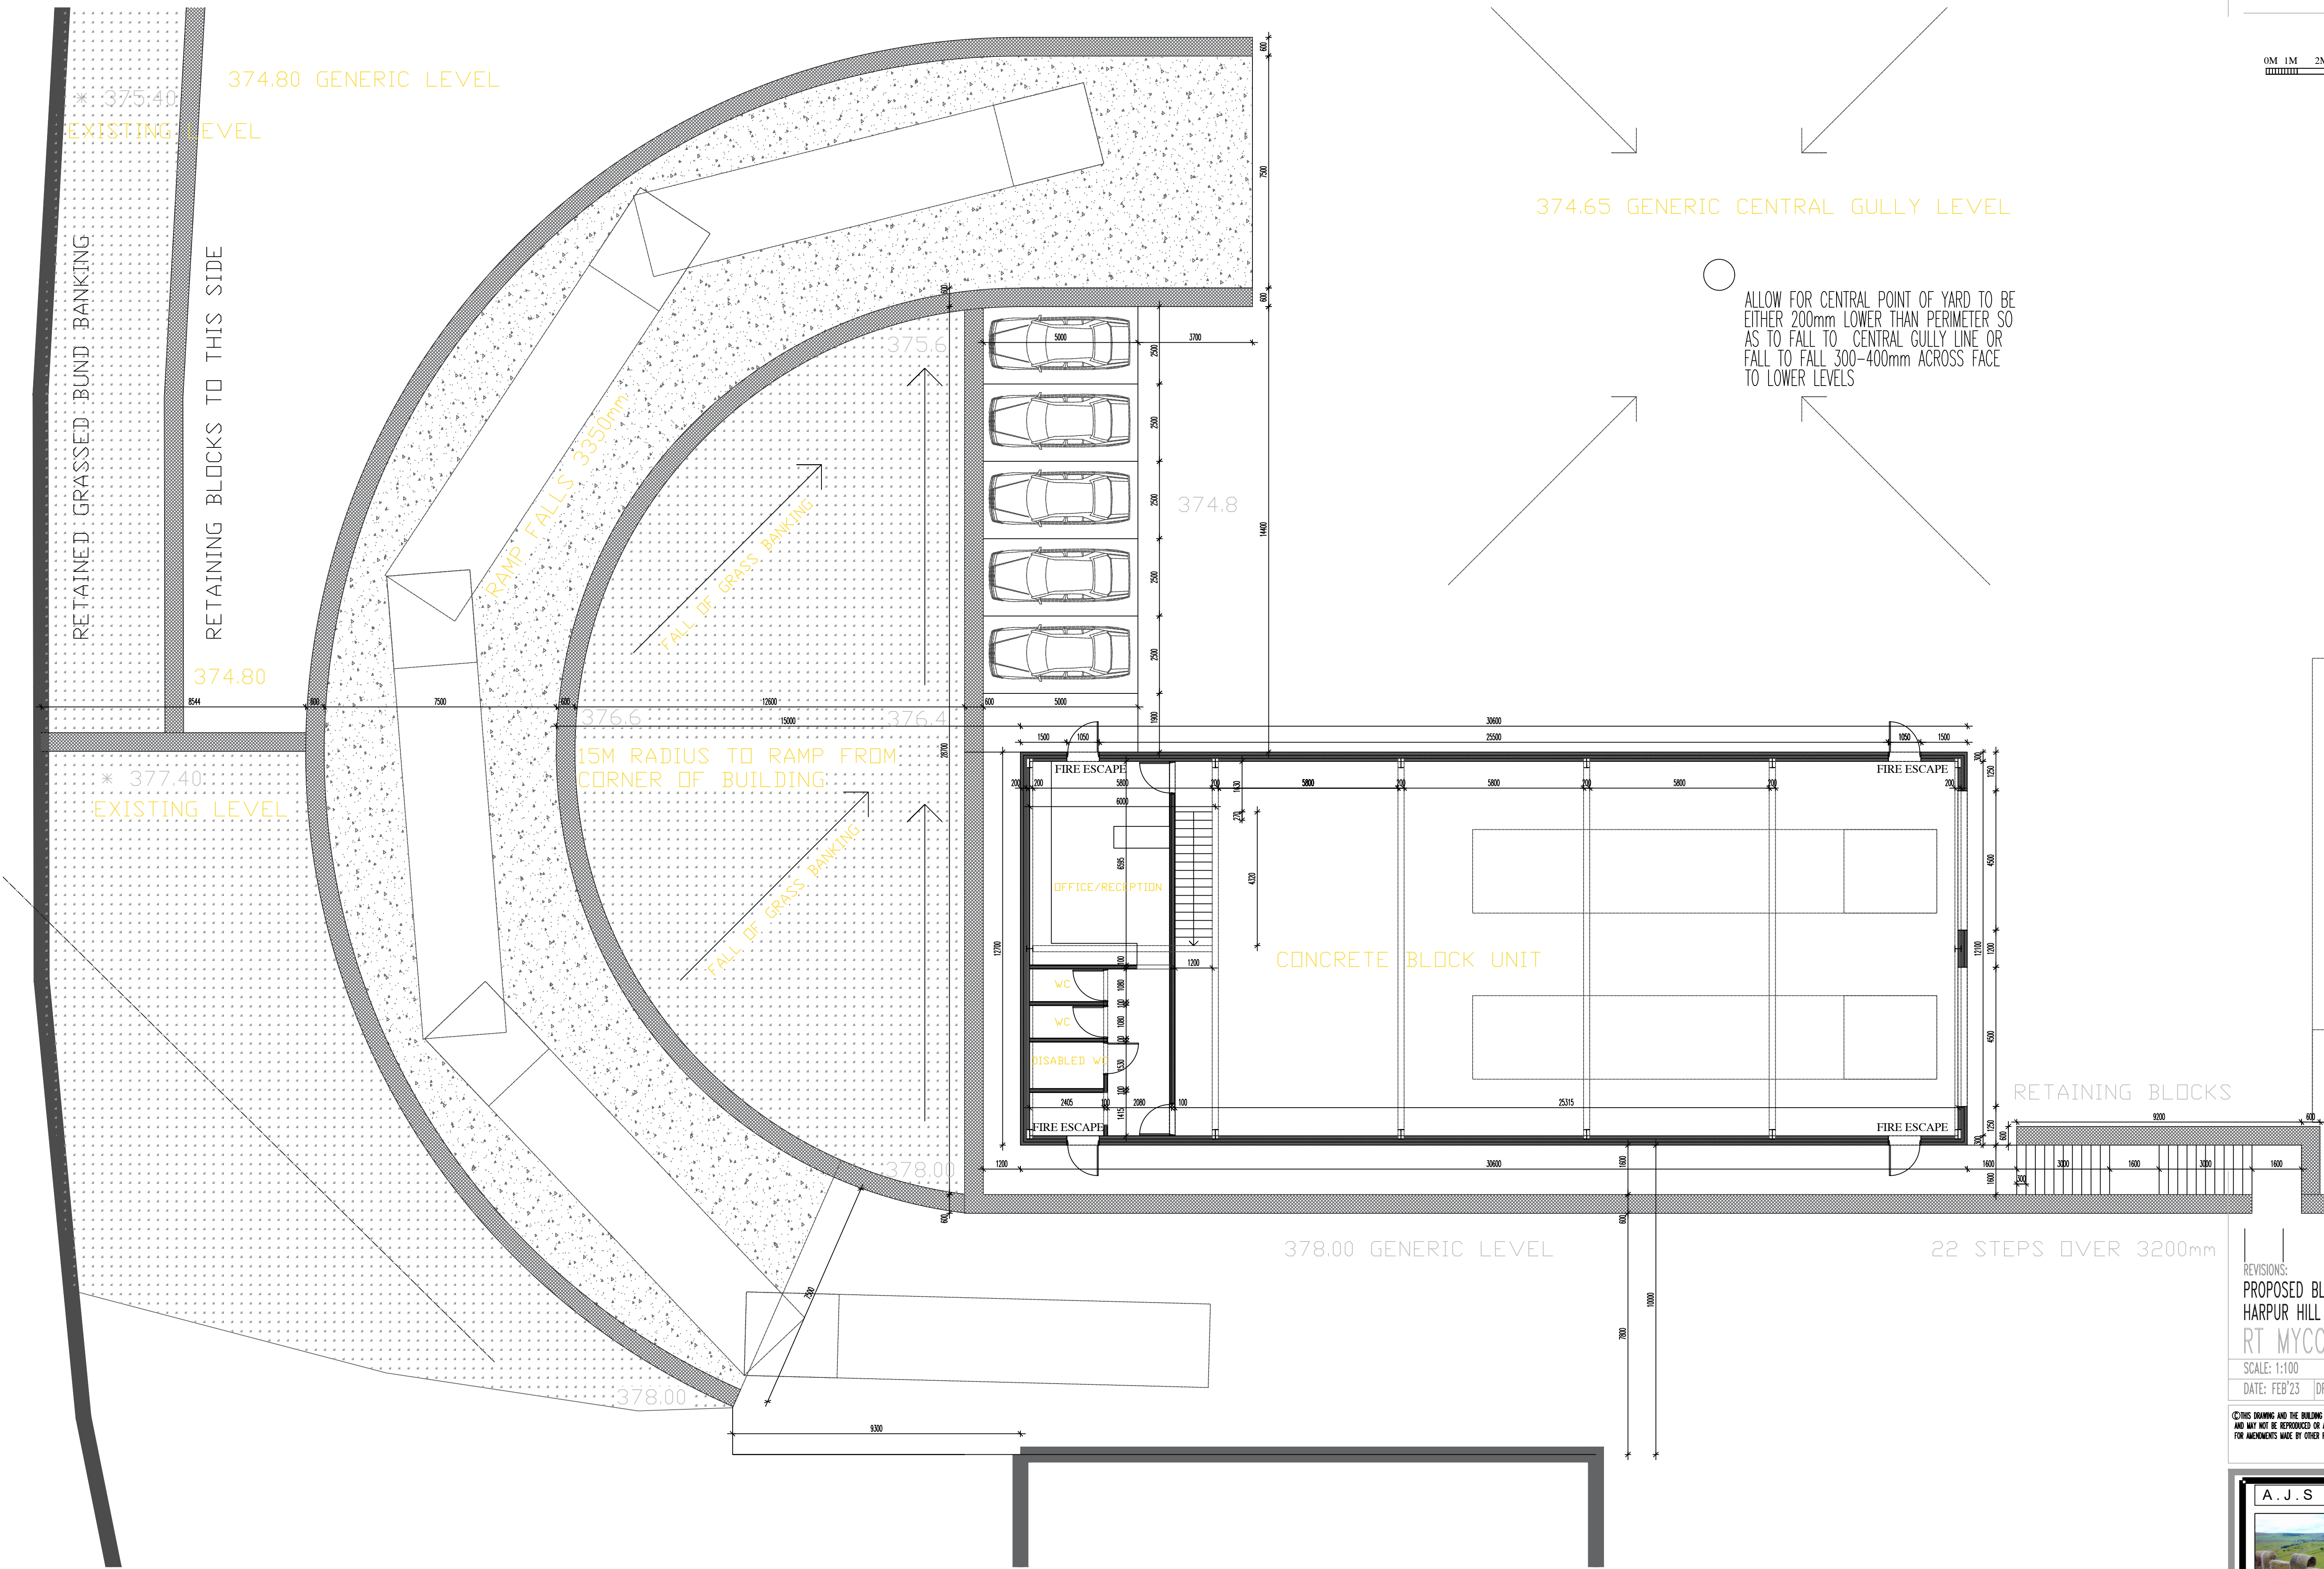

32 carr road,
buxton,
derbyshire,
sk17 6wf.

h: 01298 26062
m: 07794 400237