




Proposed Isometric View Front Side

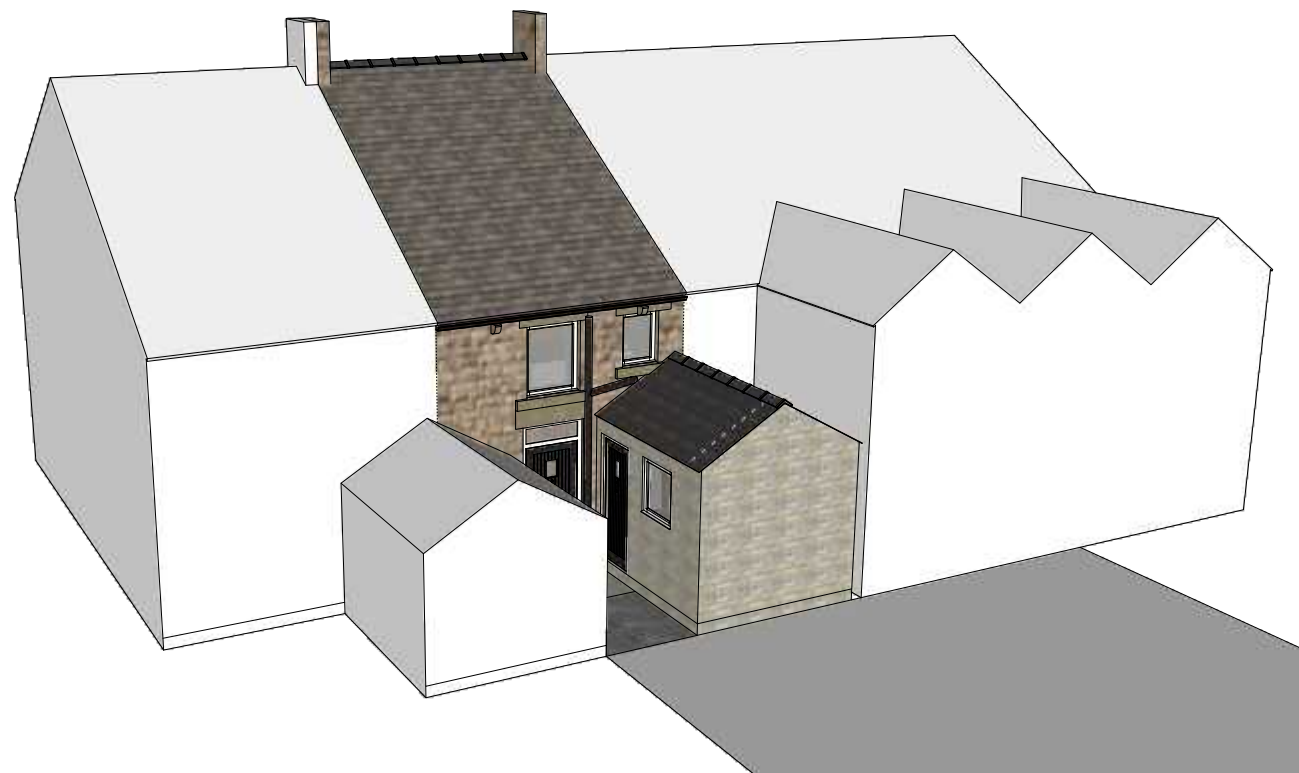

Proposed Isometric View Rear

GENERAL NOTES
 Elevations to be of stonework to match existing.
 Roof to be of stone tiles to closely match the existing.
 All dimensions in metres. All dimensions to be checked on site and any discrepancies to be reported to Planman3D for clarification.
 The main contractor is to consult with the Statutory Undertakers to establish the location of their services and provide the necessary protection.
 This application is for Planning only and a separate application will be made for Building Regulation approval.

THE CDM REGULATIONS 2015.
 The client must abide by the Construction Design and Management Regulations 2015 which relate to any building works which:
 (a) lasts longer than 30 working days and has more than 20 workers working simultaneously at any point in the project.
 Or:
 (b) exceeds 500 person days.

PARTY WALL ACT 1996
 The owner, should they need to do so under the requirements of the Party Wall Act 1996, has a duty to serve a Party Structure Notice on any adjoining owner if building work on, to or near an existing Party Wall involves any of the following:
 Support of beam, Insertion of DPC through wall, Raising a wall or cutting off projections, Demolition and rebuilding, Underpinning, Insertion of lead flashings, Excavations within 3 metres of an existing structure where the new foundations will go deeper than adjoining foundations, or within 6 metres of an existing structure where the new foundations are within a 45-degree line of the adjoining foundations.
 A Party Wall Agreement is to be in place prior to start of works on site.




Existing Front Elevation




Existing Rear Elevation



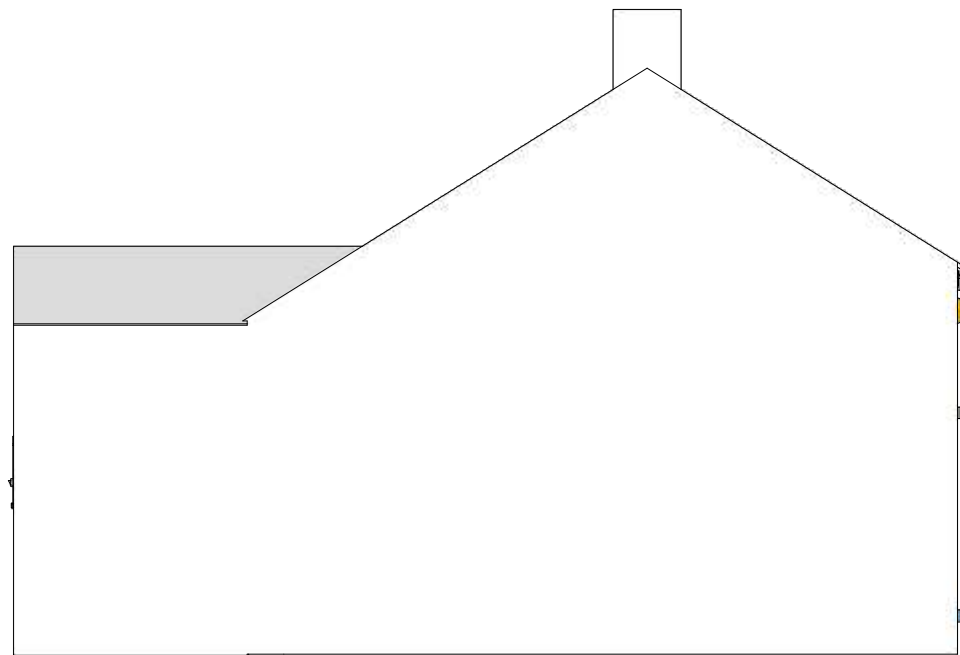

Existing Side Elevation

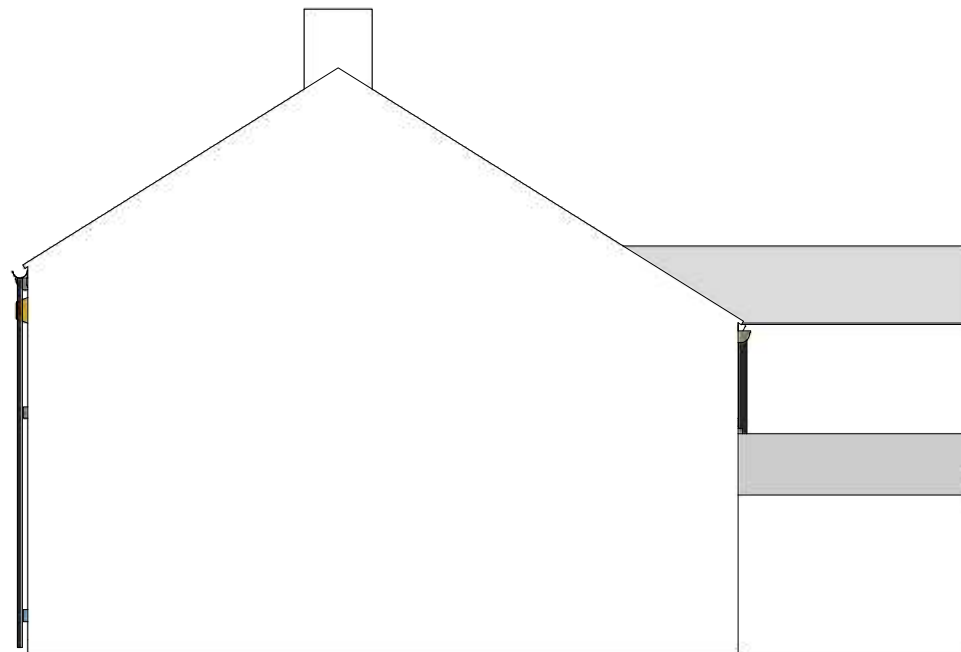

Existing Side Elevation





Existing Ground Floor Plan



Existing First Floor Plan






Proposed Front Elevation




Proposed Rear Elevation



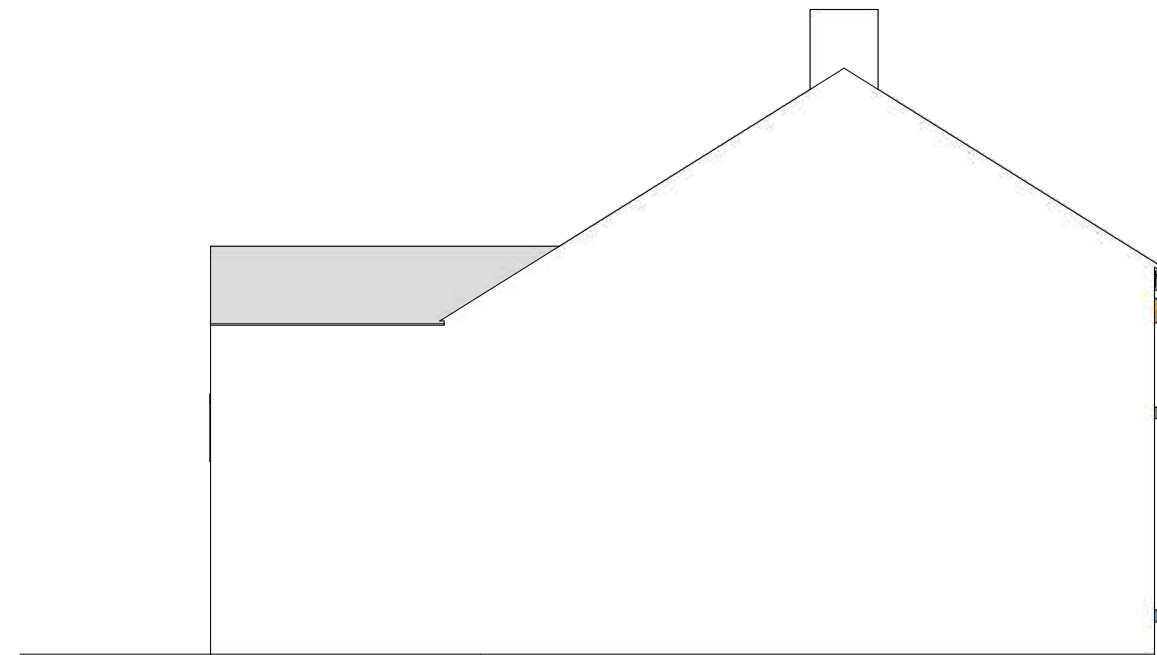


Proposed Side Elevation

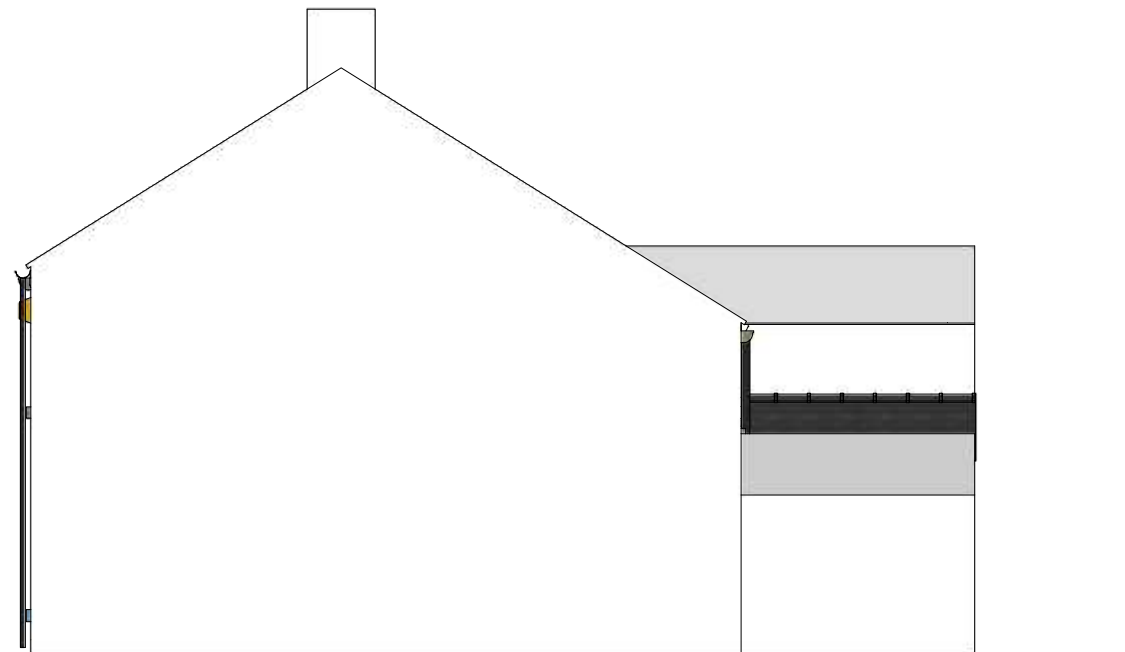


Proposed Side Elevation




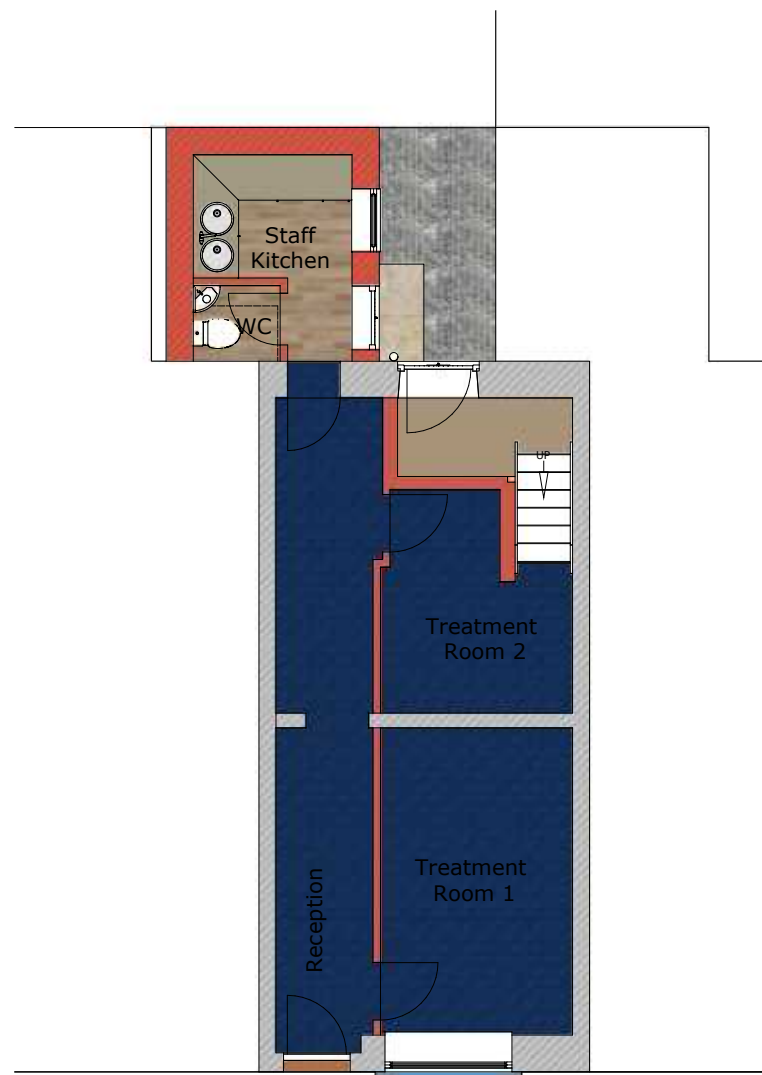

Proposed Ground Floor Plan

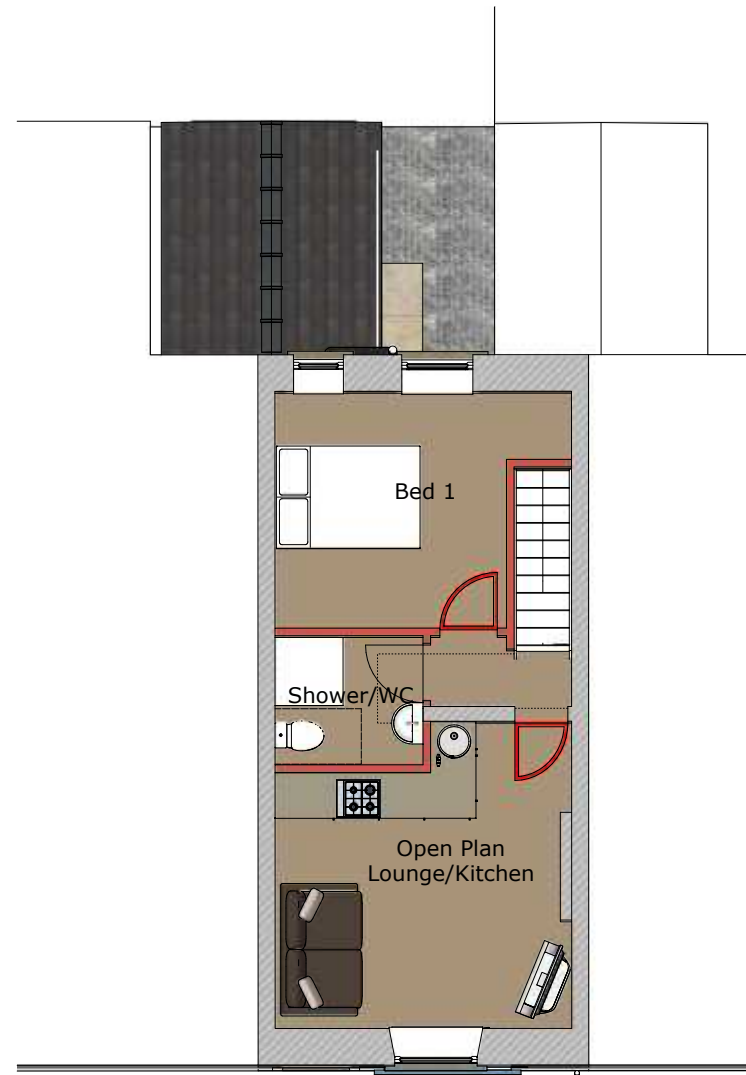


Proposed First Floor Plan

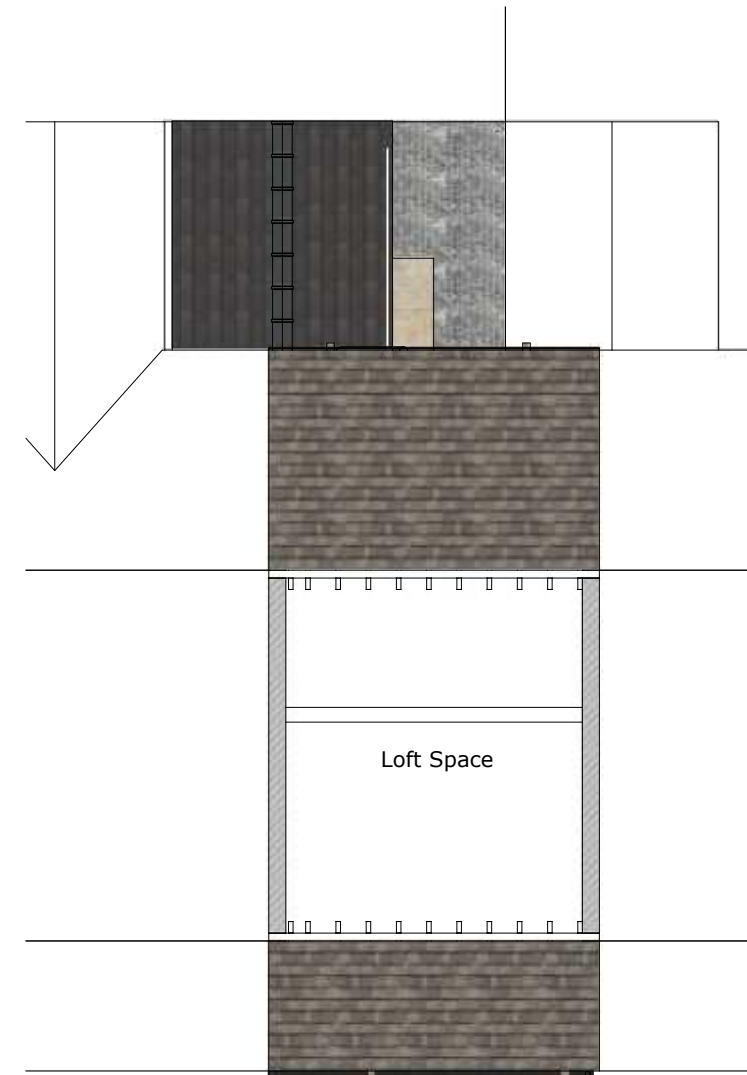


Proposed Attic Floor Plan



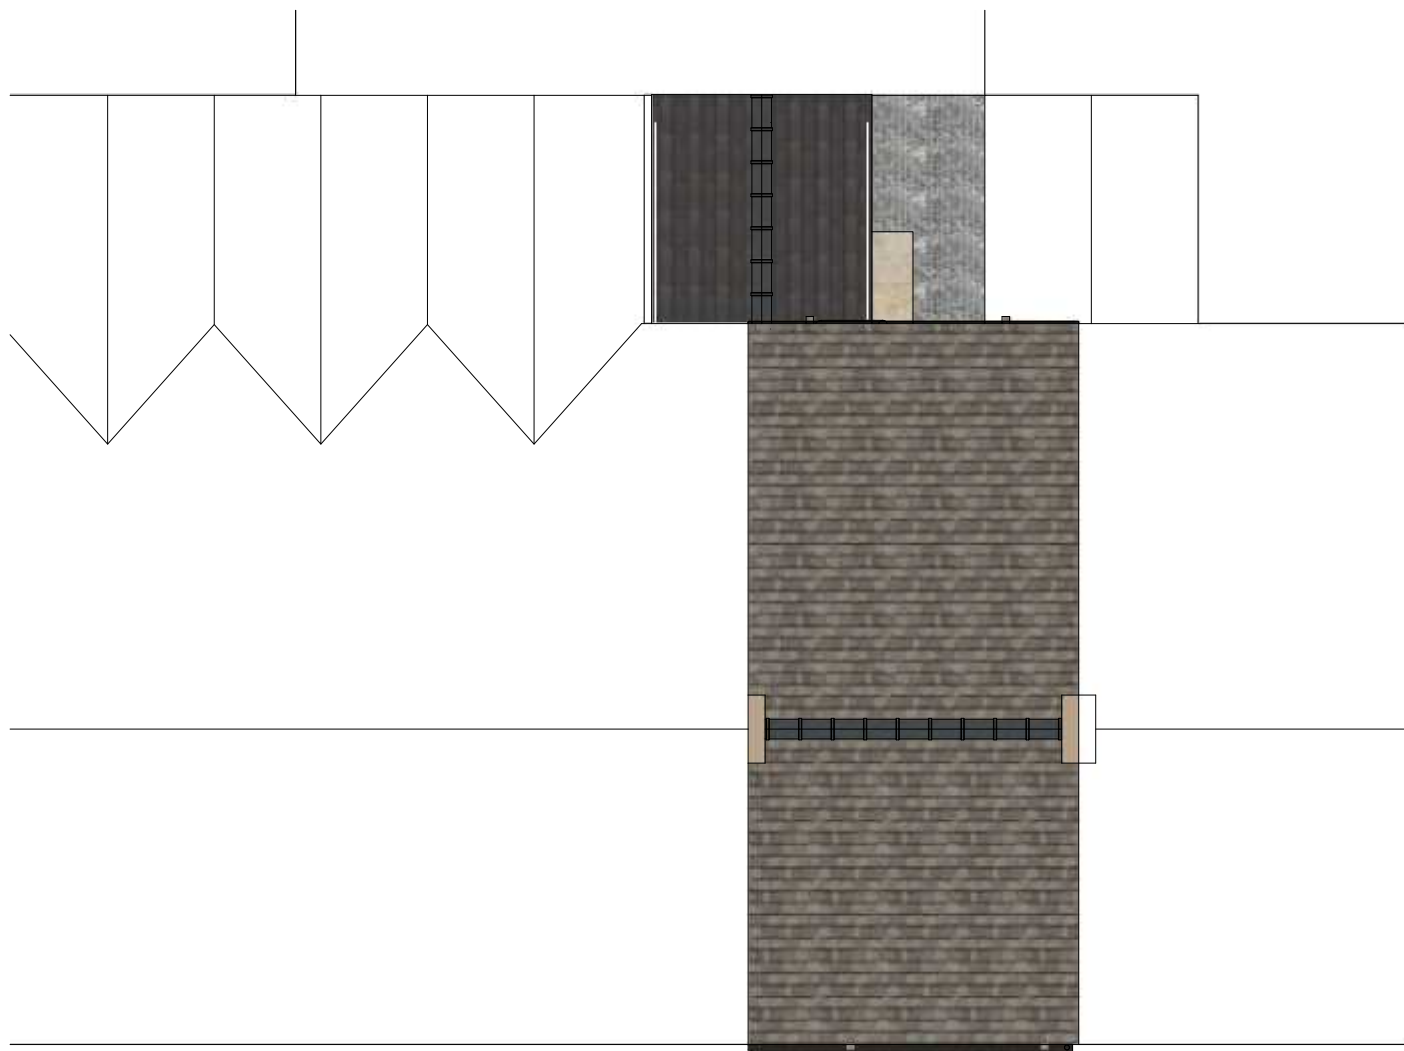

Proposed Roof Plan

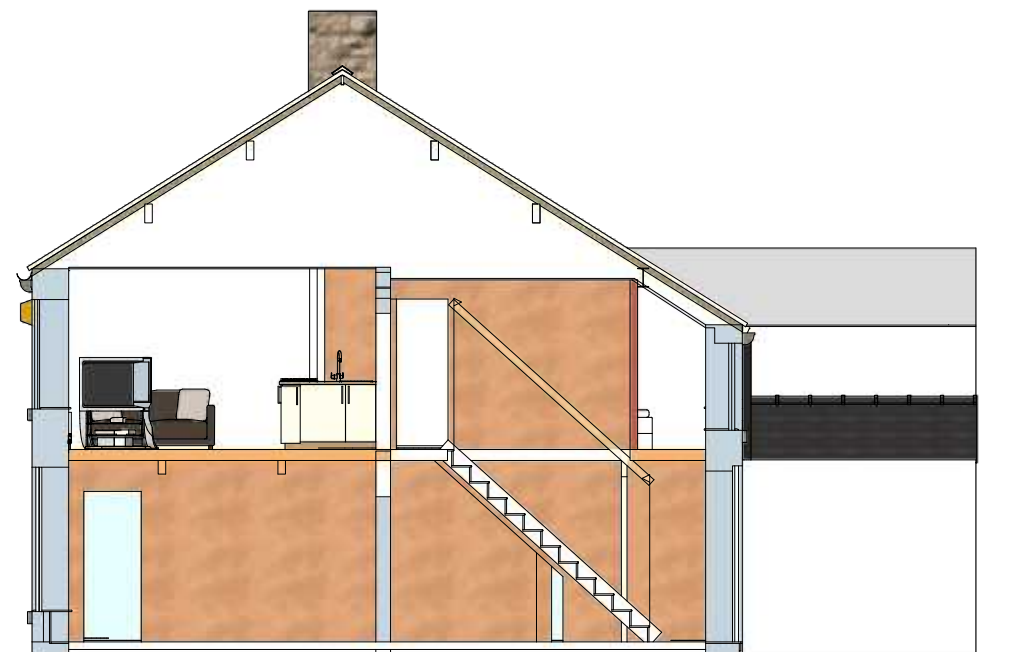

Proposed Section 1



Proposed Section 2





Location Plan (1:1250)

Site Outlined in Red

Existing On Street Parking (Restricted)



Site Plan (1:200)

© Crown copyright and database rights 2023 Ordnance Survey 0100031673