



All drawings should be read in conjunction with the entire **PL Series** drawings. Full details and specifications will be provided following approval of the planning application and through a formal Building Control submission prior to commencement of site works & construction.

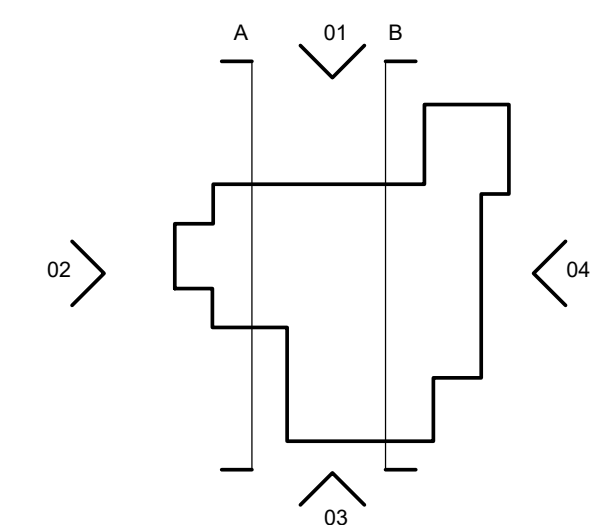

Proposed Materials:

1. Proposed Infill Windows in replacement of Existing Doors
2. Proposed Window Cill drop for Proposed Door.
3. Proposed New Stone Steps
4. Proposed Spandrel
5. Proposed Windows in existing openings
6. Proposed Conservation Rooflights
7. Rainwater Pipes & Goods to be replaced as existing

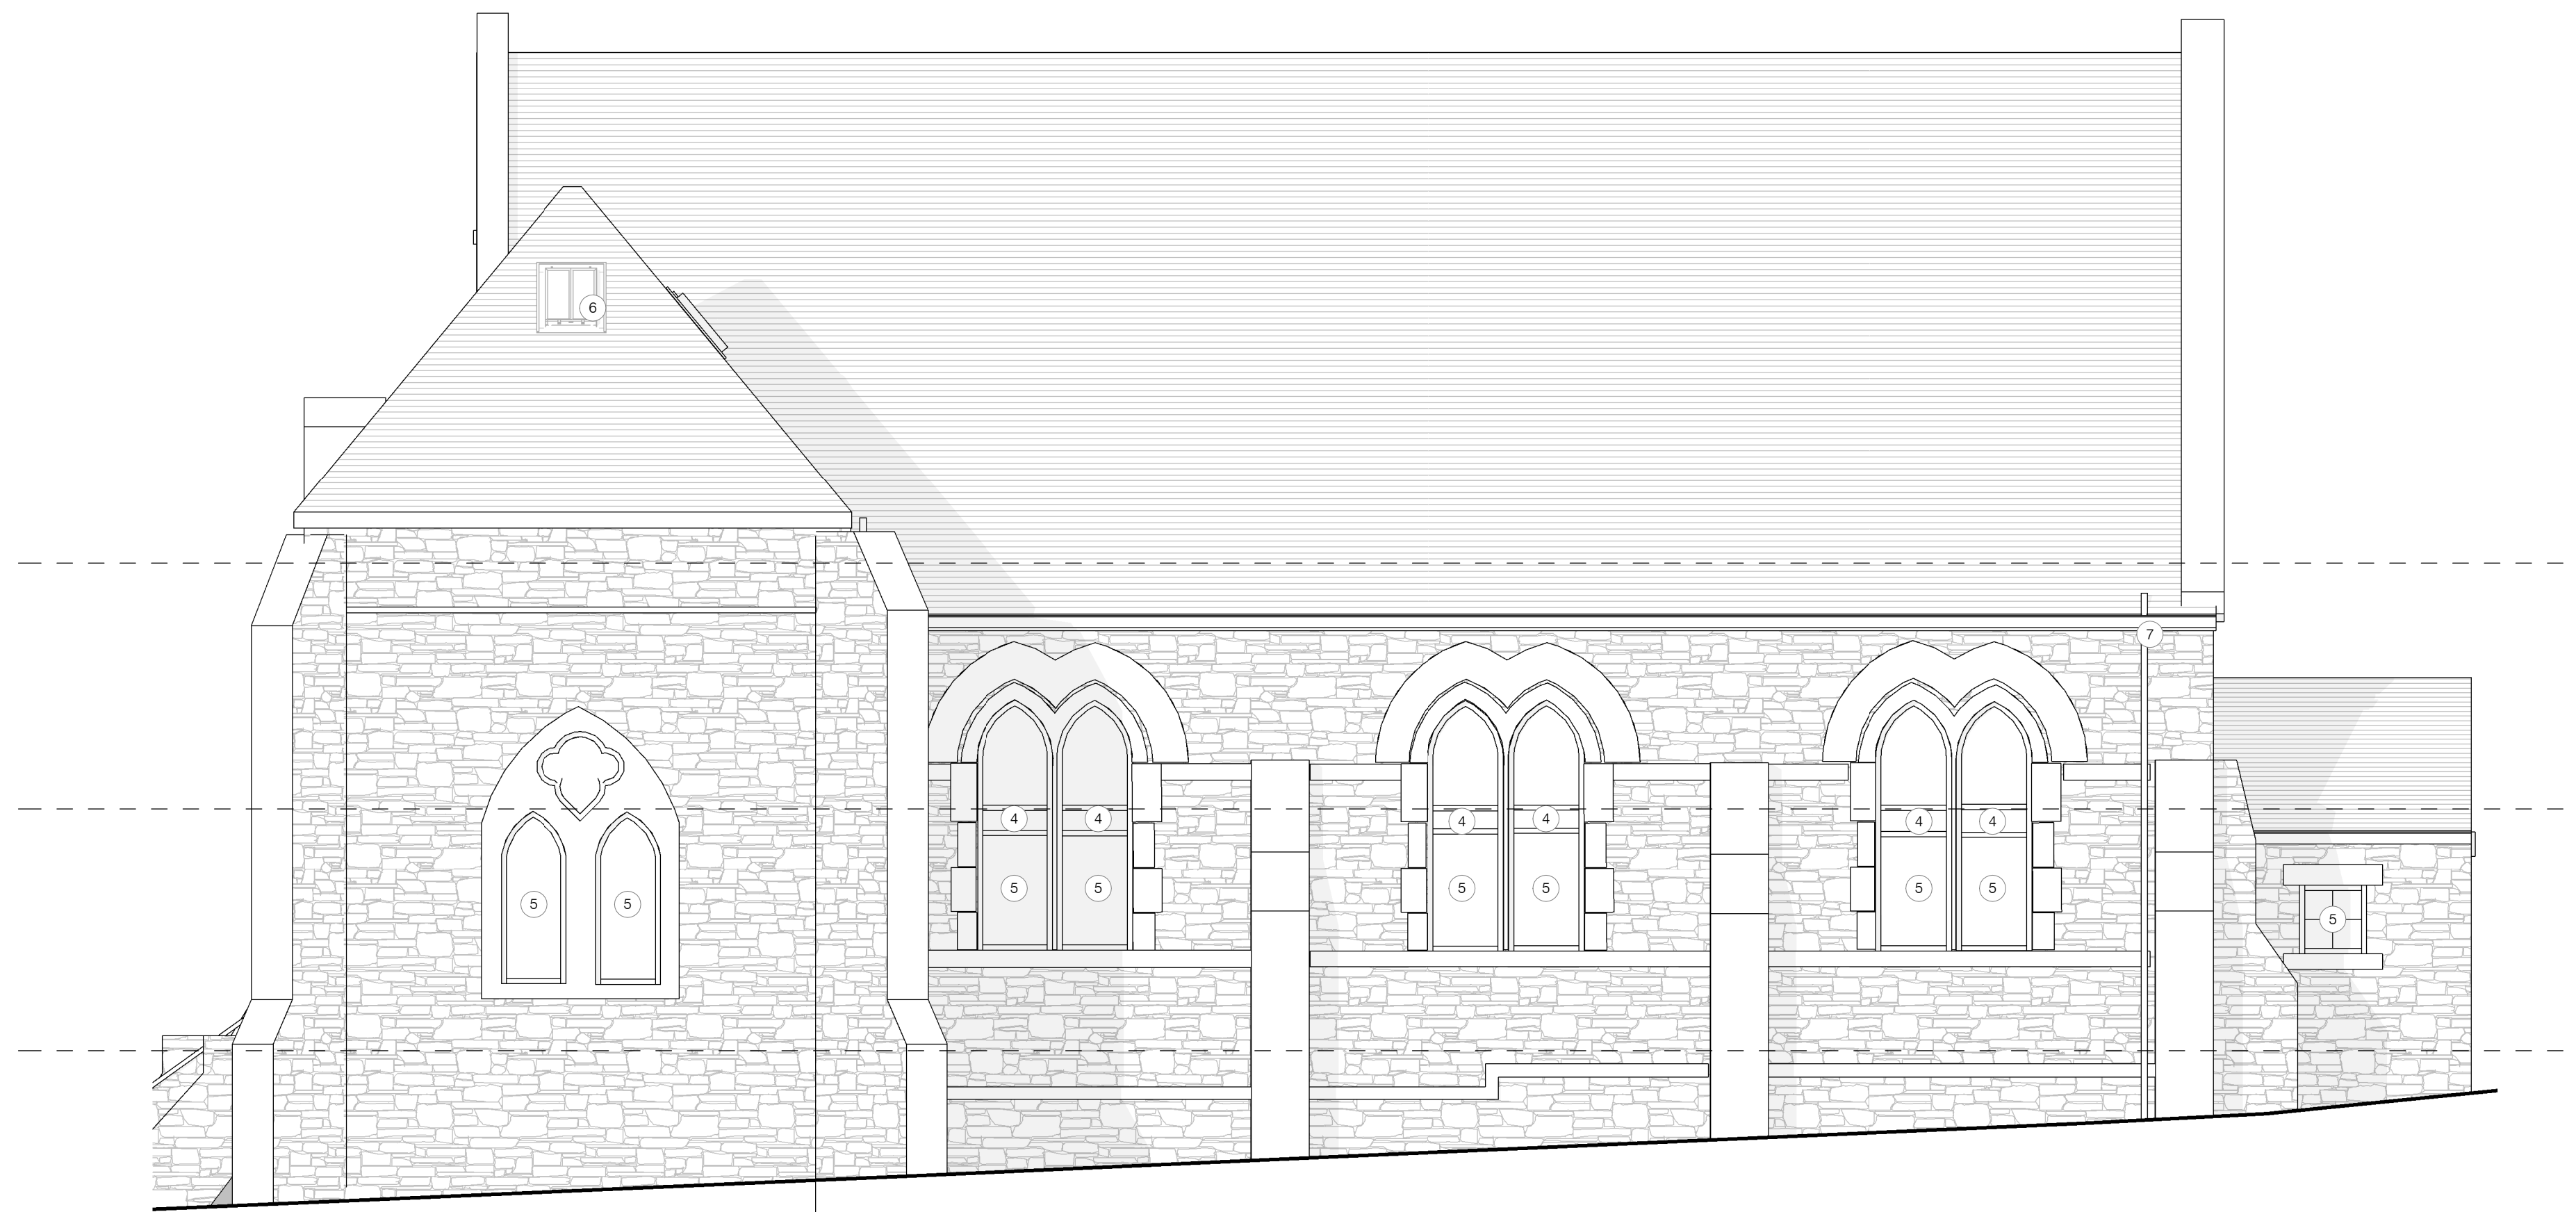

Proposed Elevation 01

1 : 50



Proposed Elevation 02

1 : 50

P0	Planning First Issue	230630	AD
Rev	Description	Date	By

peakarchitects

Broomhall, 8-10 Broomhall Road, Sheffield, S10 2DA

www.peakarchitects.co.uk

Project
625
Holy Trinity Church

Client	
Michael Seliger	

Drawing
625-PKA-XX-ZZ-DR-A-PL11
Proposed Elevations

Revision	P0	Date Created	30.06.2023
Suitability	S3	Scale	As indicated @ A1
Drawn By	AD	Checked By	ZW

Planning