


NO	TREE SPECIES		HBGHT	SPREAD	Clear stem (m)	DIA mm	N	CAT.	Life Stage	Life exp yrs	NOTES
	Common Name	Scientific Name									
G1	Lime	Tilia x europaea	3	3	-	100		C2	Early-Mature	20+	Regrowth from stump (0-1m Height), Multistemmed, 7No
T2	Ash	Fraxinus excelsior	14	17	2	750		B2	Mature	20+	Some dead wood, Previous pruning work, Minor Basal Epicormic growth
T3	Sycamore	Acer pseudoplatanus	15	14	2	700	N	B2	Mature	40+	Previous pruning work
T4	Sycamore	Acer pseudoplatanus	14	13	3	600	N	B2	Mature	40+	
T5	Sycamore	Acer pseudoplatanus	14	11	3	500		B2	Mature	40+	
T6	Ash	Fraxinus excelsior	4	5	1	75		C2	Young	40+	Multistemmed
H7	Privet	Ligustrum ovalifolium	1.5	1	-	30	N	C2	Semi-Mature	40+	Clipped
T8	Rowan	Sorbus aucuparia	6	6	2	250		C2	Early-Mature	40+	1 meter lower than site
T9	Scots Pine	Pinus sylvestris	12	9	1.5	600E		B2	Mature	20+	Some dead wood, 50% dieback, Multstemmed
T10	Common Laburnum	Laburnum anagyroides	5	5	-	150		C2	Early-Mature	20+	
T11	Silver birch	Betula pendula	10	5	2	200		C2	Early-Mature	40+	
T12	Sycamore	Acer pseudoplatanus	5	3	2	75		C2	Young	40+	
T13	Yew	Taxus baccata	-	5	-	450		C2	Semi-Mature	40+	Multistemmed
T14	Lime	Tilia x europaea	5	4	1.5	400		C2	Semi-Mature	40	Pollarded to 2-2.5m, Twin
T15	Cherry	Prunus avium	4	2	1	75		C2	Young	40	

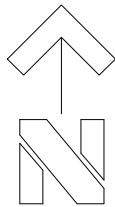


4m Silver Birch Sappling

4m Sycamore sappling

4m Lilac Bush

3m Rowan/Ash Sapplings

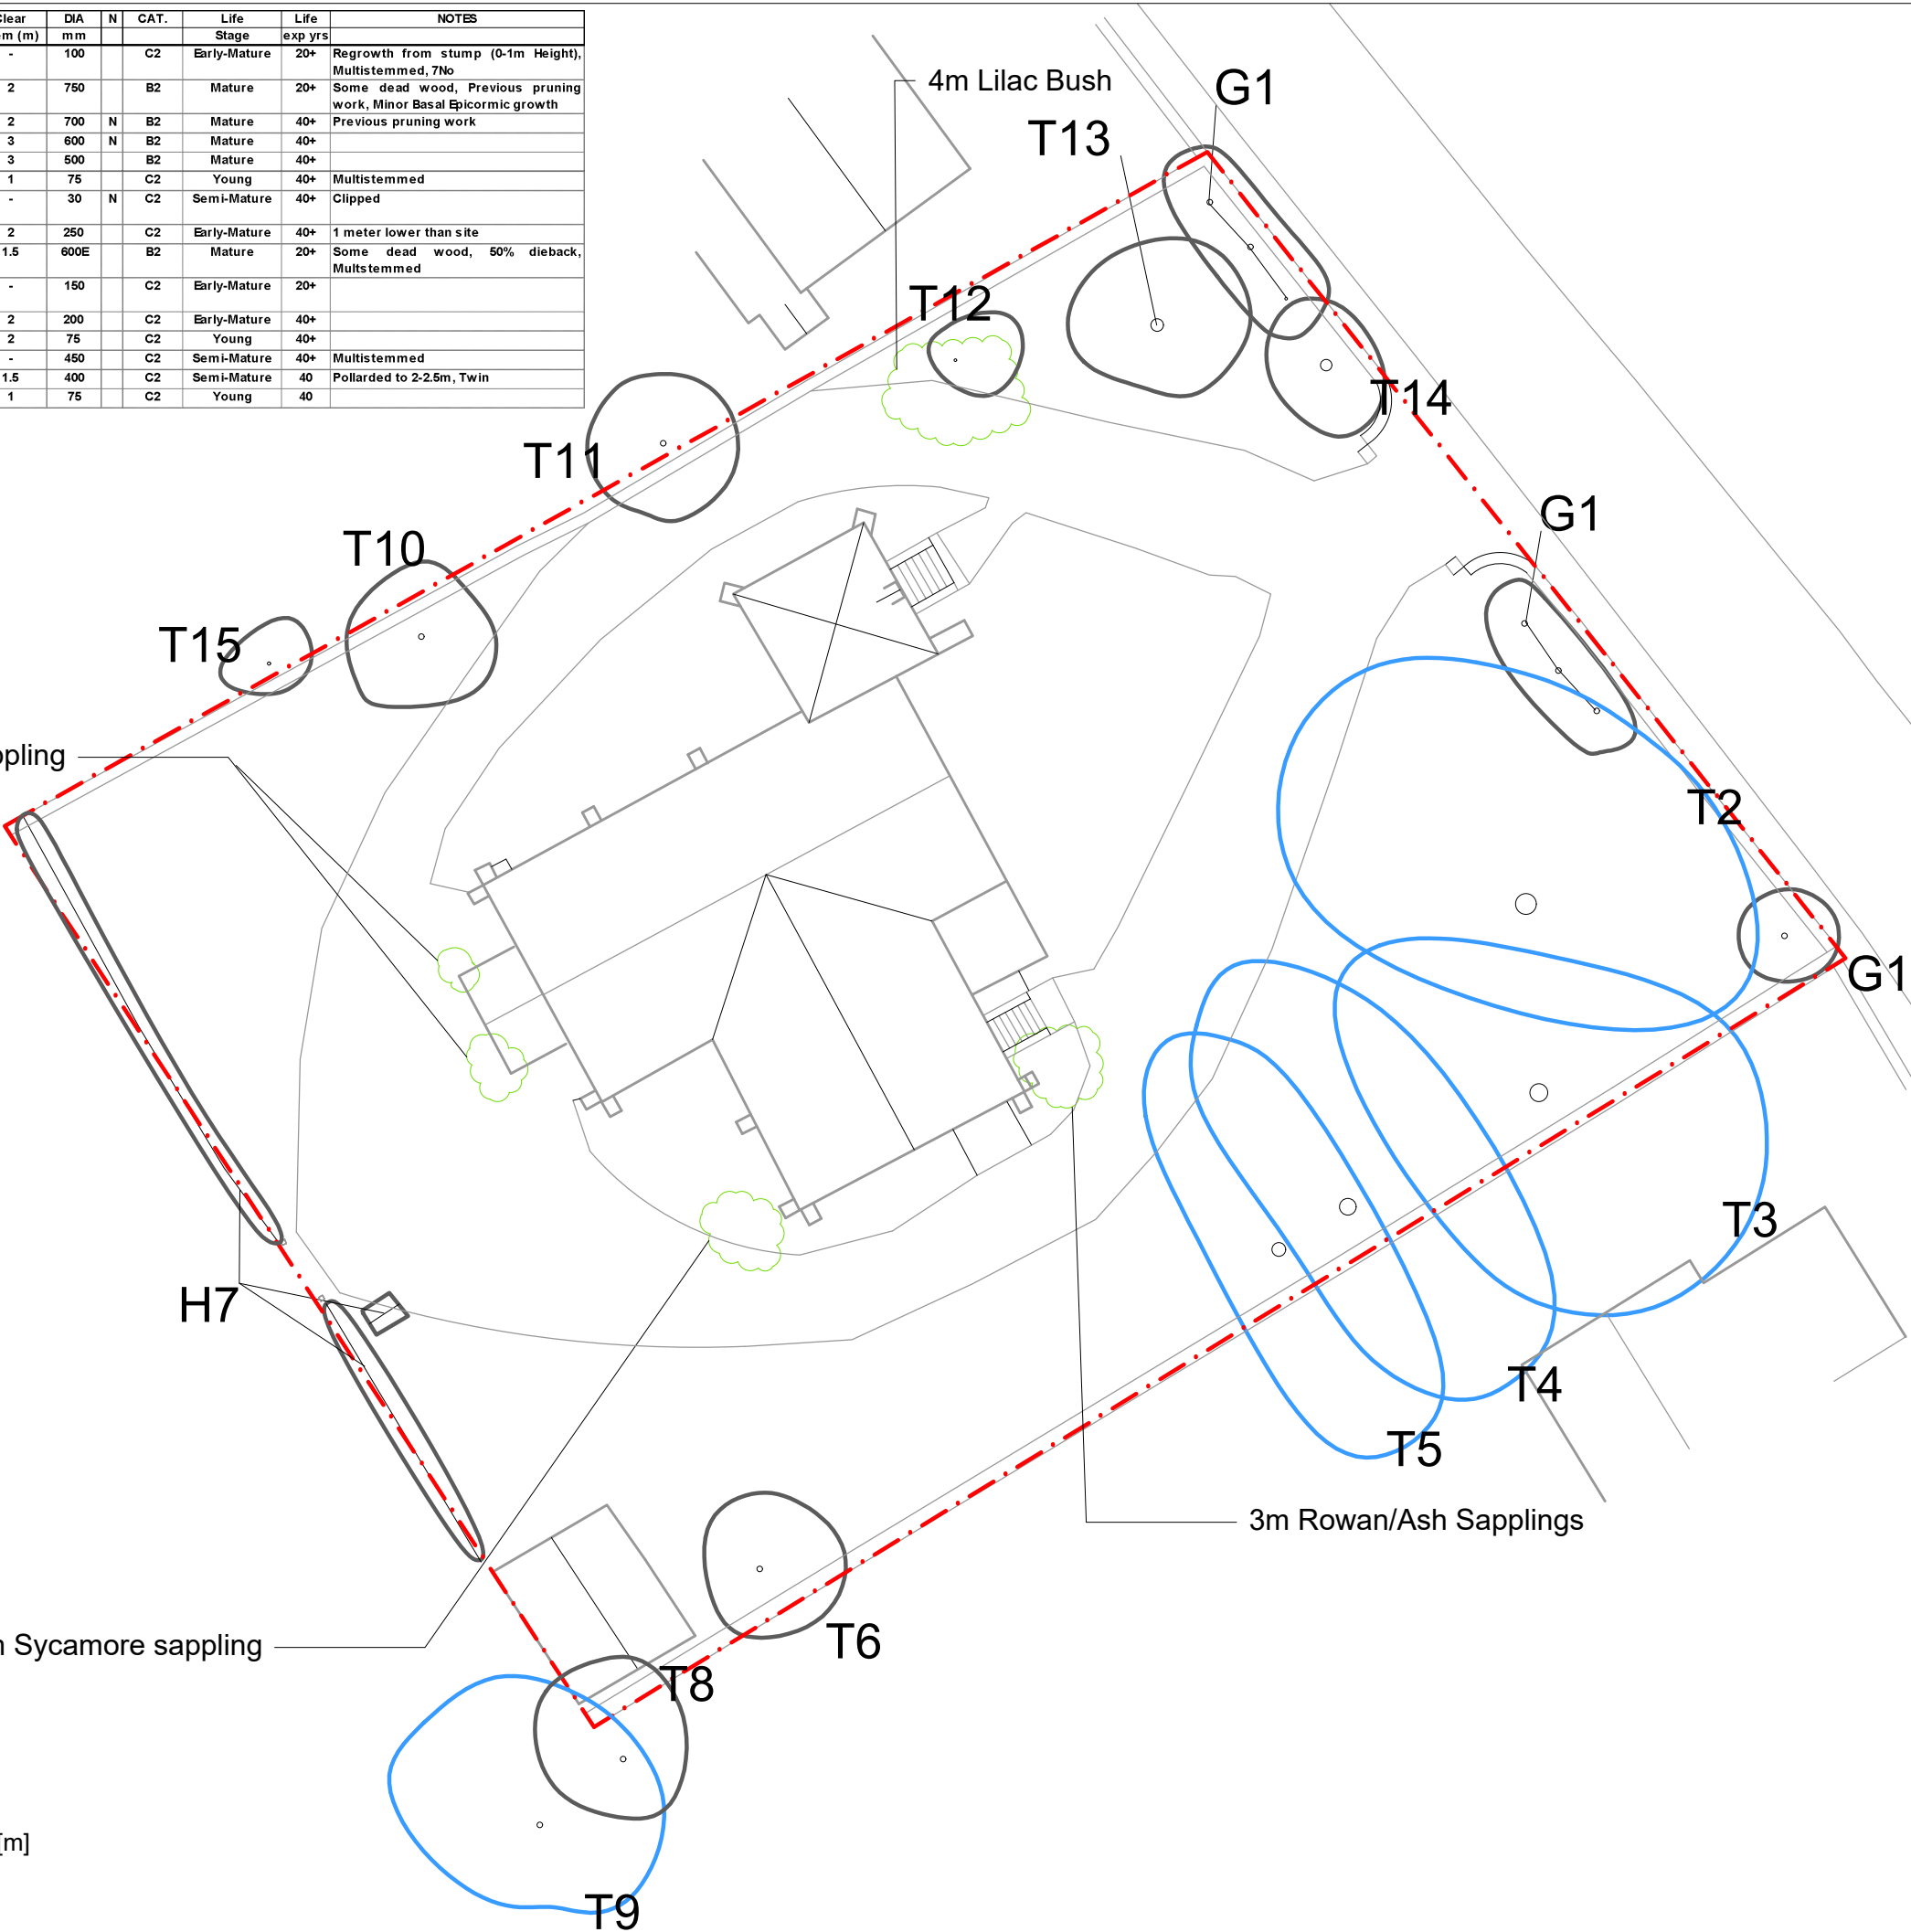

TREE SURVEY TO BS5837:2012

KEY	COLOUR	QUALITY	DESCRIPTION
	GREEN	A: HIGH retention most desirable	Vigorous healthy good form, visually important, historic or rare
	BLUE	B: MODERATE retention desirable	Slightly impaired condition, numerous immature, 'A' potential
	GREY	C: LOW could be retained	Adequate condition requiring minimal surgery
	RED	U: FELL Unsuitable for retention	Dead dying, dangerous insecure rooting, significant fungal disease
	GREEN	SHRUBS	

SUB-CATEGORY:

- 1 ARBORICULTURAL
- 2 LANDSCAPE
- 3 CULTURAL/CONSERVATION

--- Site Boundary

In accordance with BS5837:2012 'Trees in relation to design, demolition and construction', offsite trees within a distance equal to 12x stem diameter from boundary should be surveyed. In accordance with good working practice, all trees within 12m of the site boundary have been surveyed.

The original of this drawing is produced in colour - a monochrome copy should not be relied upon.

LIMITATION OF THIS SURVEY
This survey records amenity quality and desirability of tree retention in relation to proposed construction by visual inspection from ground level where accessible.

It does not constitute a Tree Inspection or detailed report on condition.

Tree heights and spread approximate. The diameter of single stem trees is taken at 1.5m above ground level. For the diameter of multistemmed trees, each multistem is measured at 1.5m above ground level and calculated to give a notional diameter as if all multistems were fused into one stem.

The branch spread is an accurate representation of the crown as clause 4.4.2.5 (e)

Tree inspections should take place annually in September/October when trees are in leaf.

*Tree positions are based on topographic survey drawing number 23.43.03 produced by Fleetwood CADTech LTD dated 27.09.2022

Based on Topographic Survey Drawing No. 23.43.03, produced by Fleetwood CADTech LTD dated 27.09.2022

Weddle Landscape Design

LANDSCAPE ARCHITECTURE
ENVIRONMENTAL PLANNING

Mews Studio, Charnwood House,
8 Kenwood Bank, Sheffield S7 1NU
www.weddles.co.uk

Tel (0114) 250 1181
Fax (0114) 250 1188
mail@weddles.co.uk

Job HOLY TRINITY CHURCH, PEAK DALE

Title
TREE SURVEY

scale@A3	drawn	date	drawing number	revision
1:250	IG	AUG 23	1601-001	-