


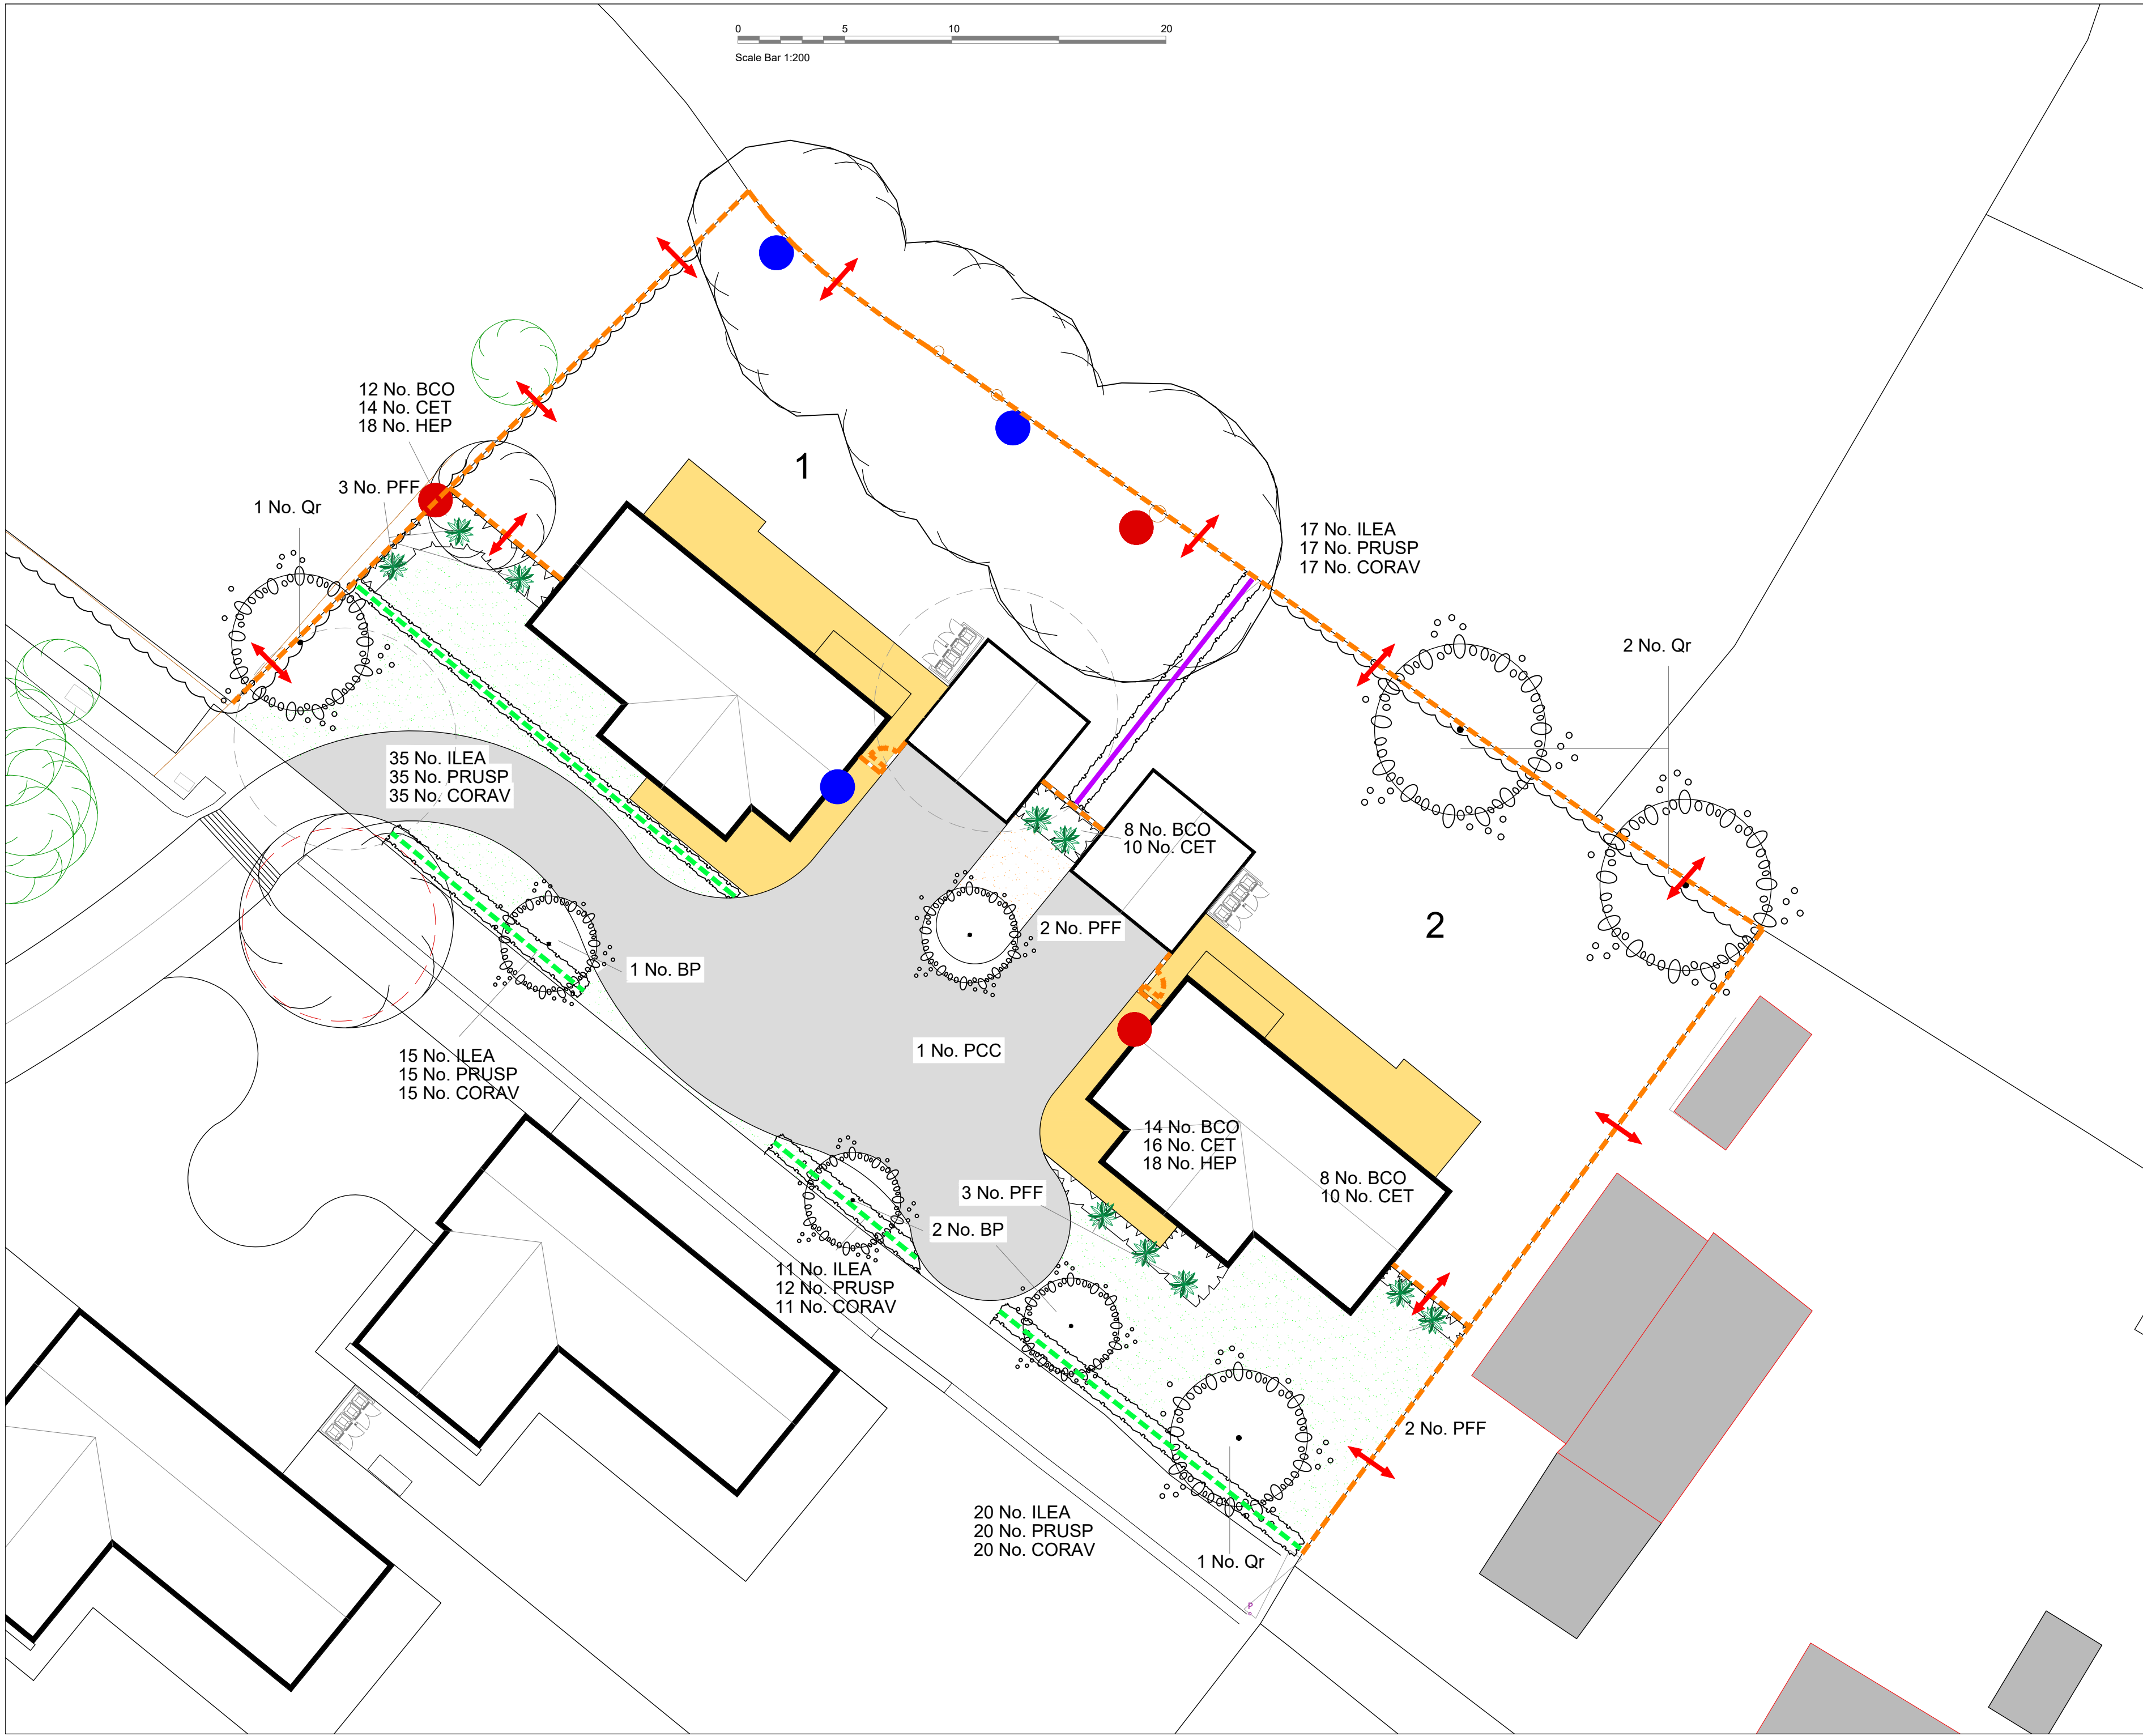

This drawing and the ideas and building works depicted are the copyright of The Beck Group of companies and may not be used copied or amended without written permission

date	revision	by	no.
MAY 22	Additional hedges added. Bird and bat boxes also added.	JS	A
Aug 23	Boundary Treatments added, hedgehog gaps added for connectivity	PW	C
Sept 23	Scale 1:200	PW	D

	Bat box
	Bird box
	Existing tree to be retained
	Proposed new trees
	Proposed hedge planting
	Proposed shrub/specimen planting
	Grass to front and rear of dwellings
	Bitmac drives and parking areas
	Paths and patios Indian stone

Plant Schedule






