



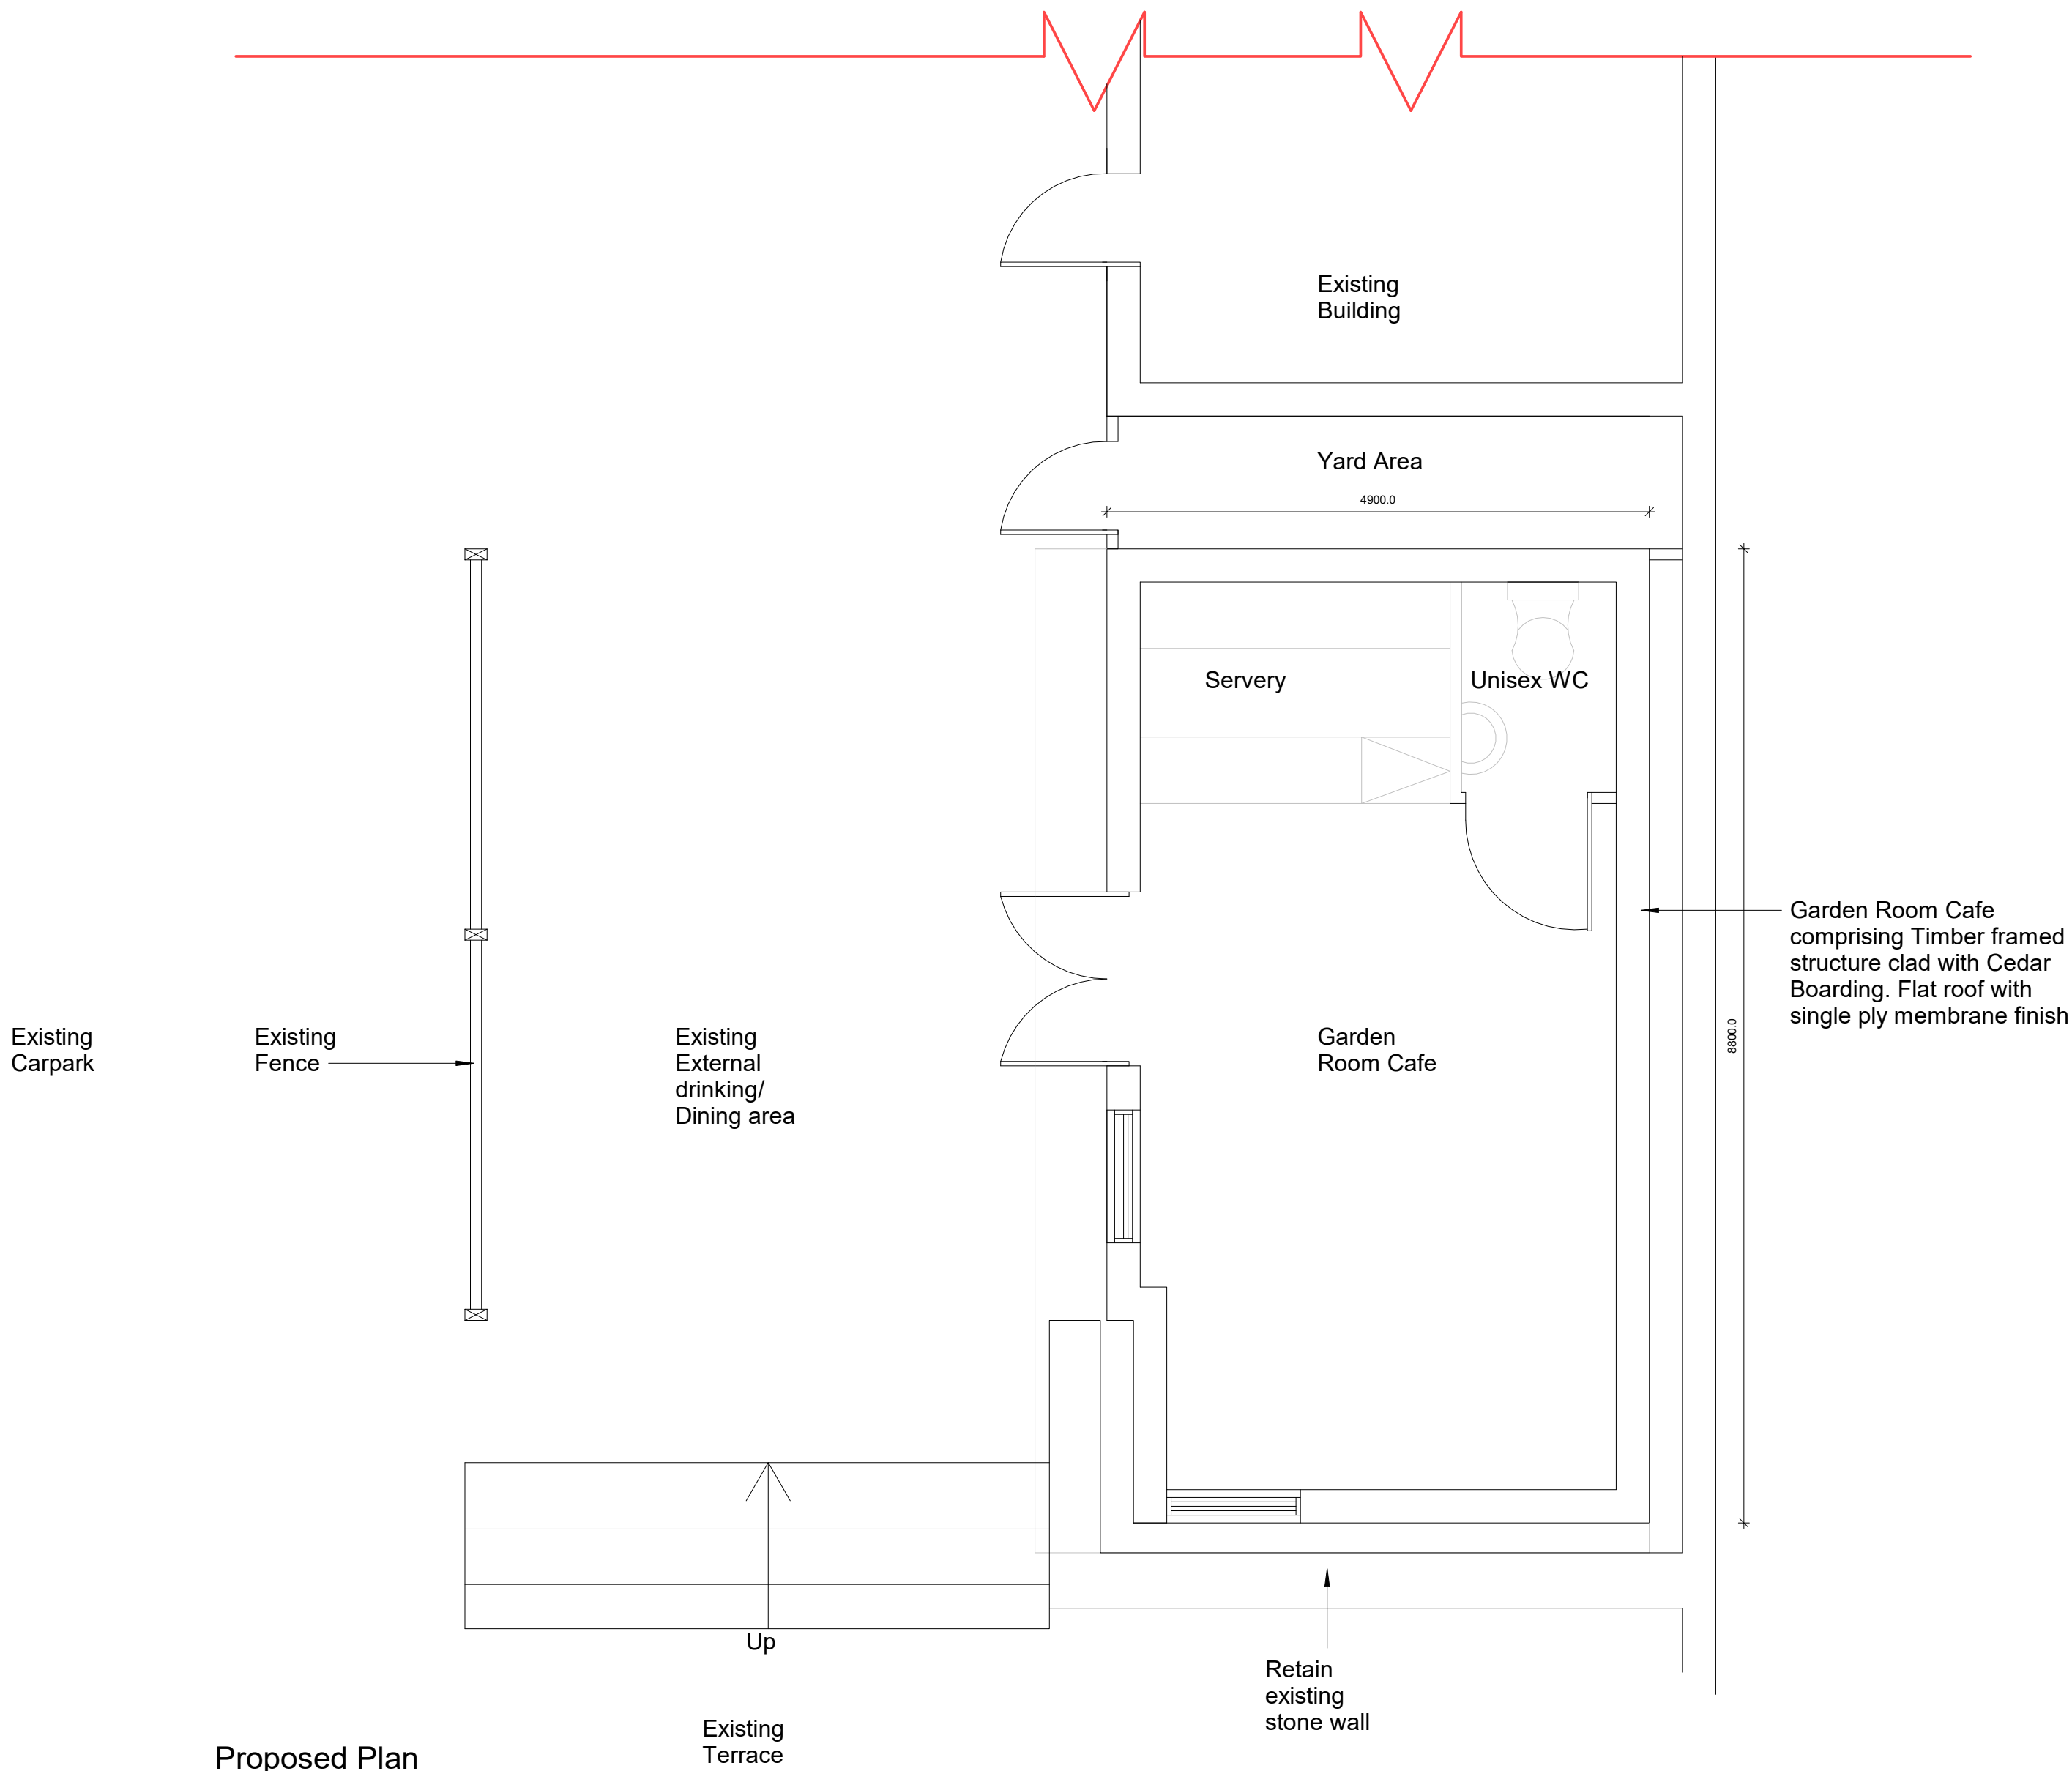

Proposed Plan
1 : 50

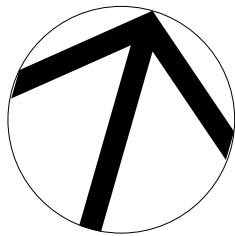

A 14.09.2023 north arrow added, do not scale note removed

1 15/08/23 First Issue for Information

Rev	Date	Notes	Revision
1	15/08/23	First Issue for Information	A

Drawing Number 0002

Drawing Title Proposed Scheme GA

Project Pug and Pudding, chapel en le frith

Client Pug and Pudding

Job Number	Size	Scale
3161	A2	1 : 50
Drawn	Approved	Date
AK	CIP	16/08/2023



www.millsongroup.co.uk
info@millsongroup.co.uk
0161 228 0558

THIS DRAWING REMAINS THE COPYRIGHT OF MILLSON GROUP LTD. AND IT MUST NOT BE COPIED OR REPRODUCED WITHOUT WRITTEN CONSENT.

ANY VARIATION BETWEEN DRAWINGS AND SITE CONDITIONS ARE TO BE REPORTED TO MILLSON GROUP LTD. IMMEDIATELY. ALL CONTRACTORS MUST VISIT THE SITE AND ARE SOLELY RESPONSIBLE FOR TAKING AND CHECKING ALL DIMENSIONS RELATIVE TO THE WORK THEY ARE REQUIRED TO CARRY OUT.

THIS DRAWING MUST NOT BE USED ON SITE UNLESS ISSUED FOR CONSTRUCTION.