




PROPOSED REAR ELEVATION - B

Proposed Elevations

Proposed Elevations

236.5m

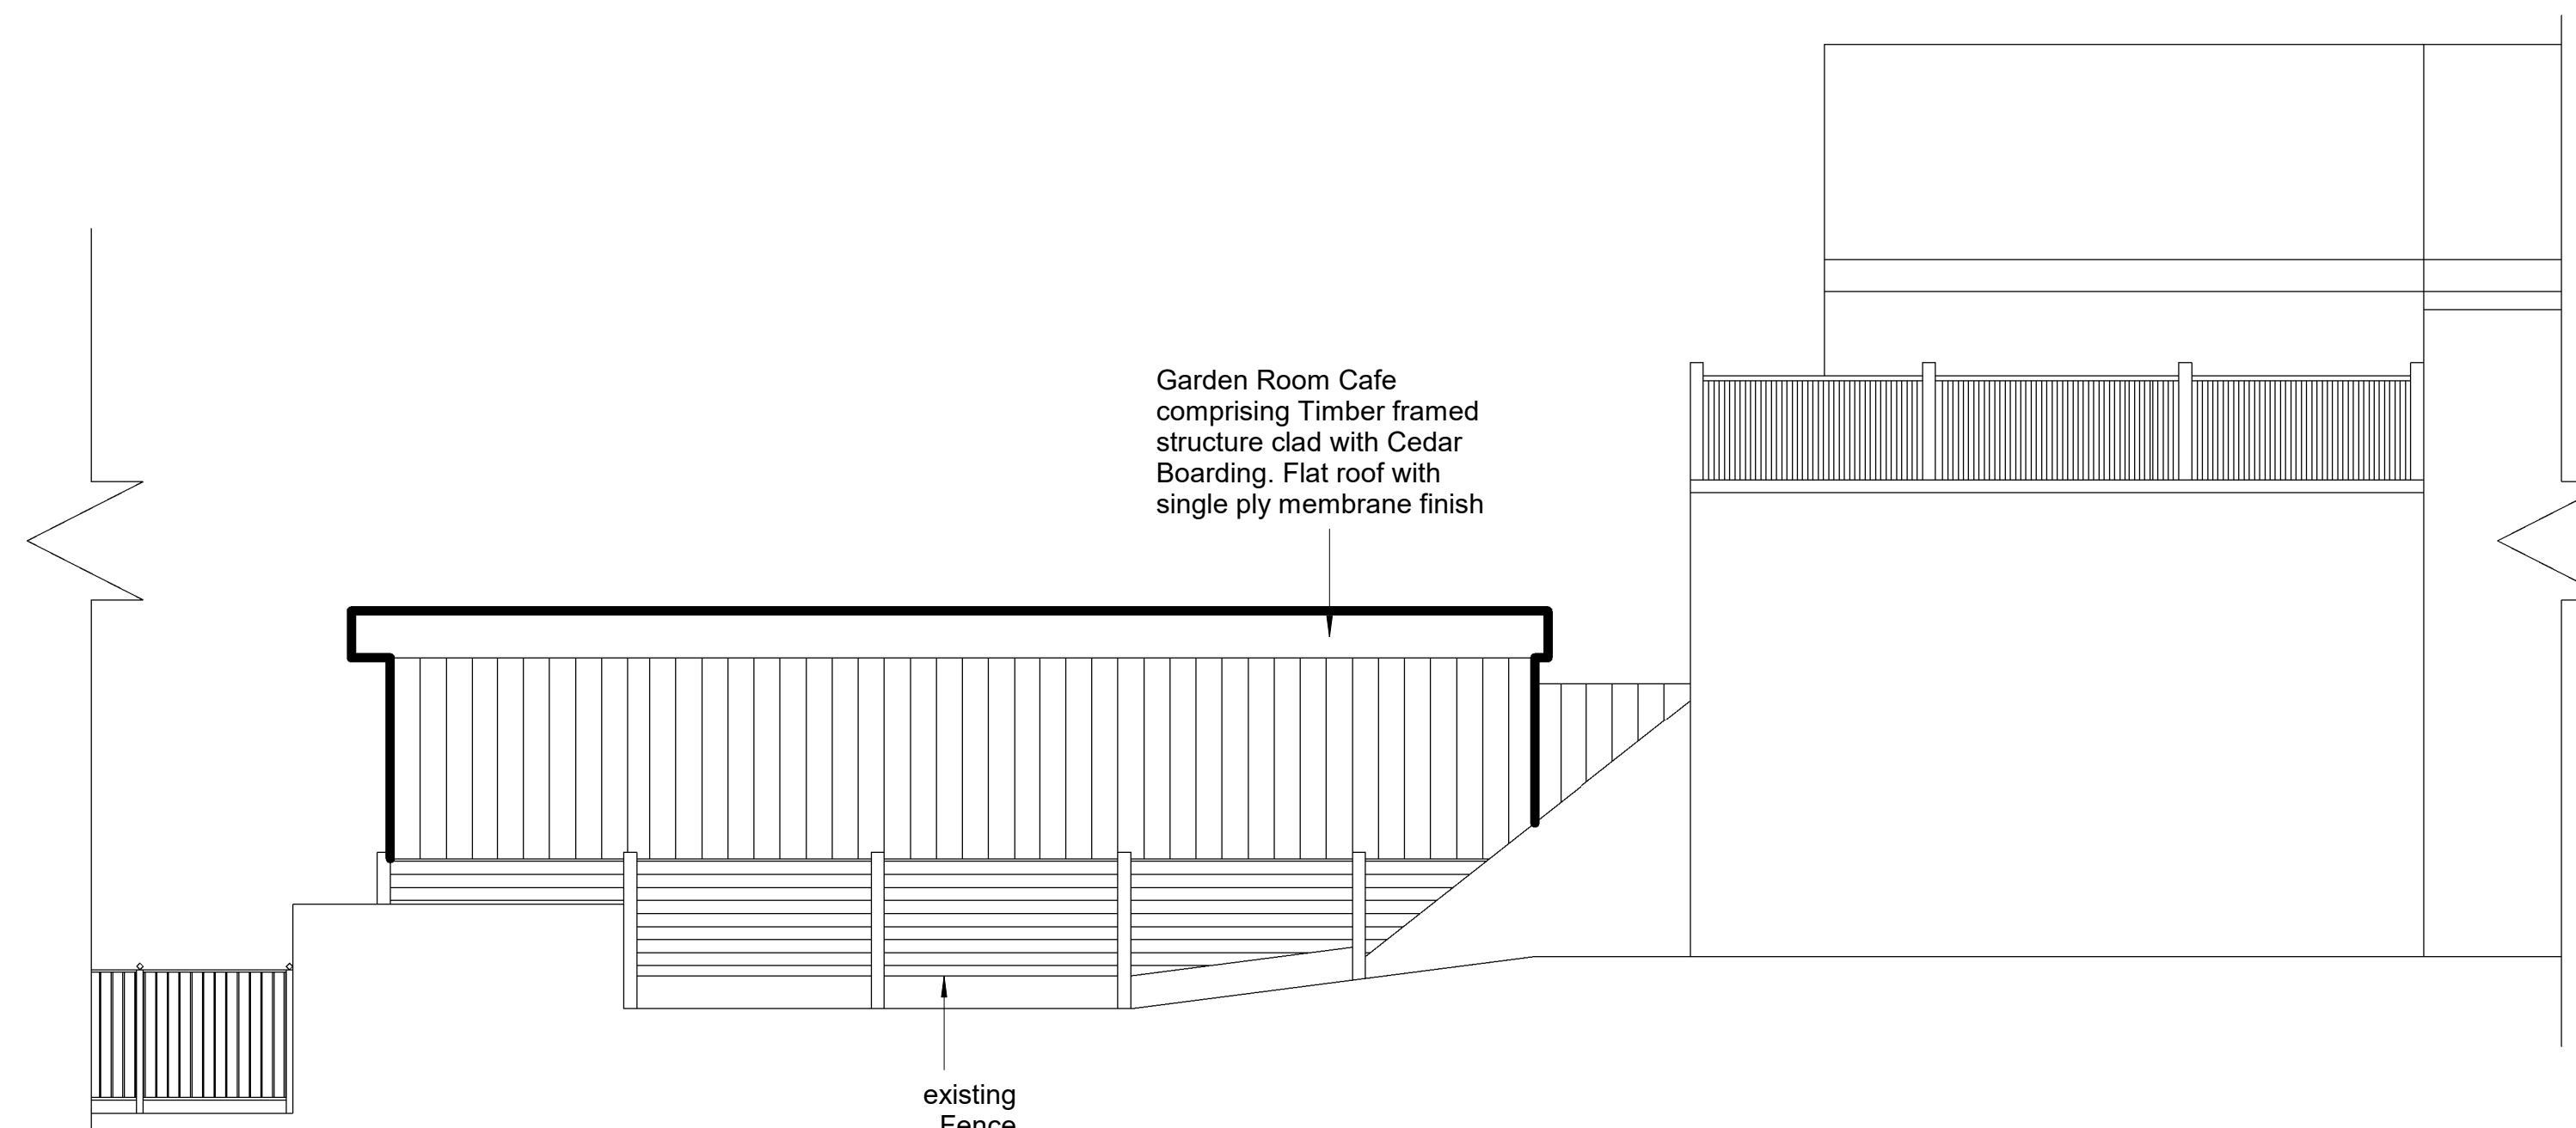



PROPOSED SIDE ELEVATION - C

Existing Building

1200.0

8800.0

1570.0

2000.0


3000.0

PROPOSED SIDE ELEVATION - D

Garden Room Cafe comprising Timber framed structure clad with Cedar Boarding. Flat roof with single ply membrane finish

Retain existing stone wall

Garden Room Cafe
comprising Timber framed
structure clad with Cedar
Boarding. Flat roof with
single ply membrane finish

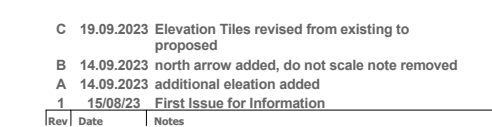

C

Project
Pug and Pudding, chapel en le frith

Client
Pug and Pudding

Job Number	Size	Scale
3161	A1	As indicated
Drawn	Approved	Date
AK	CIP	08/16/23



ANY VARIATION BETWEEN DRAWINGS AND SITE CONDITIONS ARE TO BE REPORTED TO NELLSON GROUP LTD. IMMEDIATELY. ALL CONTRACTORS MUST VISIT THE SITE AND ARE SOLELY RESPONSIBLE FOR TAKING AND CHECKING ALL DIMENSIONS RELATIVE TO THE WORK THEY ARE REQUIRED TO CARRY OUT.