


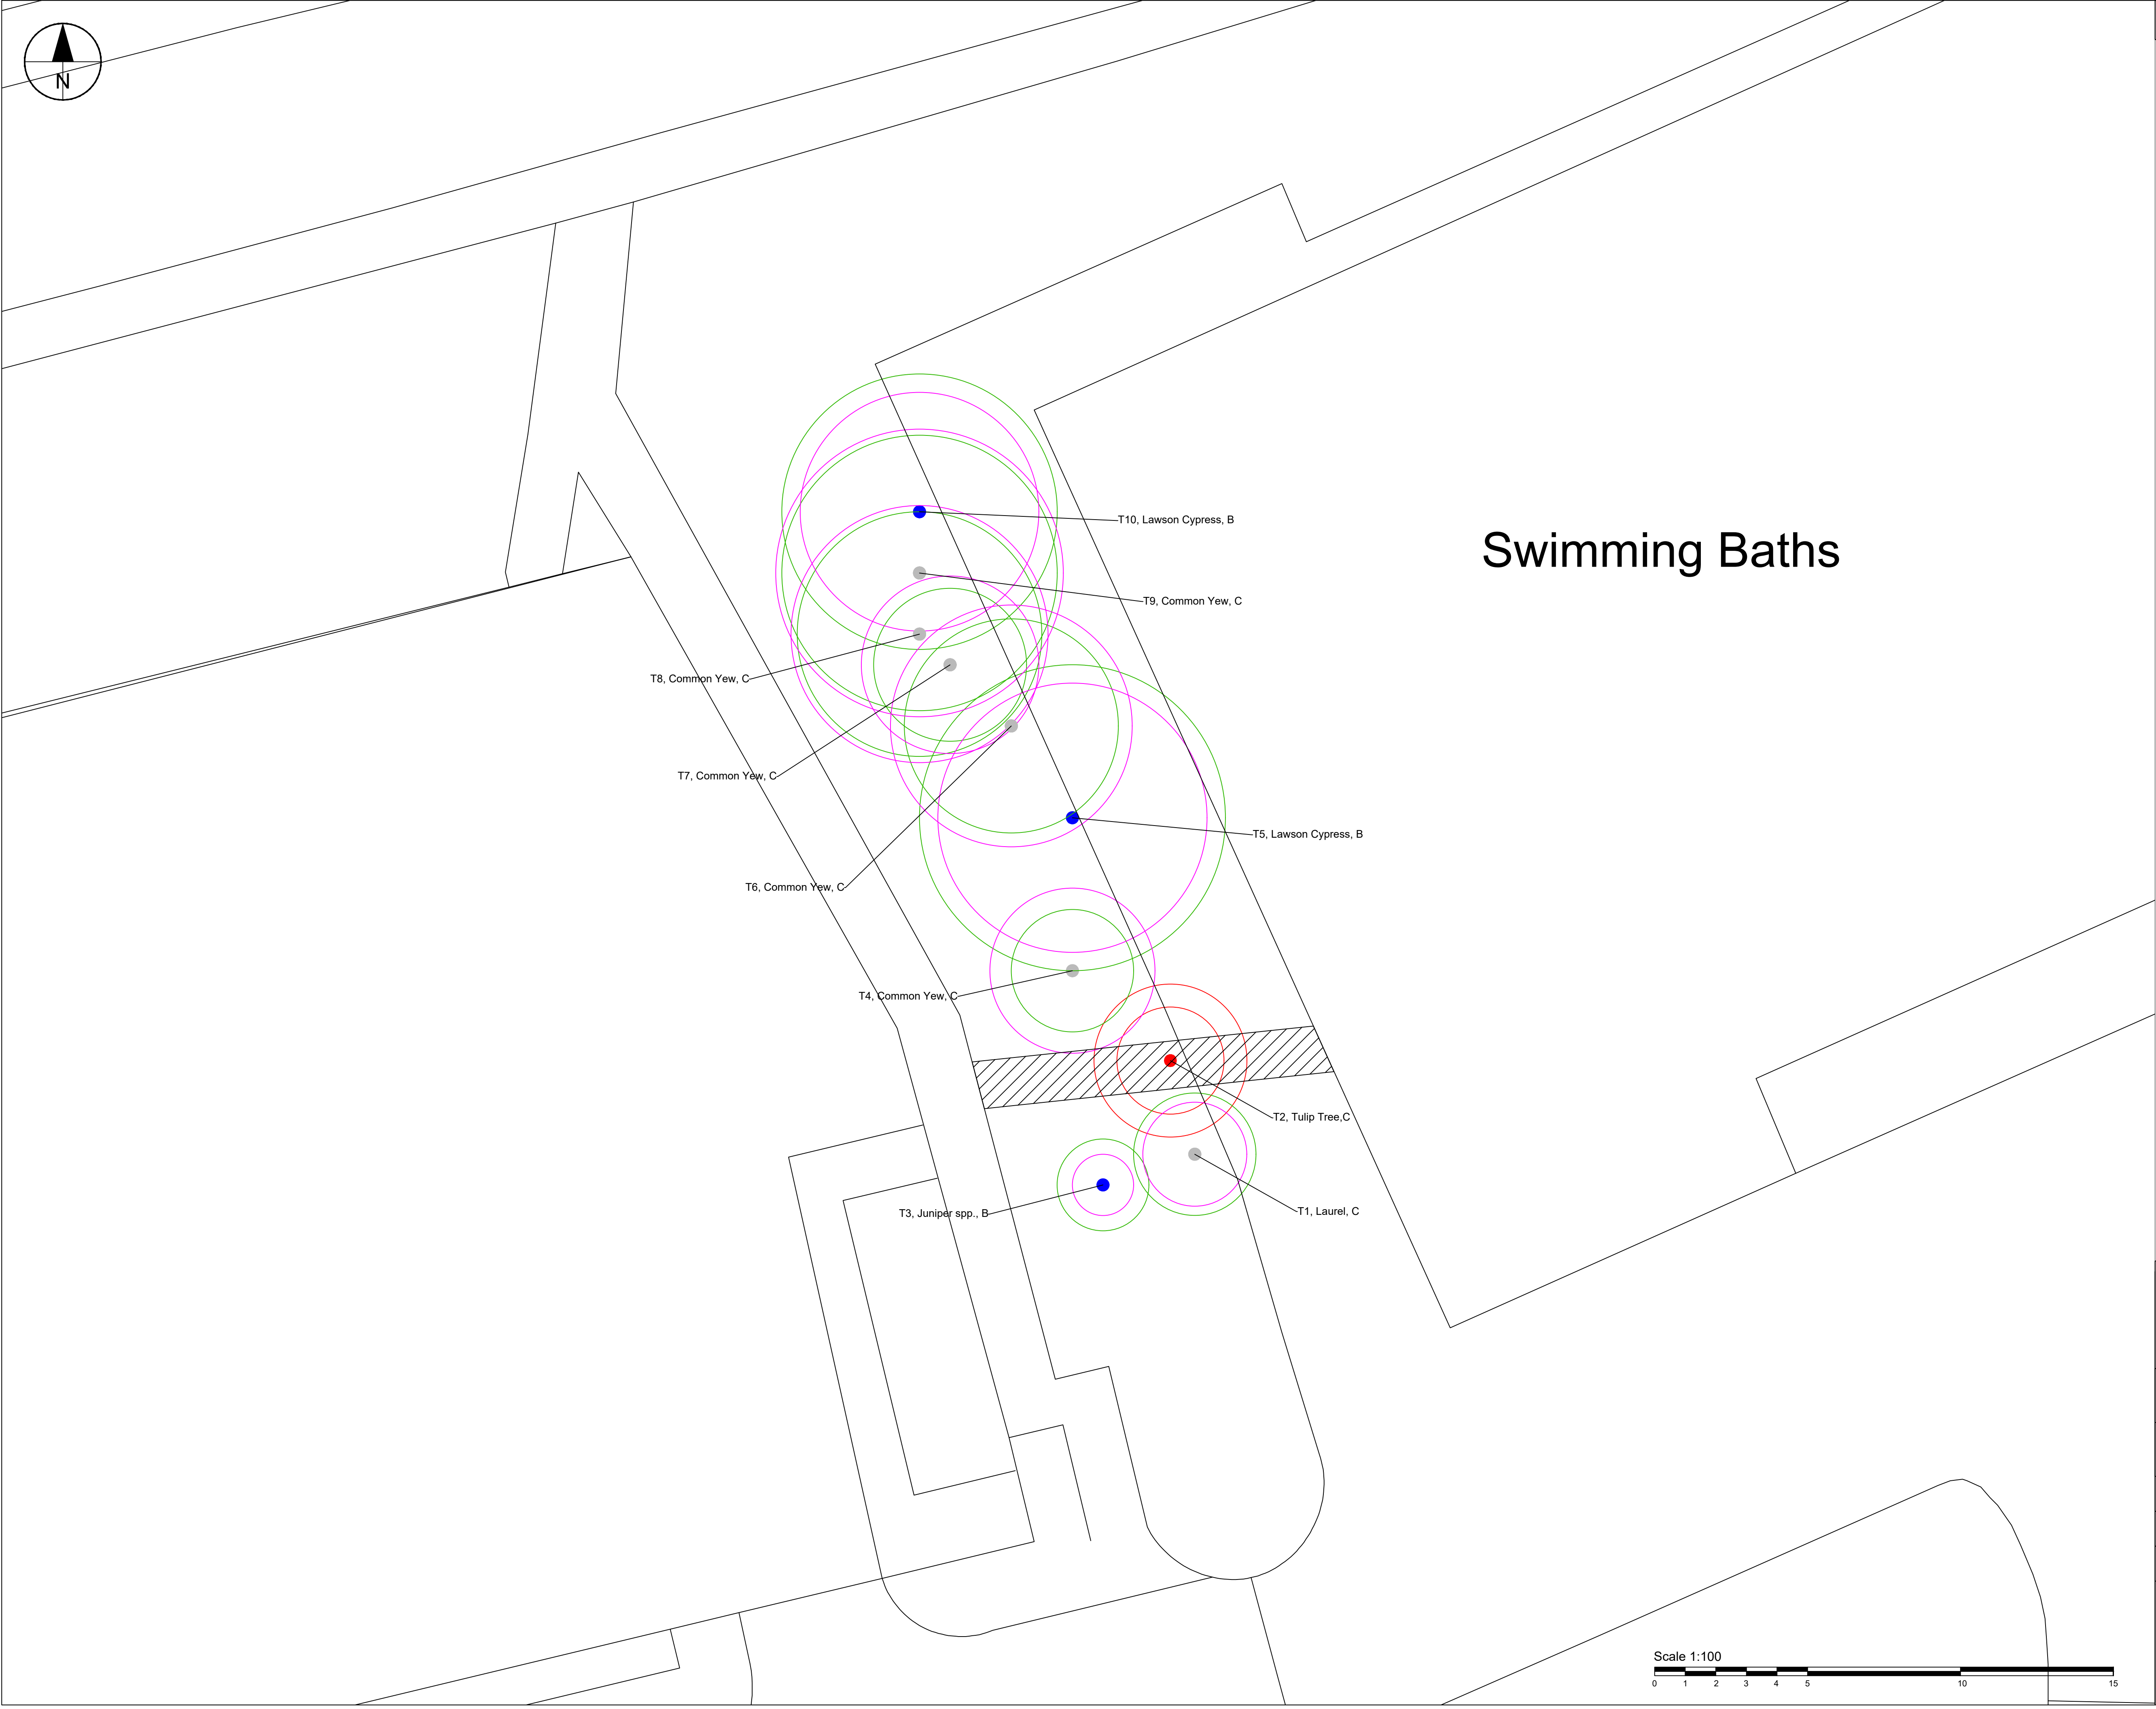

COPYRIGHT RESERVED
If in doubt contact epd for clarification

- Trees
- Root Protection Areas (RPA)
- Trees Removed
- Category B
- Category C
- Proposed Trench for Pipe Work

PL02 Scale Bar Added
Rev. Amendment note

YC 20/09/23
Drawn Date

TC
Auth'd

Client
Leisure Energy

Project
Buxton leisure Centre

Title
Tree Removal Plan

Project No. 23-011	Drg. No. 02	Rev. PL02
Date 20/09/2023	Scale 1:100@A1	Drawn YC
Purpose of Issue Issue for Planning		Checked TC

Glendole Countryside Limited
The Stables, Duxbury Park,
Duxbury Hill Road, Chorley, PR7 4AT
Tel: 01257 460 461 www.epdlandscape.co.uk