



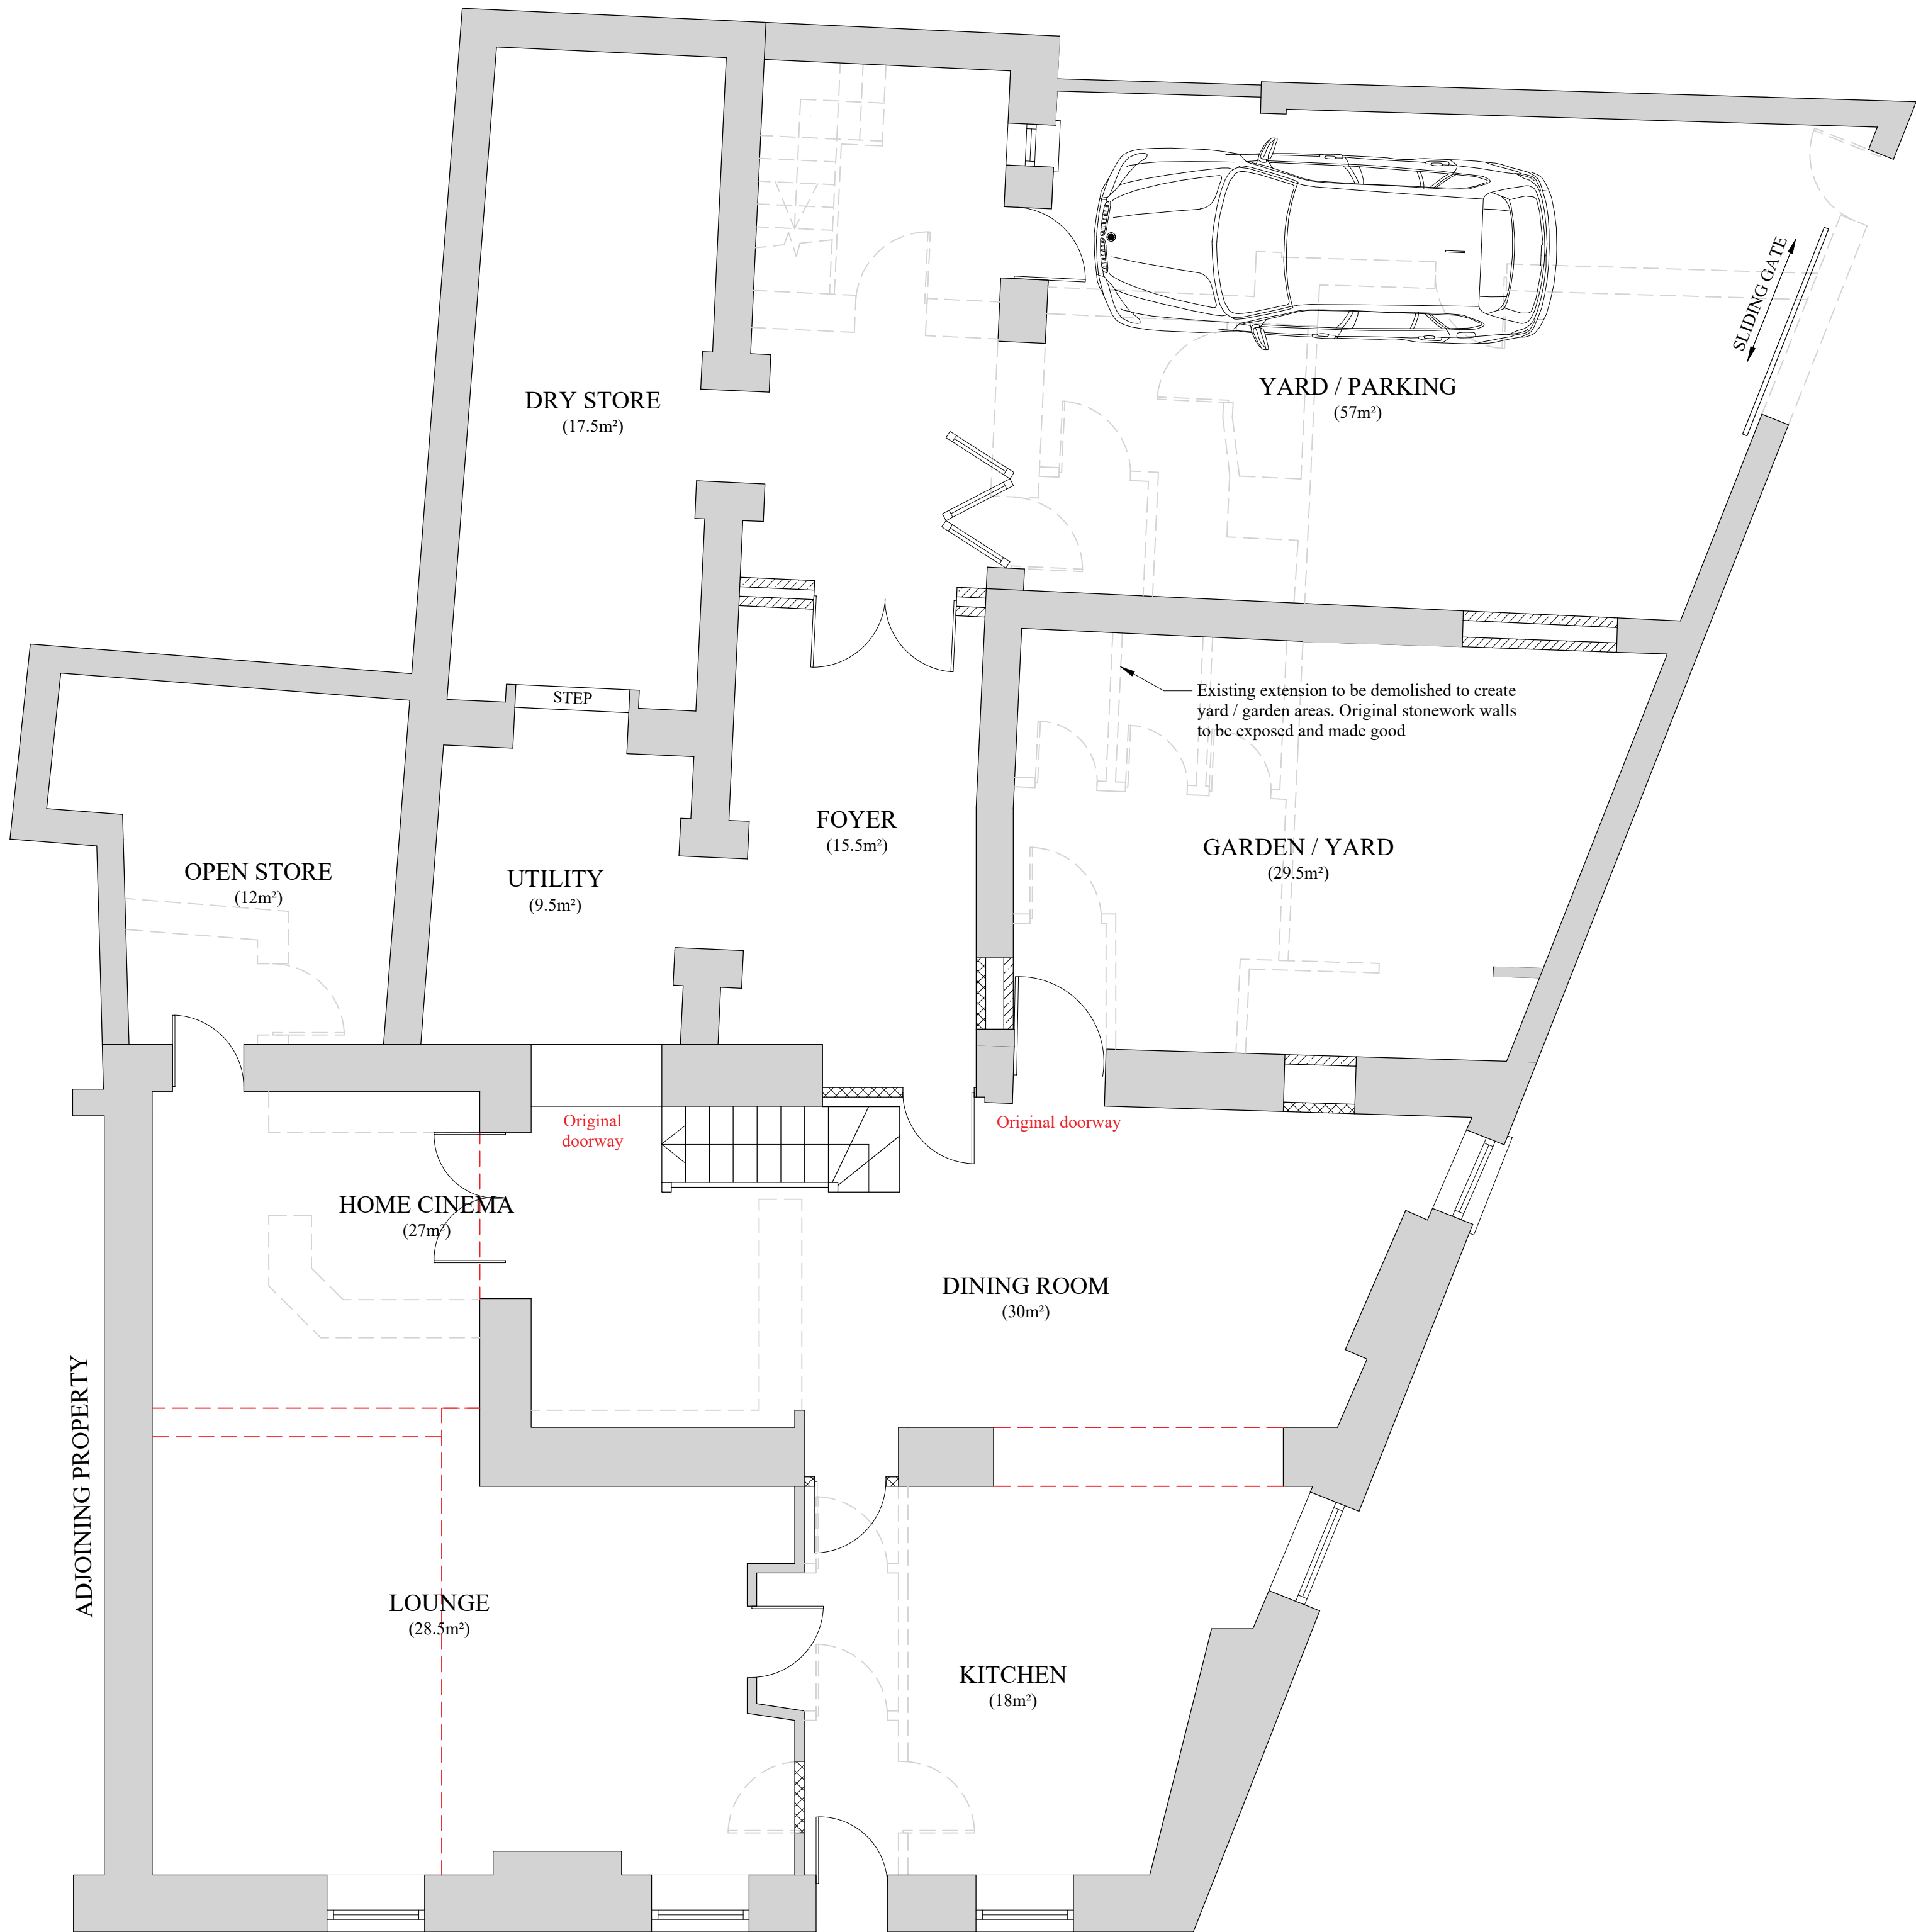

PROPOSED GROUND FLOOR LAYOUT
(SCALE 1:50)

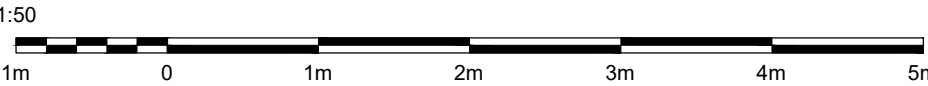

A	21.06.22	ISSUED FOR PLANNING APPROVAL	
DRAWING STATUS:		PLANNING APPROVAL	
PROJECT:		FORMER SPINNERS ARM 1 MARSDEN STREET HADFIELD	
TITLE:		CHANGE OF USE FROM PUBLIC HOUSE TO DWELLING HOUSE	
SCALE @ SIZE: 1:50 @ A1 U.N.O		STATUS: PLANNING APP.	DATE: JUN, '22
PROJECT No: MR-001		DRAWING No: 003	REV: A