
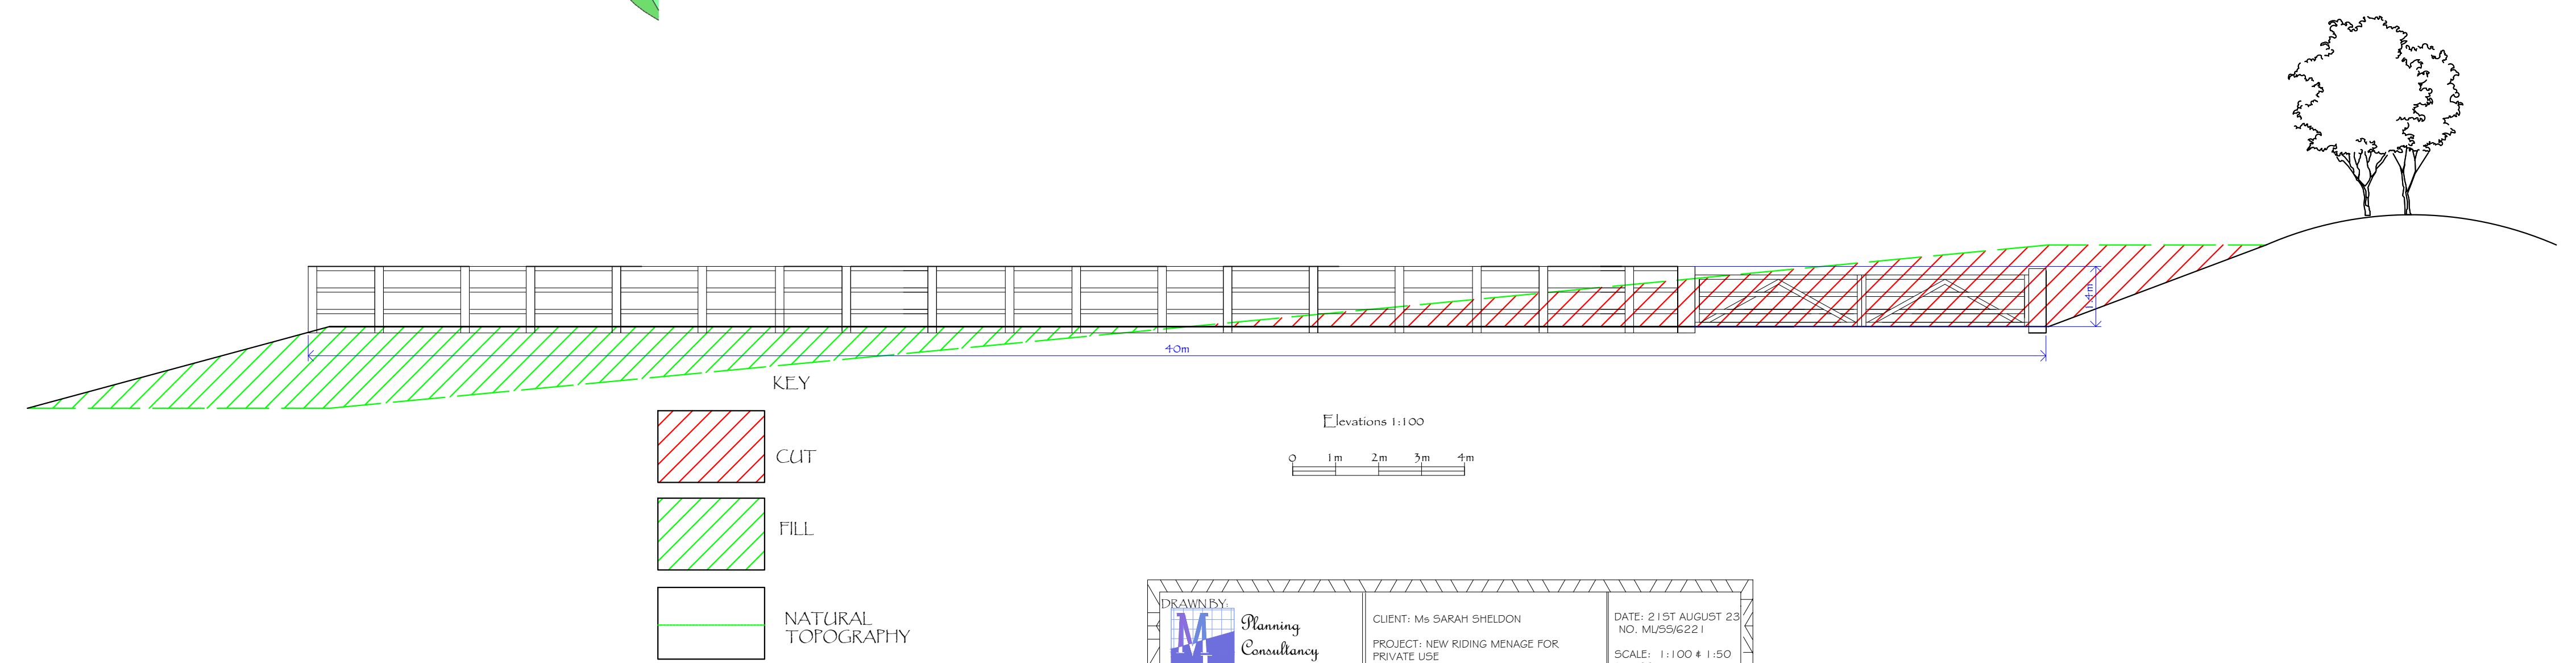
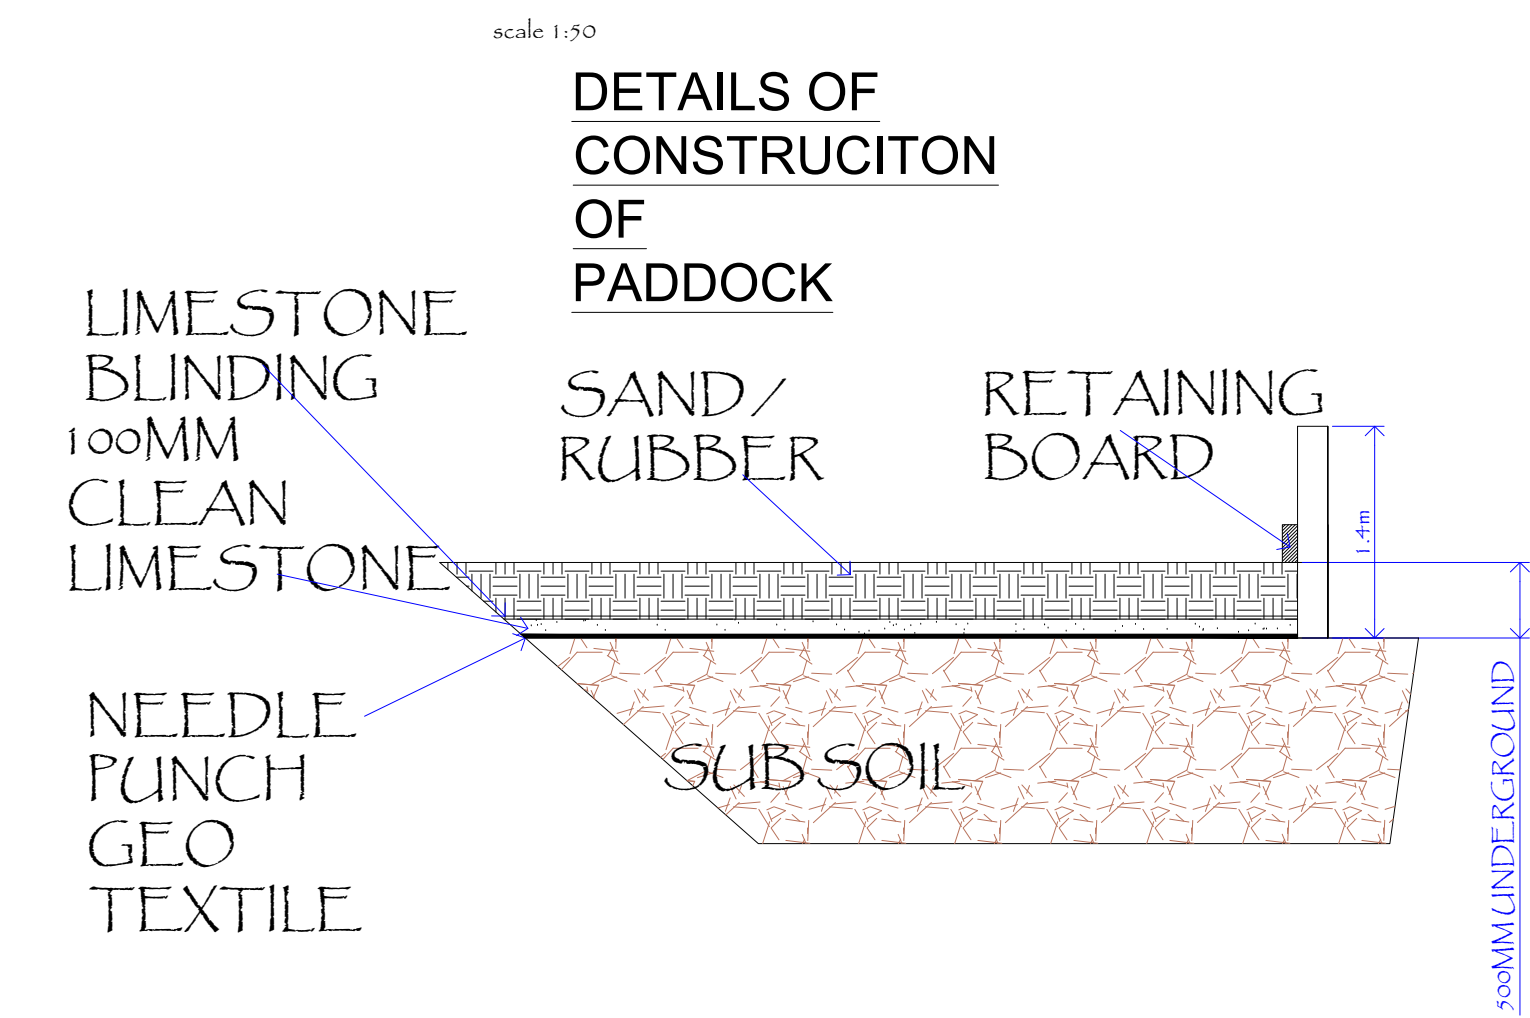


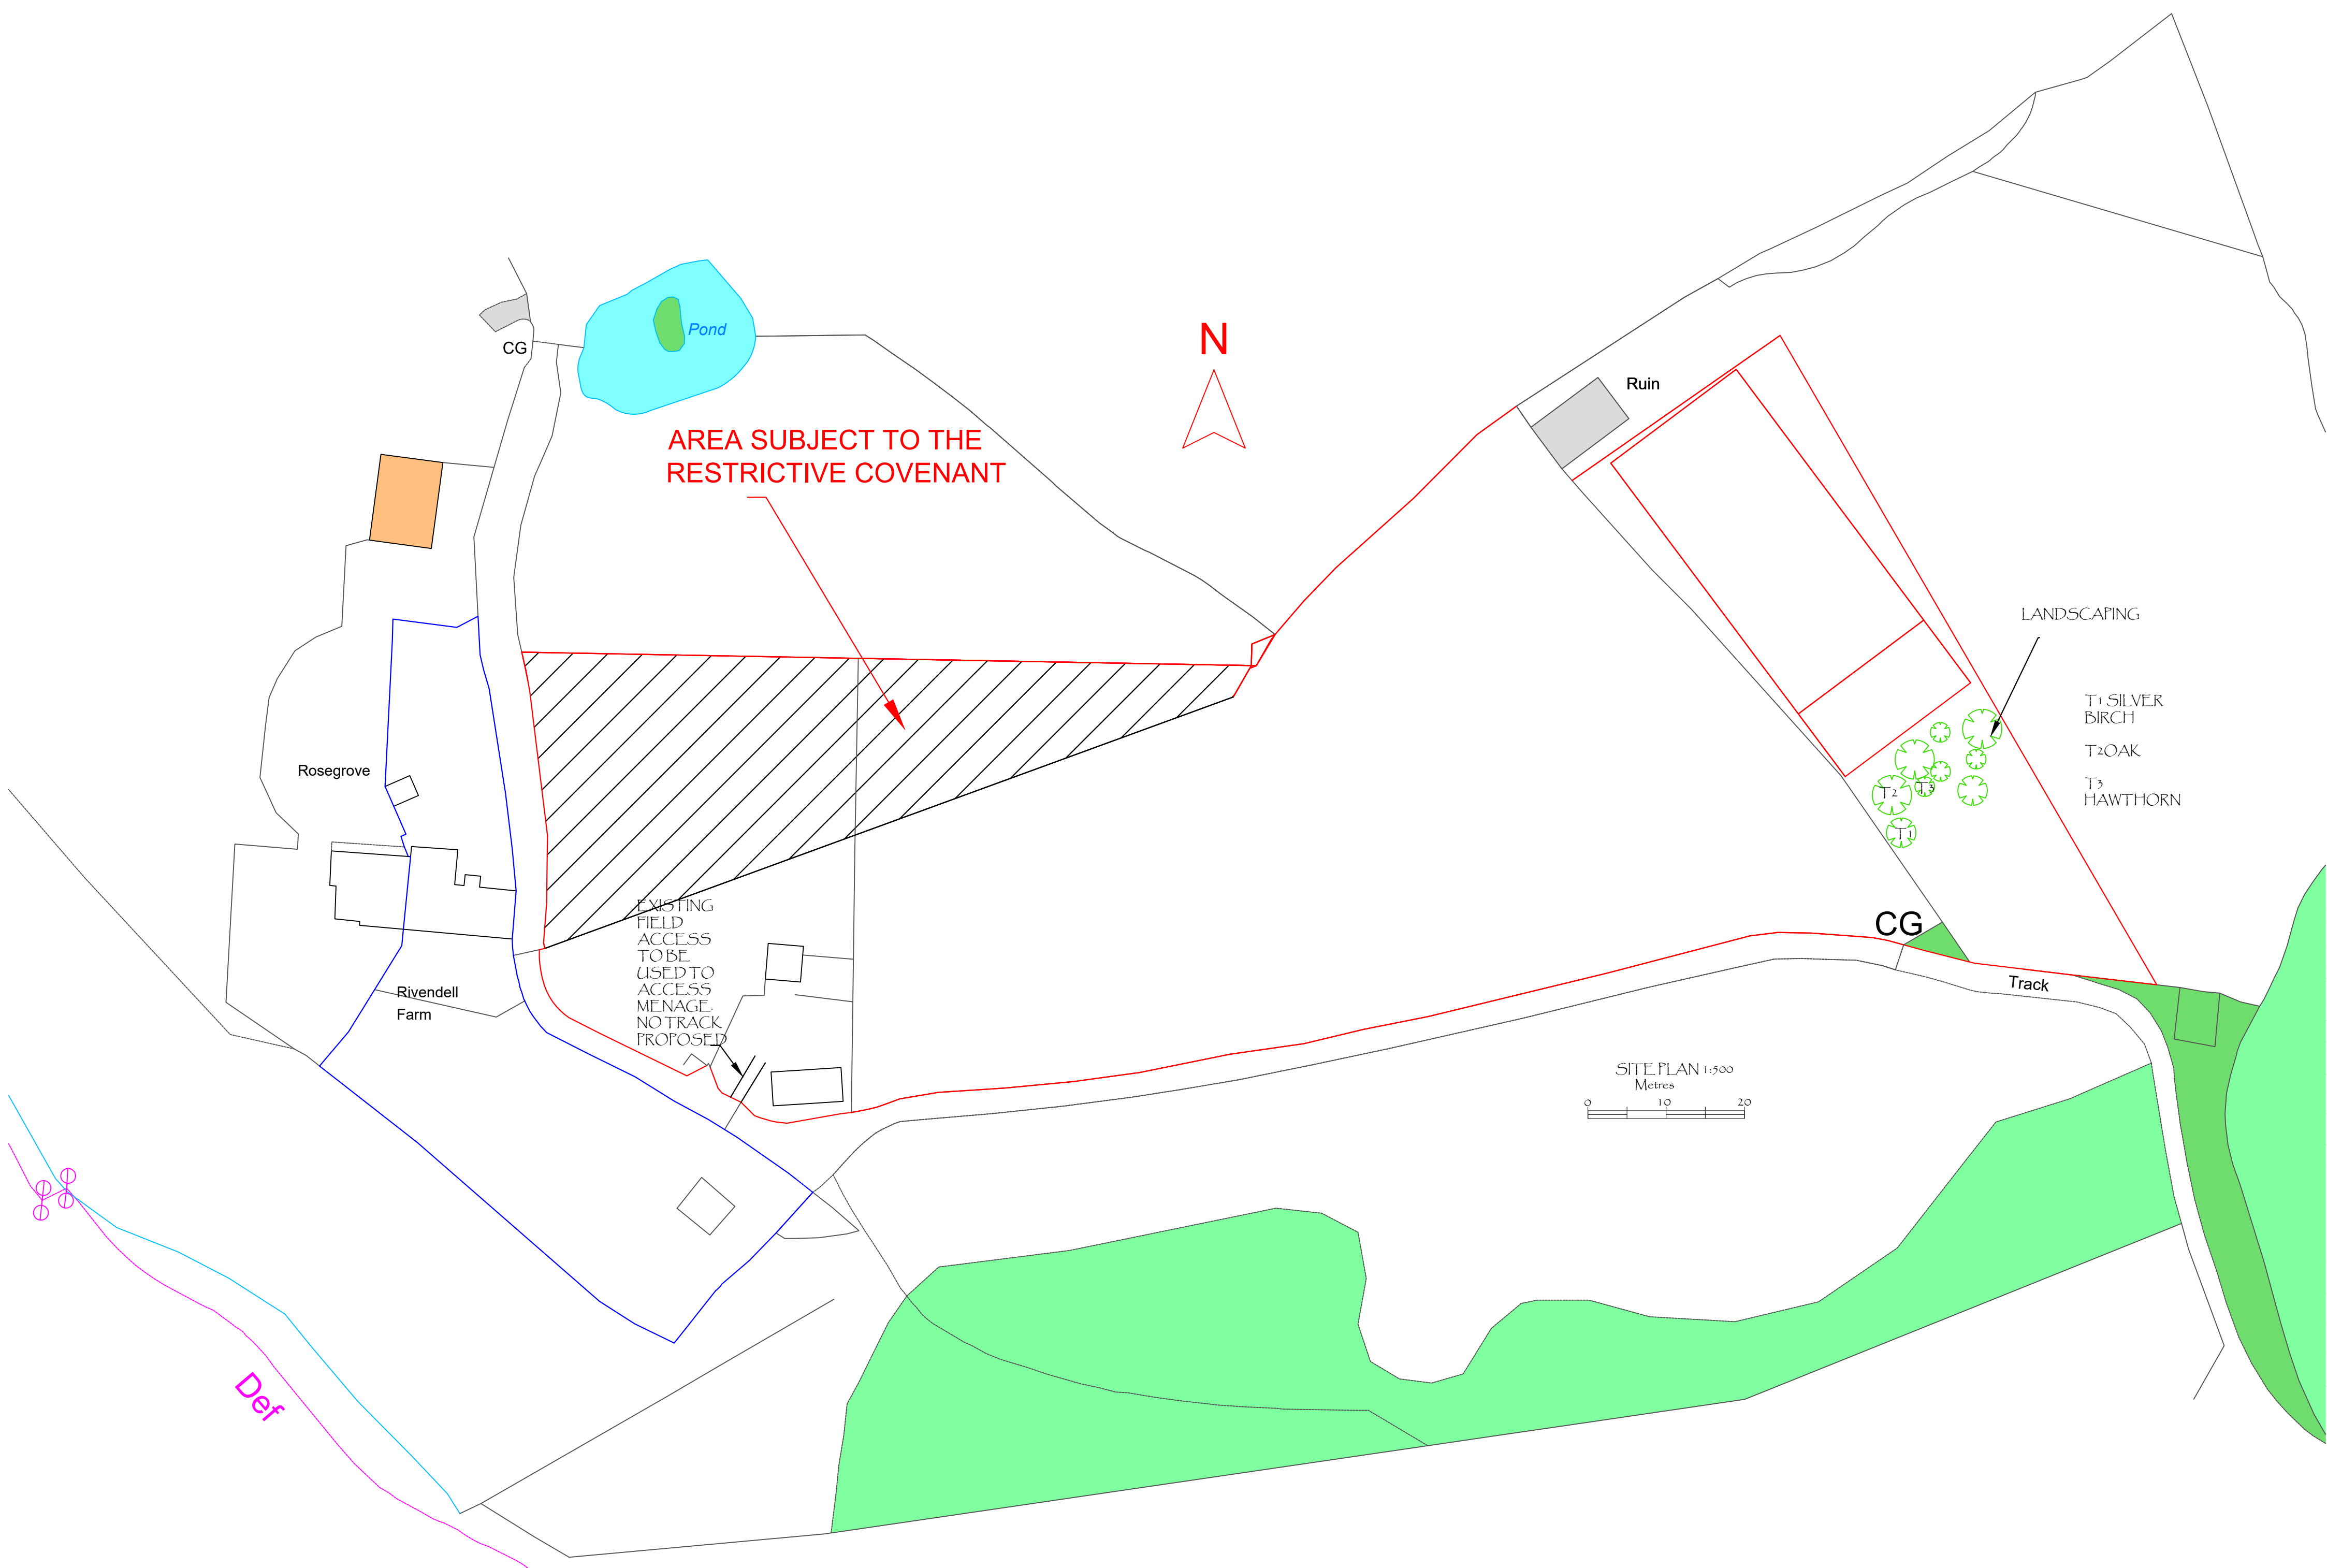

Planning Consultancy Ltd Office A, Bradley Hill Farm, Chapeltown-Buck, Poles, PE1 6GA Telephone 01954 680135 Mobile 07813 296 297 e-mail: melli@planning.org	CLIENT: MRS SARAH SHELTON	DATE: 21ST AUGUST 2011	
	PROJECT: NEW RIDING MENAGE FOR PRIVATE USE	NO: M2556221	
	LOCATION: Ryendell Farm, Woodlands Lane, Charleworth, Derbyshire, SK 13 5DT	SCALE: 1:100 & 1:50	
		#1: 500	AD